




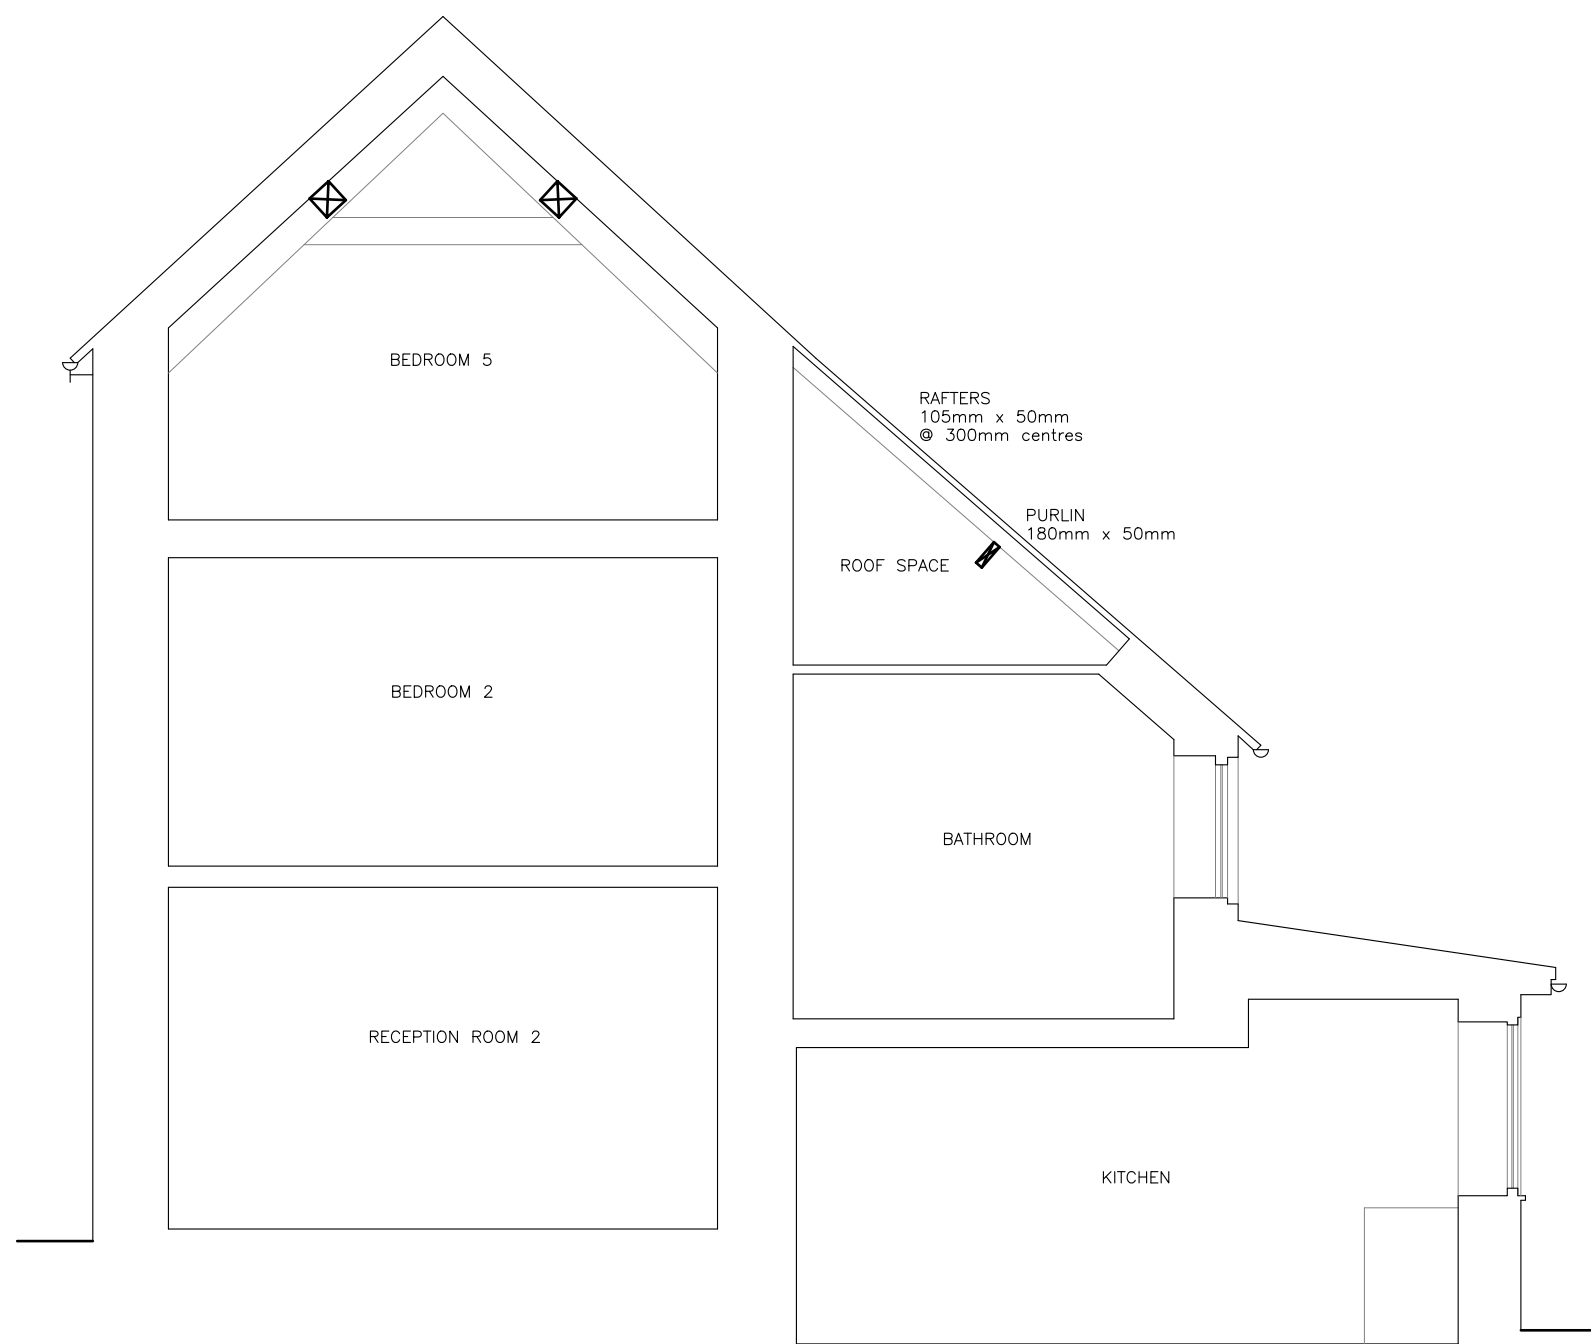


SECTION A - A

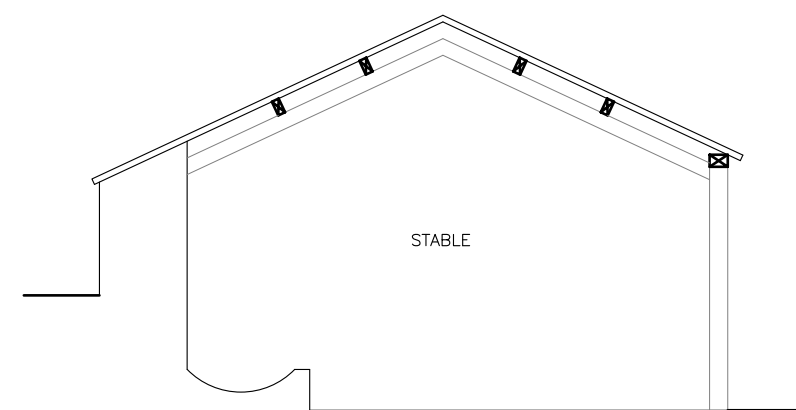

SECTION B - B

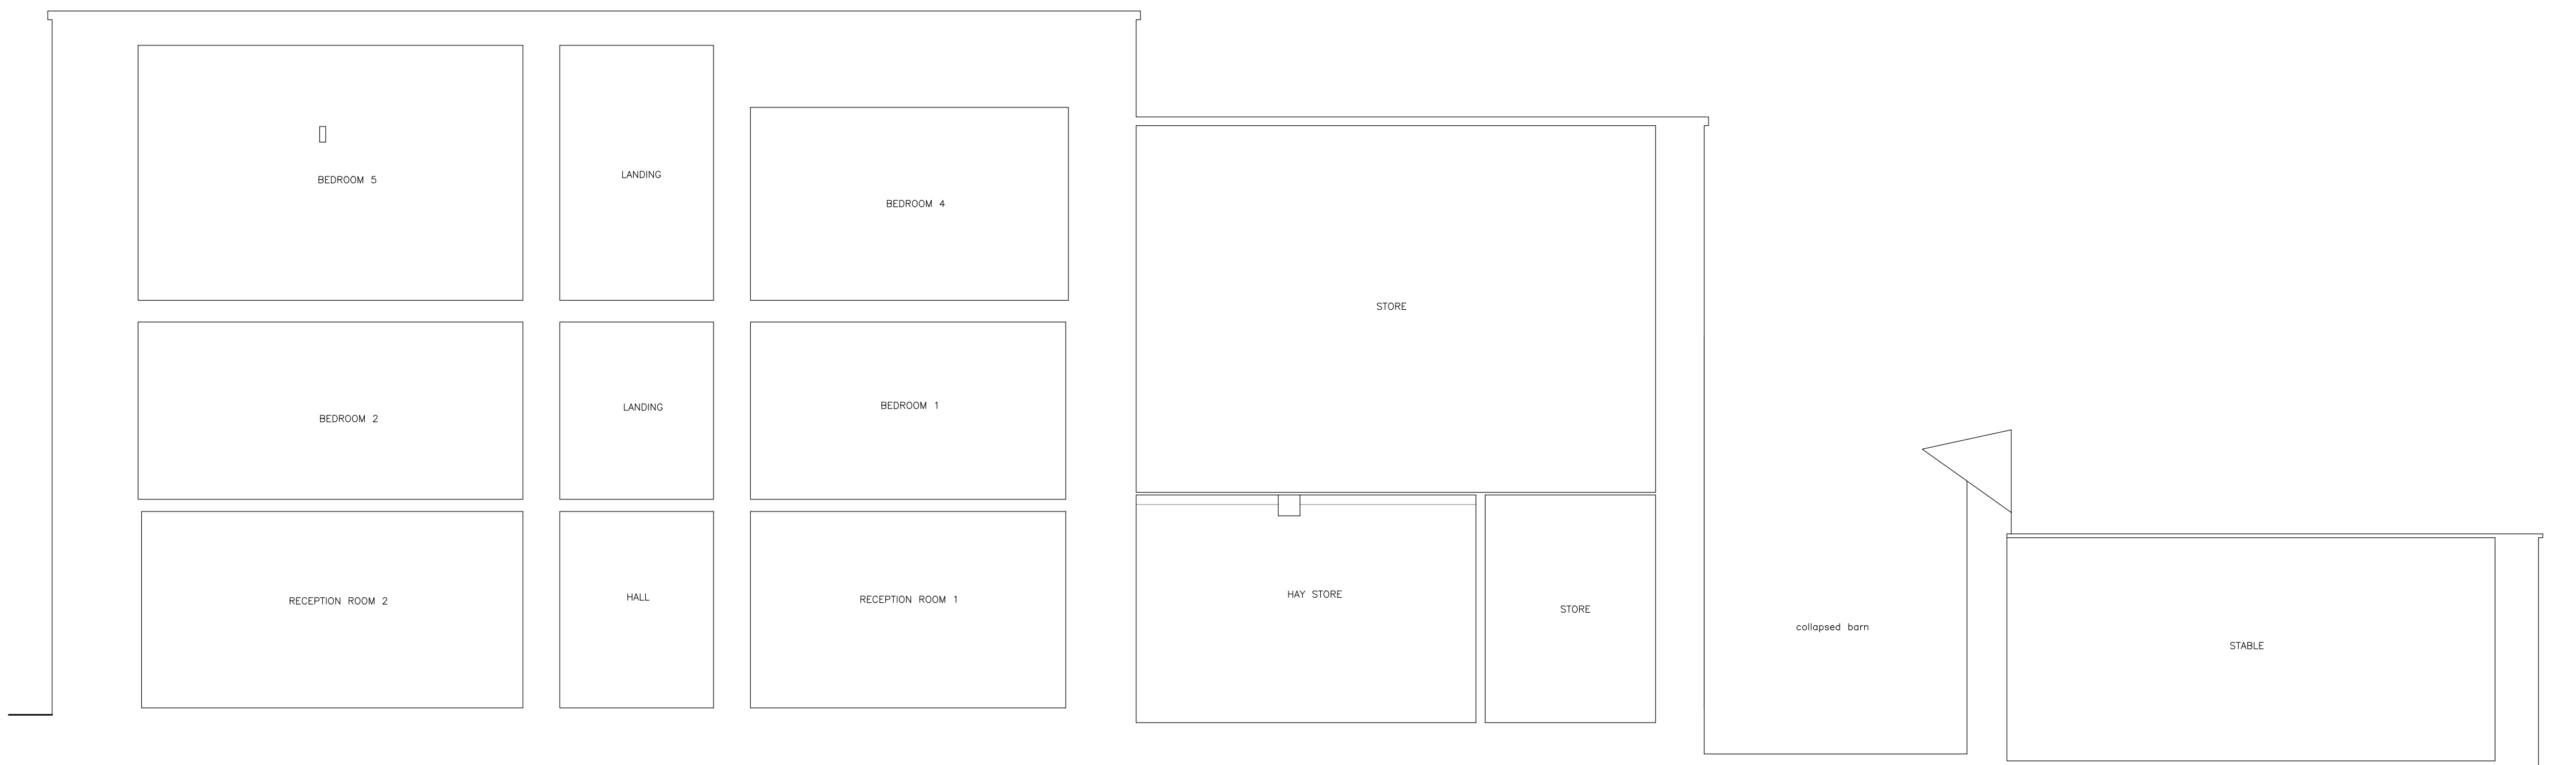

SECTION C - C

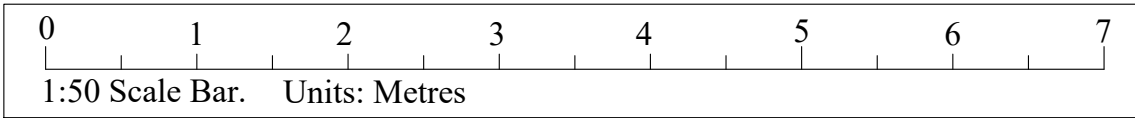

PROJECT:
The Three Maples
Maysey Hampton
Cirencester
CLIENT:
Mr & Mrs Shipway
DRAWING:
Survey Drawing
Sections
DRAWING NUMBER:
570/07
SCALE
1:50 @ A1L
DATE
October 2023
DRAWN
SB
SJB Surveying Ltd
07967605089
sam@sjsurveying.co.uk