
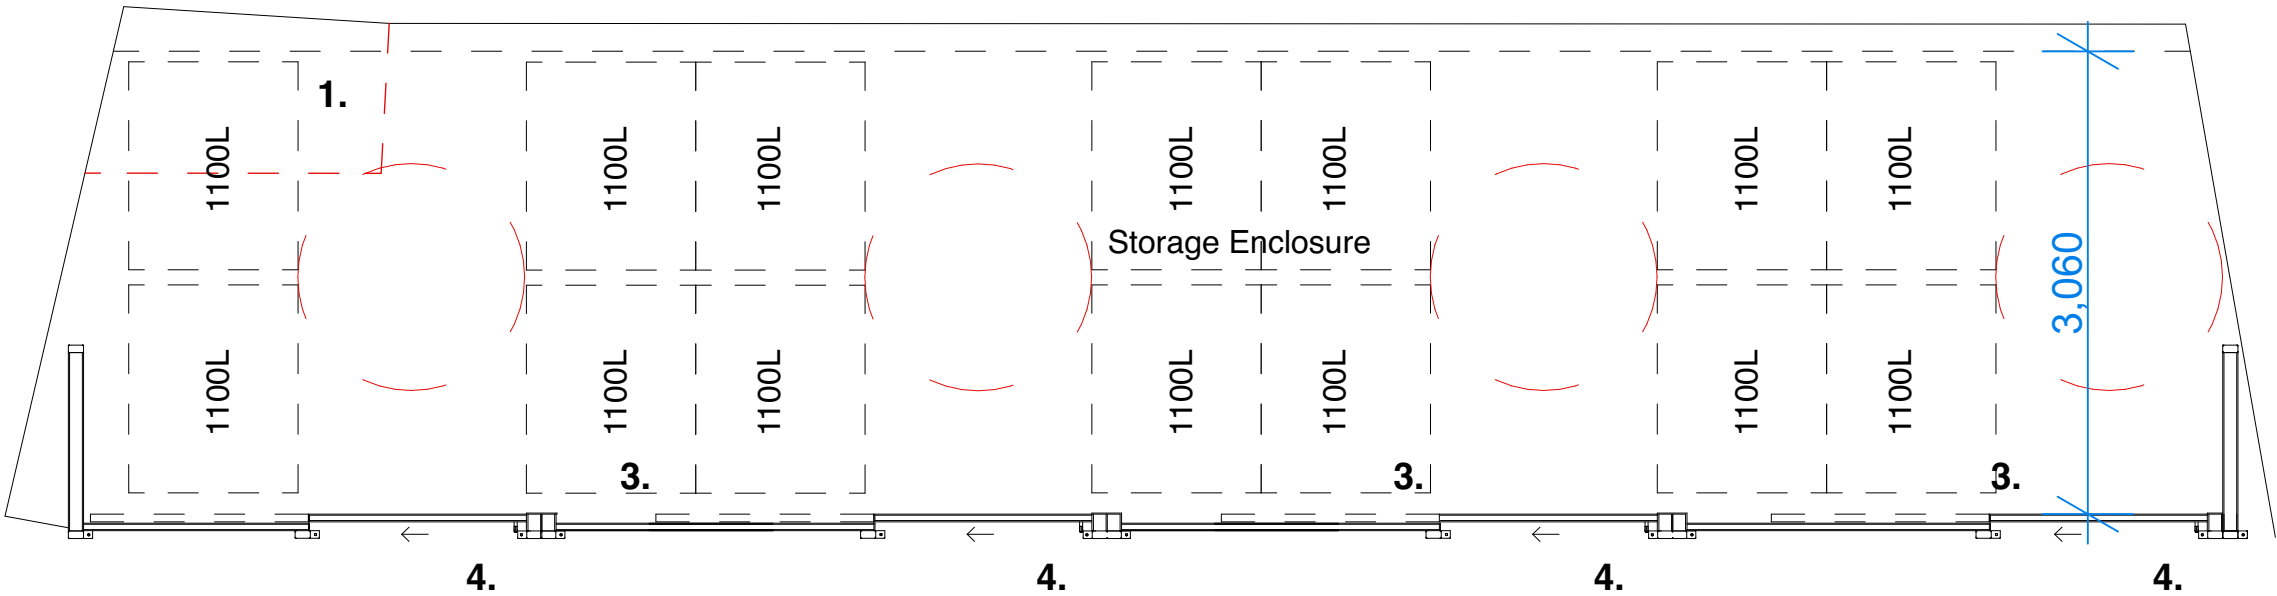


Dimensions are not to be scaled from this drawing. Drawing to be read in conjunction with Building regulation notes.			
Rev	Date	Description	Author
/	16.12.2025	First Issue	bb
A	06.01.2026	1100L bins indicated.	bb

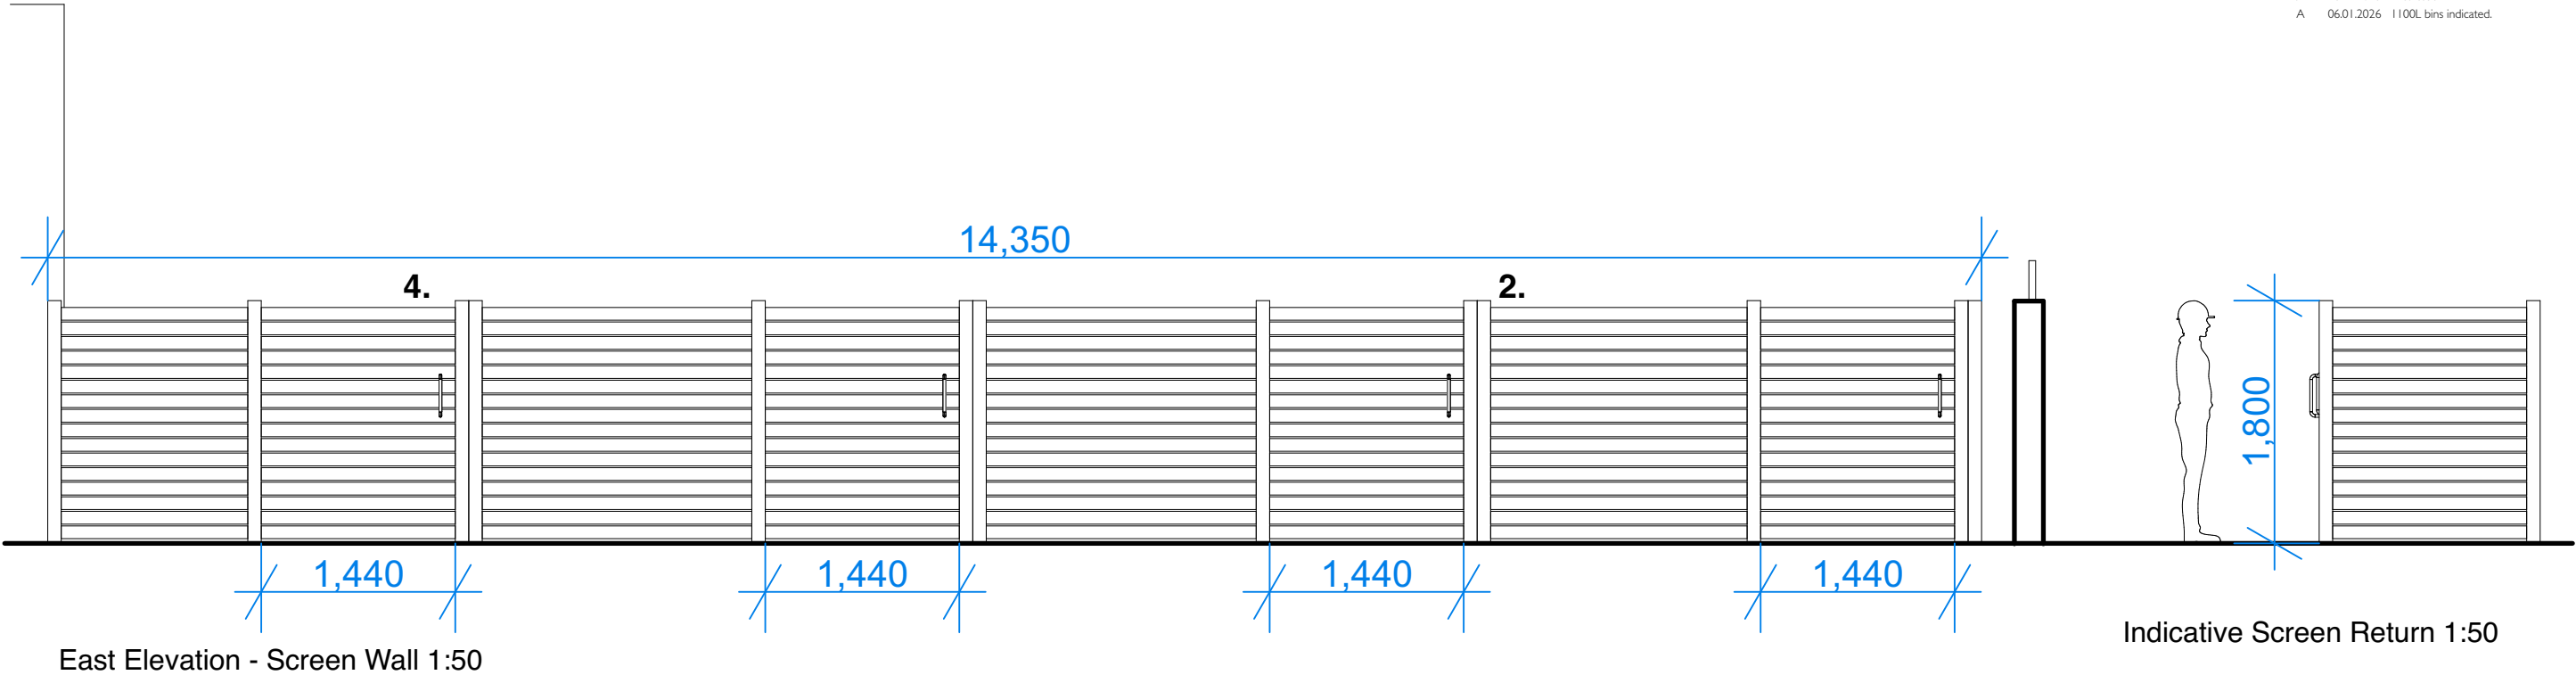

0 1 2 3m
Drawing based on OS mapping. Final design subject to on-site measurement.

Drawing Key

1. Brick outcrop removed
2. Lightweight screen enclosure min. Area: 13.75m x 2.5m deep. Finish TBC with client: steel posts with horizontal timber slat infill.
3. Bin collection access
4. Sliding gates on proprietary roller-track system

PLANNING

Mill House

Bin Store Enclosure

Scale: 1:50 @ A3

Drawing No: 1878 - PL007 Rev A

The Boat Shed, Michael Browning Way
Exeter EX2 8DD
01392 438051 mail@g-a.uk.com

M I L L H O U S E , T R O W B R I D G E

grainge architects