


LEGEND:

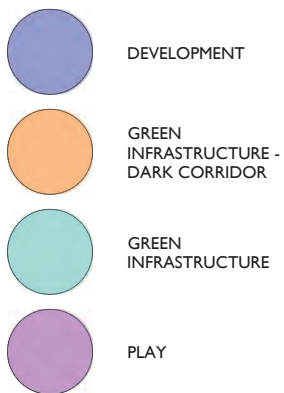

ECOLOGICAL PARAMETER PLAN USES IDENTIFIED


LEGEND:

-  EXTENT OF DEVELOPMENT FROM APPROVED ECOLOGICAL PARAMETERS PLAN
-  EXTENT OF DARK CORRIDOR GREEN INFRASTRUCTURE FROM APPROVED ECOLOGICAL PARAMETERS PLAN
-  EXTENT OF GREEN INFRASTRUCTURE FROM APPROVED ECOLOGICAL PARAMETERS PLAN
-  EXTENT OF PLAY FROM APPROVED ECOLOGICAL PARAMETERS PLAN

PROPOSED VARIATION

The variation from the approved parameter plan to these detailed proposals are:

- 01** Minor adjustments to the shape and alignment of the newly formed dark corridors.
- 02** Wider area of dark corridor provided in lieu of development land.
- 03** Reduction in green edge to improve parking relationship to property it serves.
- 04** Relocation of treed verge into front gardens.
- 05** Removal of grassed verge to assist in creating a clearer hierarchy of streets.
- 06** Play area increased in size to reflect requirements of S106.

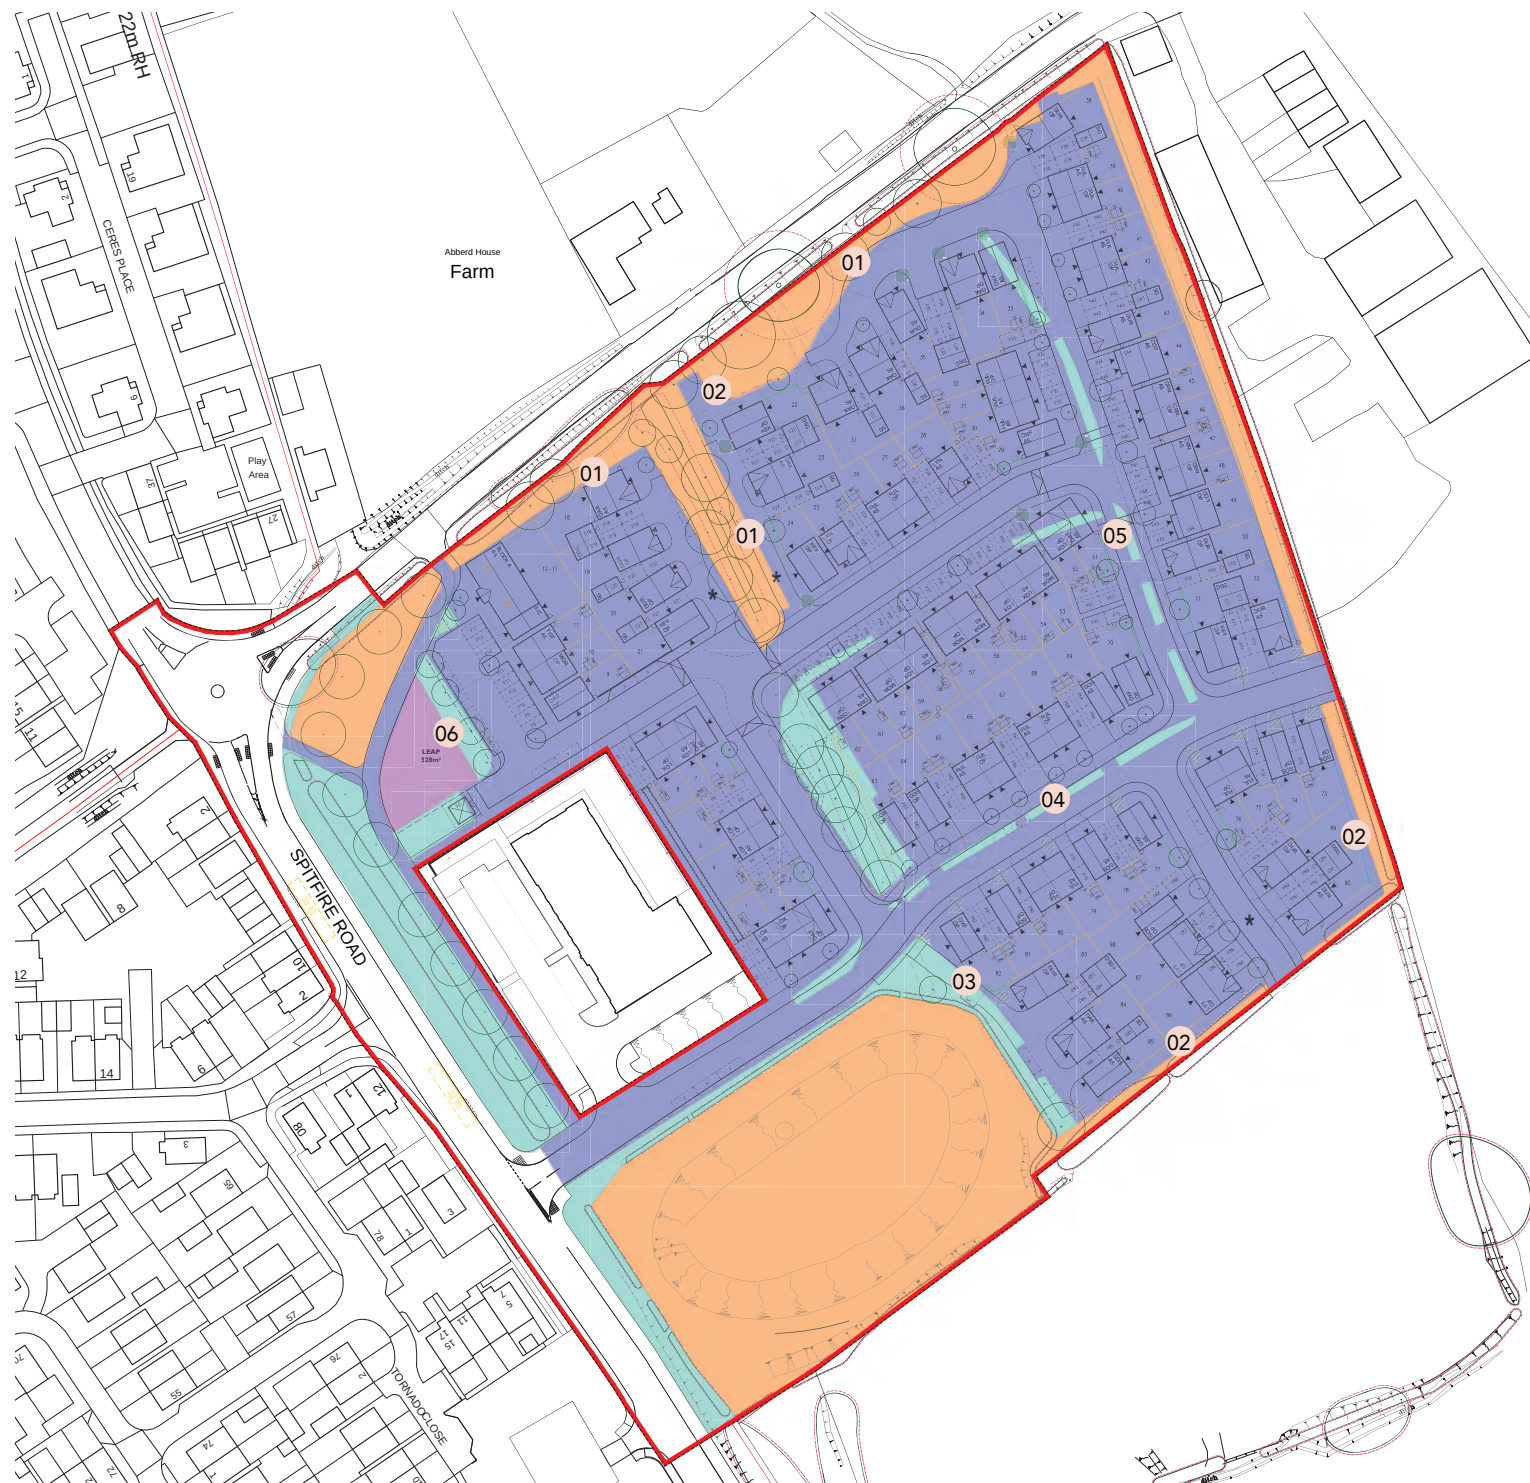

APPROVED USES OVERLAID ONTO PLANNING LAYOUT