




HW
17/12/25

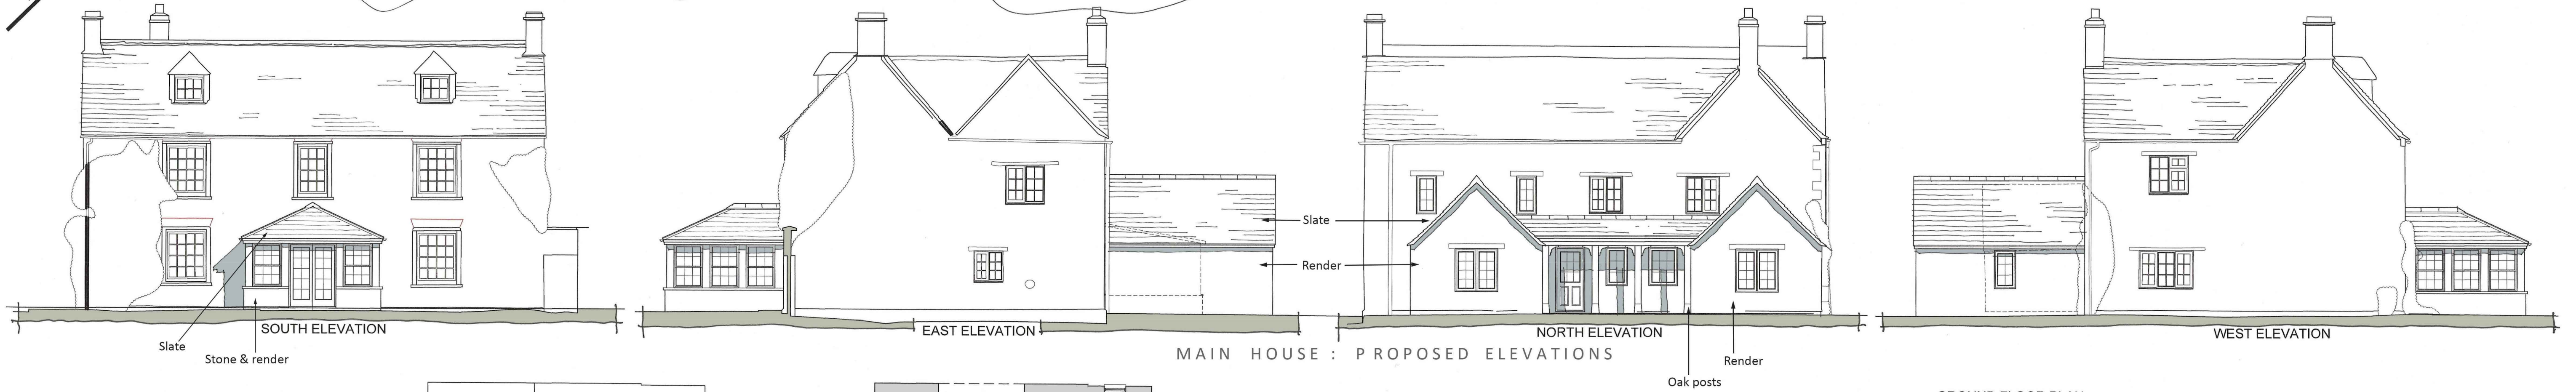

ANNEXE : FLOOR PLANS

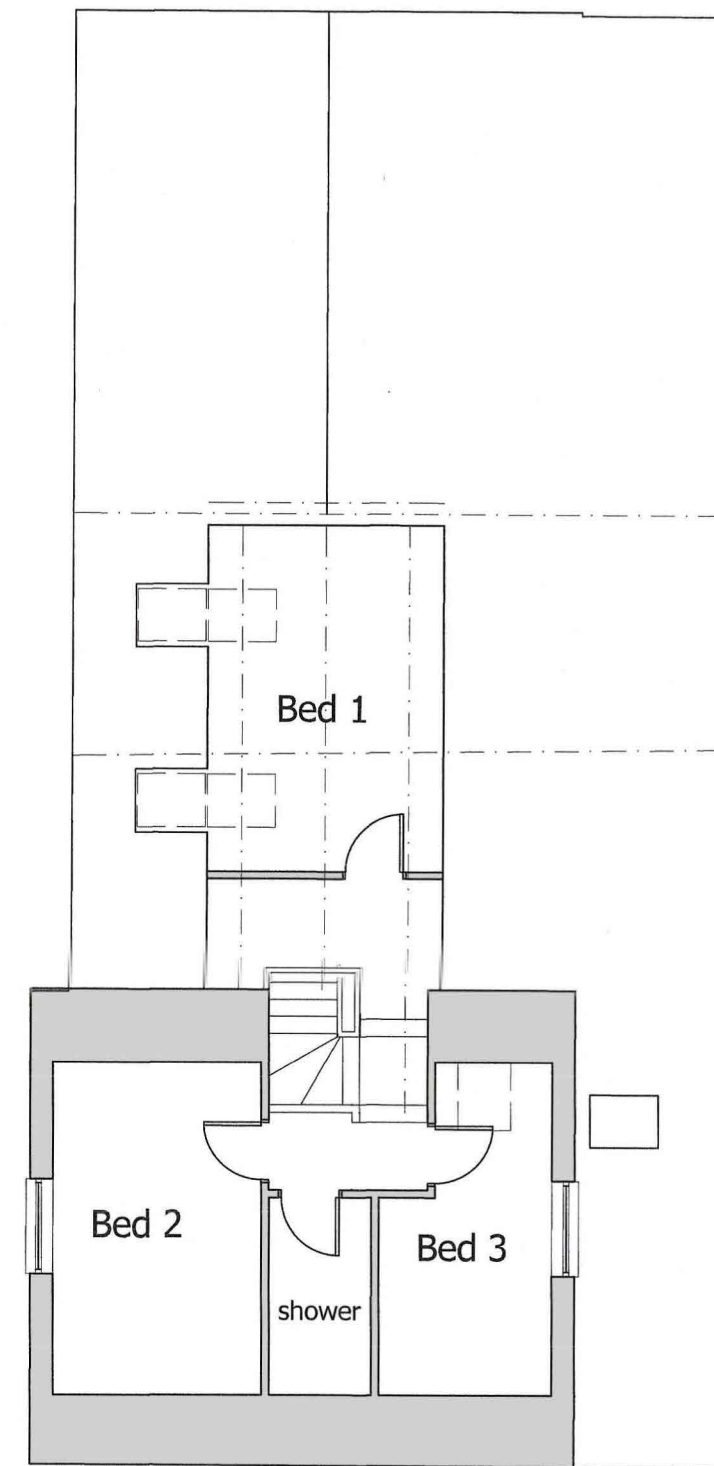


FIRST FLOOR PLAN

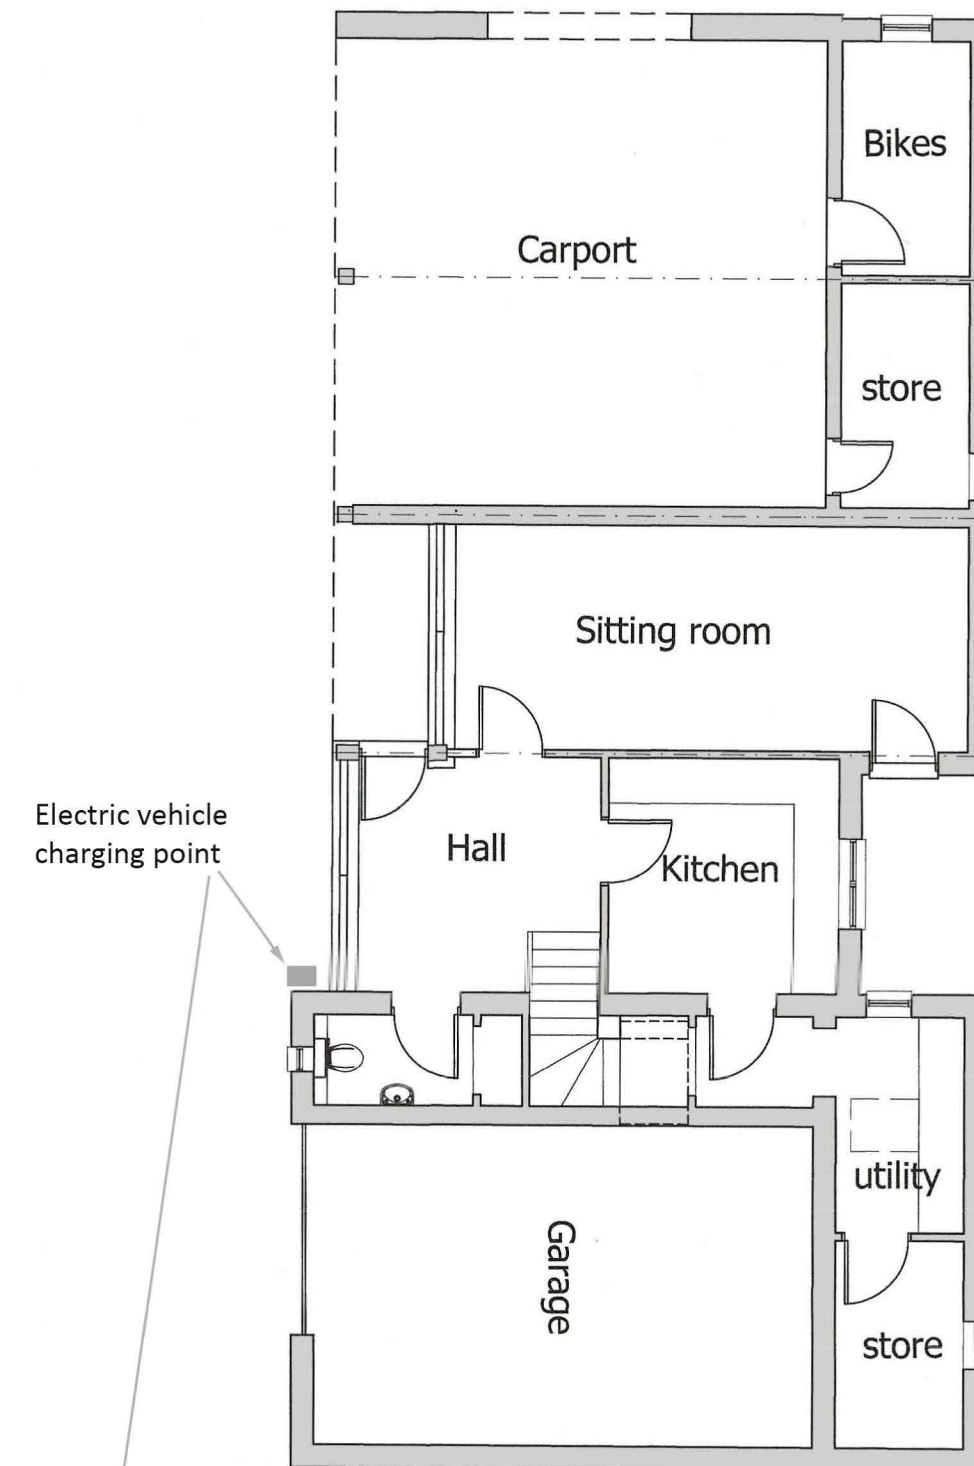


GROUND FLOOR PLAN

GROUND FLOOR PLAN

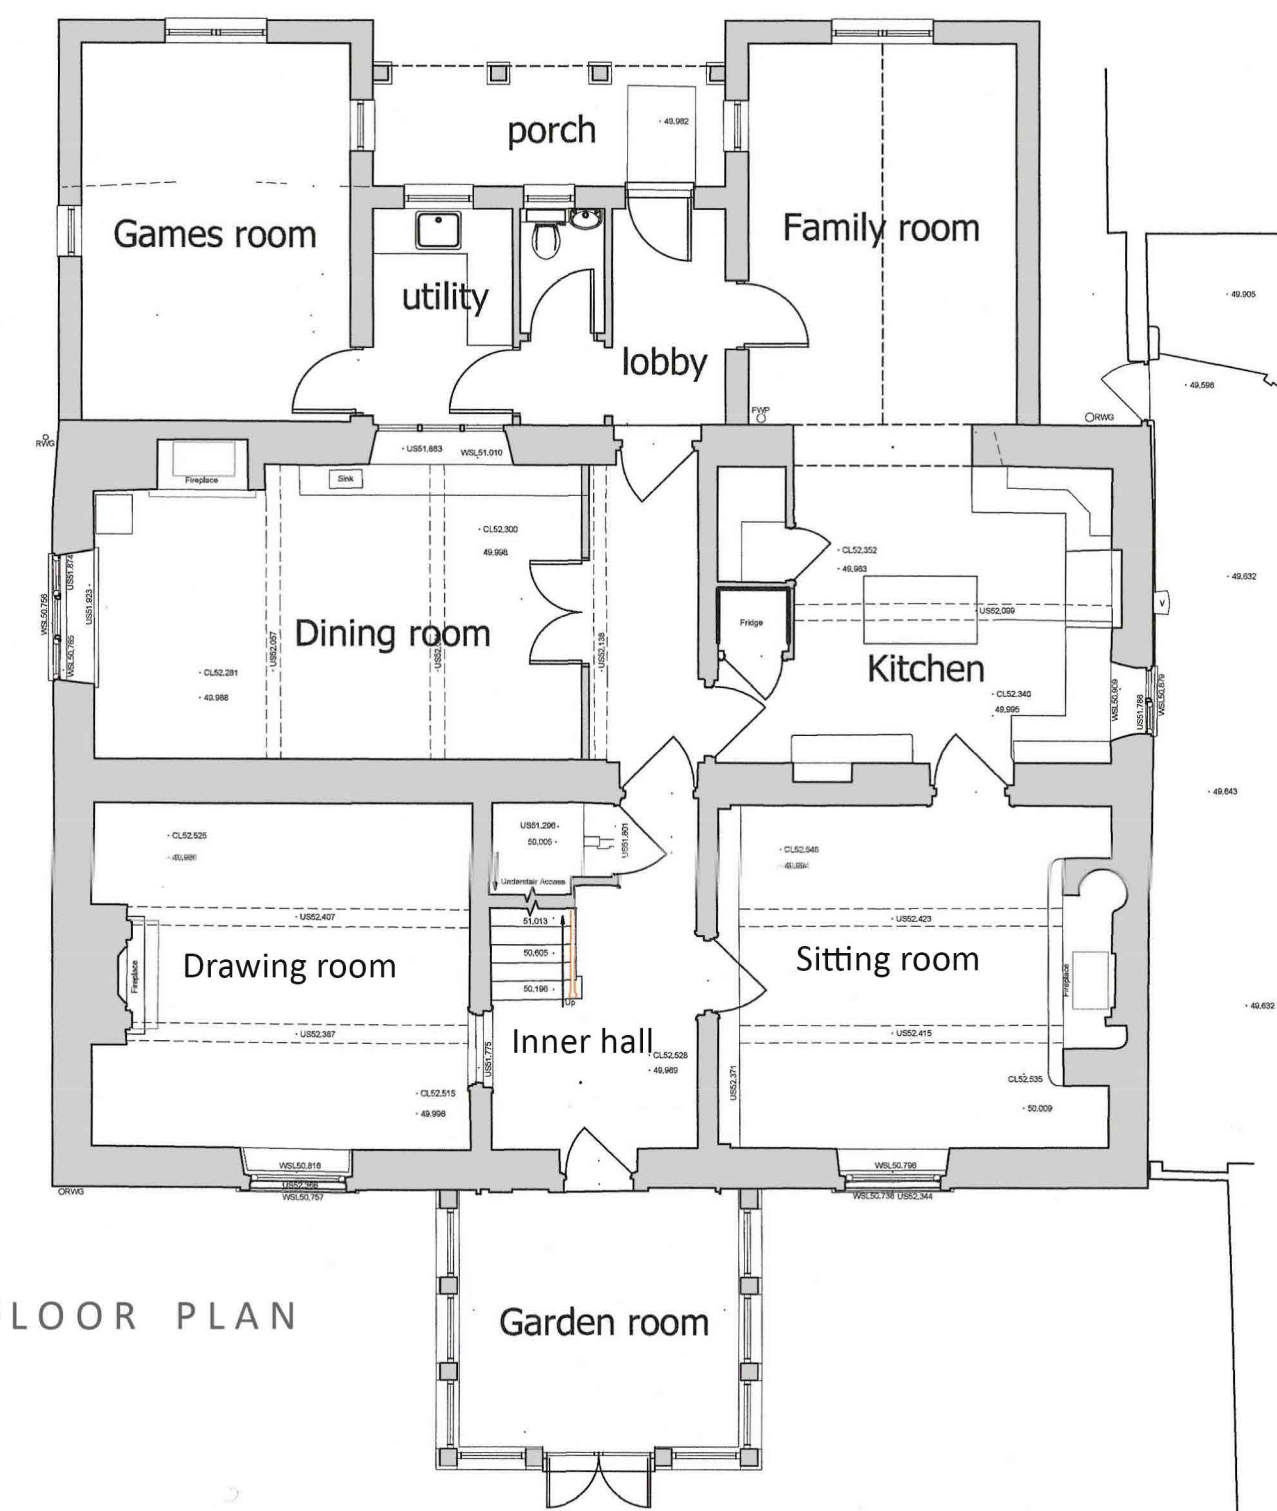

MAIN HOUSE : GROUND FLOOR PLAN

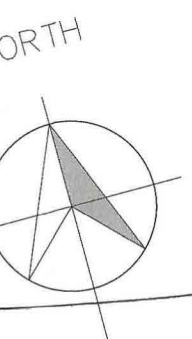


EXISTING ANNEXE : PROPOSED ELEVATIONS

PROJECT

Park House Farm, Cricklade Road, Purton. SN5 4HS

REVISION DATE AMENDMENTS

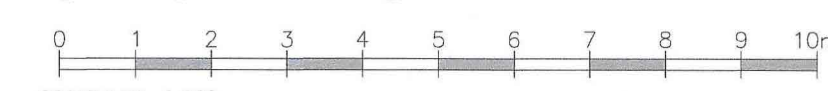

House & Annexe - proposed 1:100@ A1
MATHEWSON WATERS ARCHITECTS
The Old Surgery
Cricklade Road - Lambourn
Berkshire - RG17 8NR
enquiries@mw-architects.co.uk
01488 731311
www.mw-architects.co.uk
RIBA #
Challenge Practice
© MATHEWSON WATERS ARCHITECTS LLP
25083-108-A