
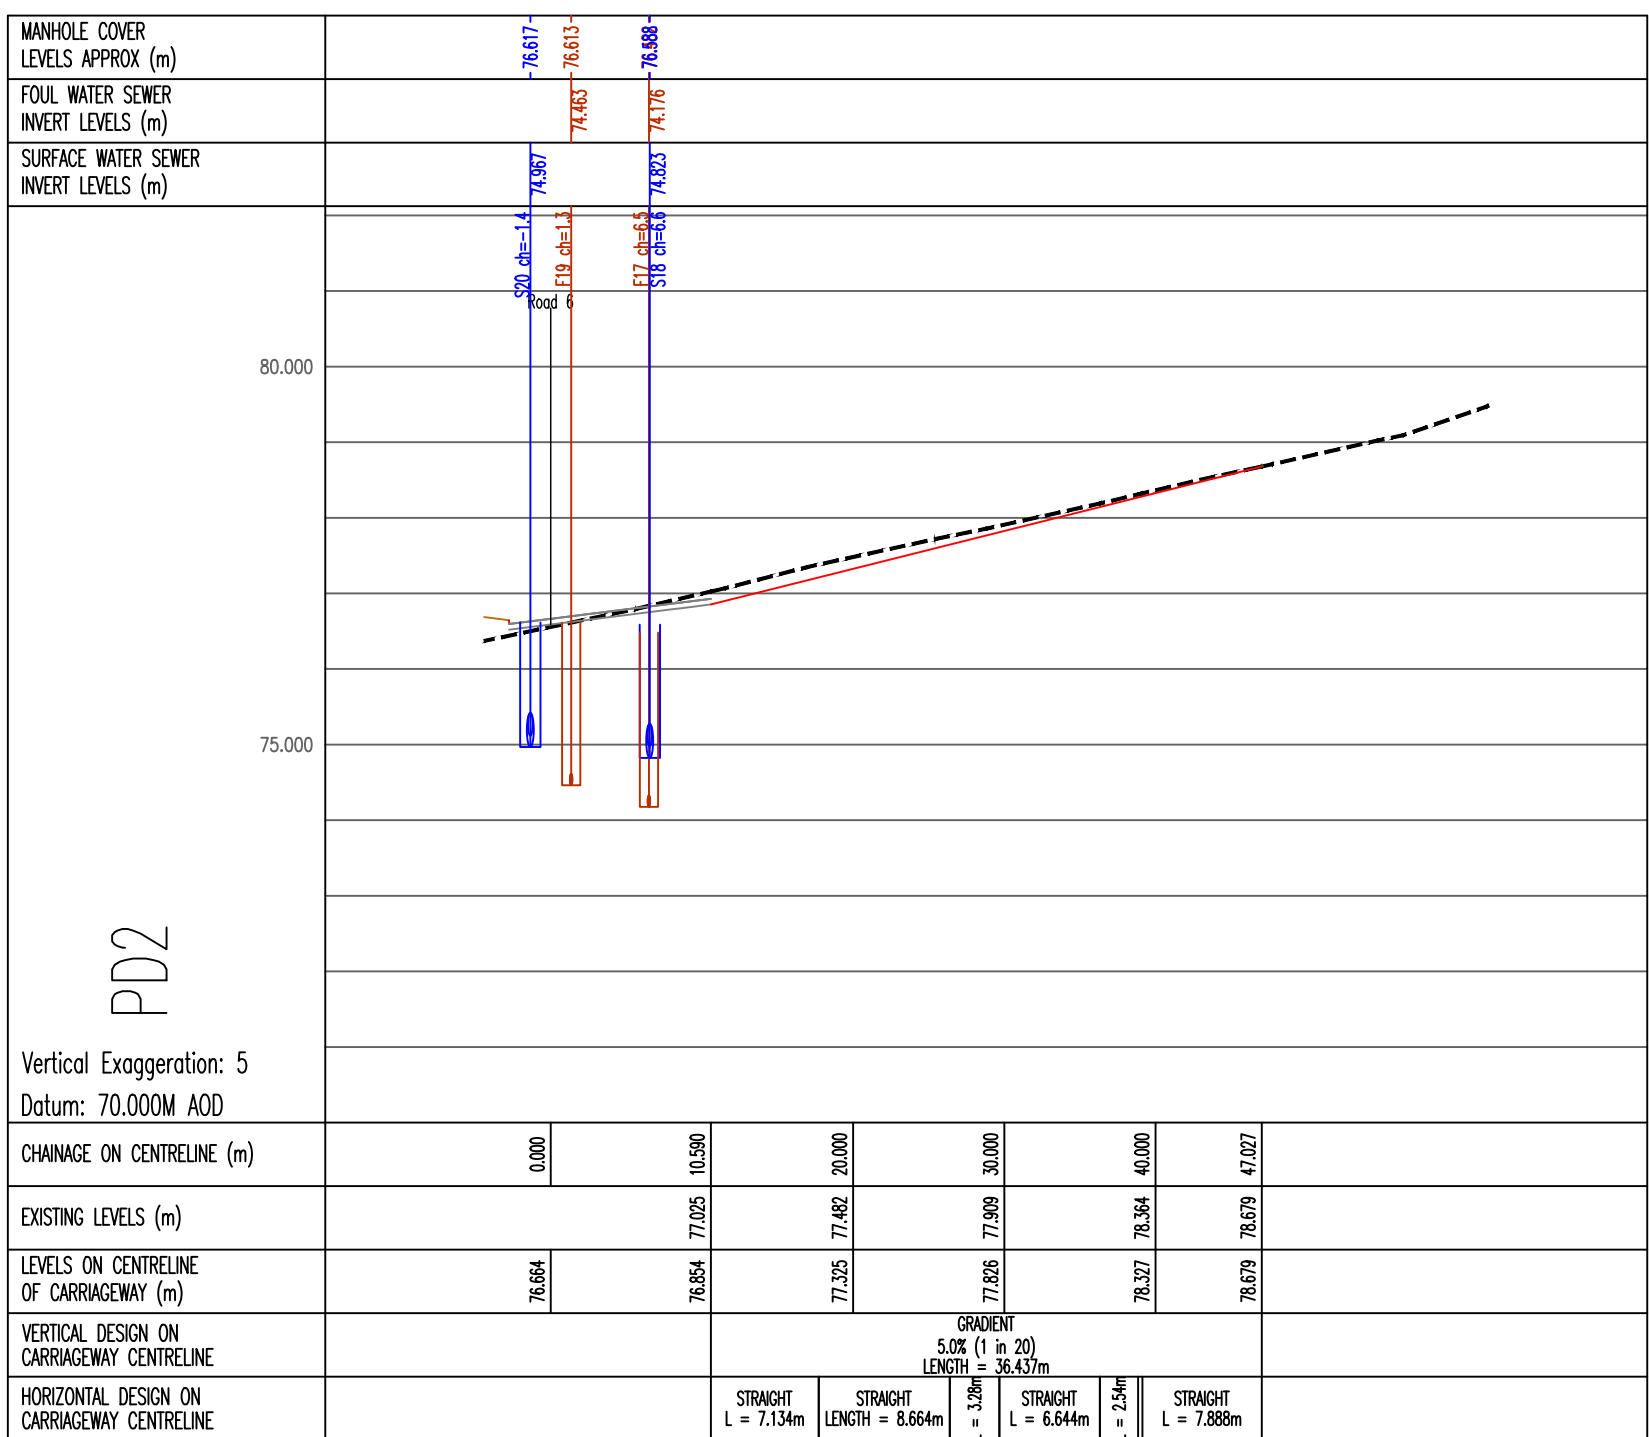
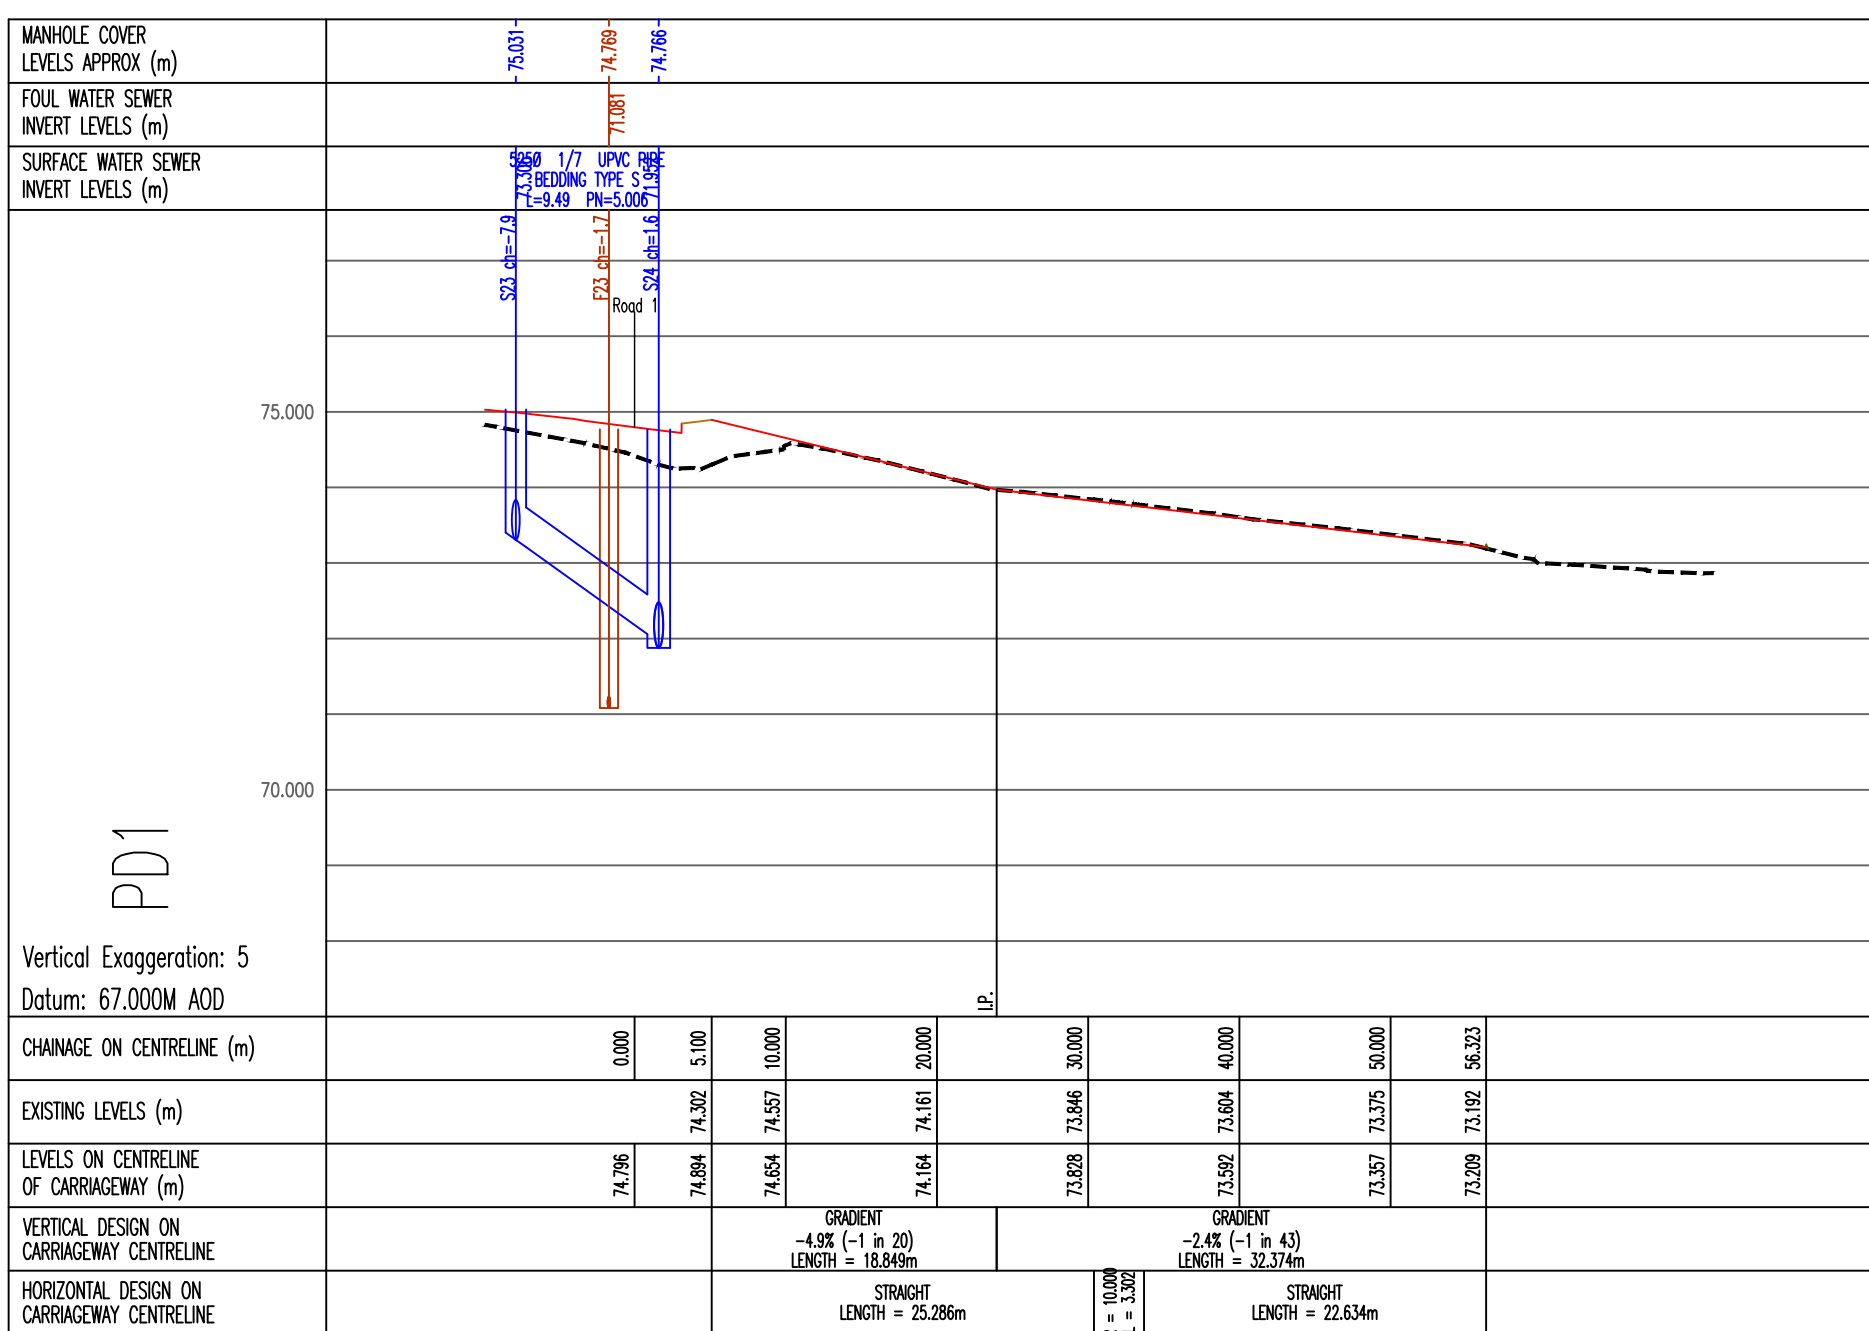
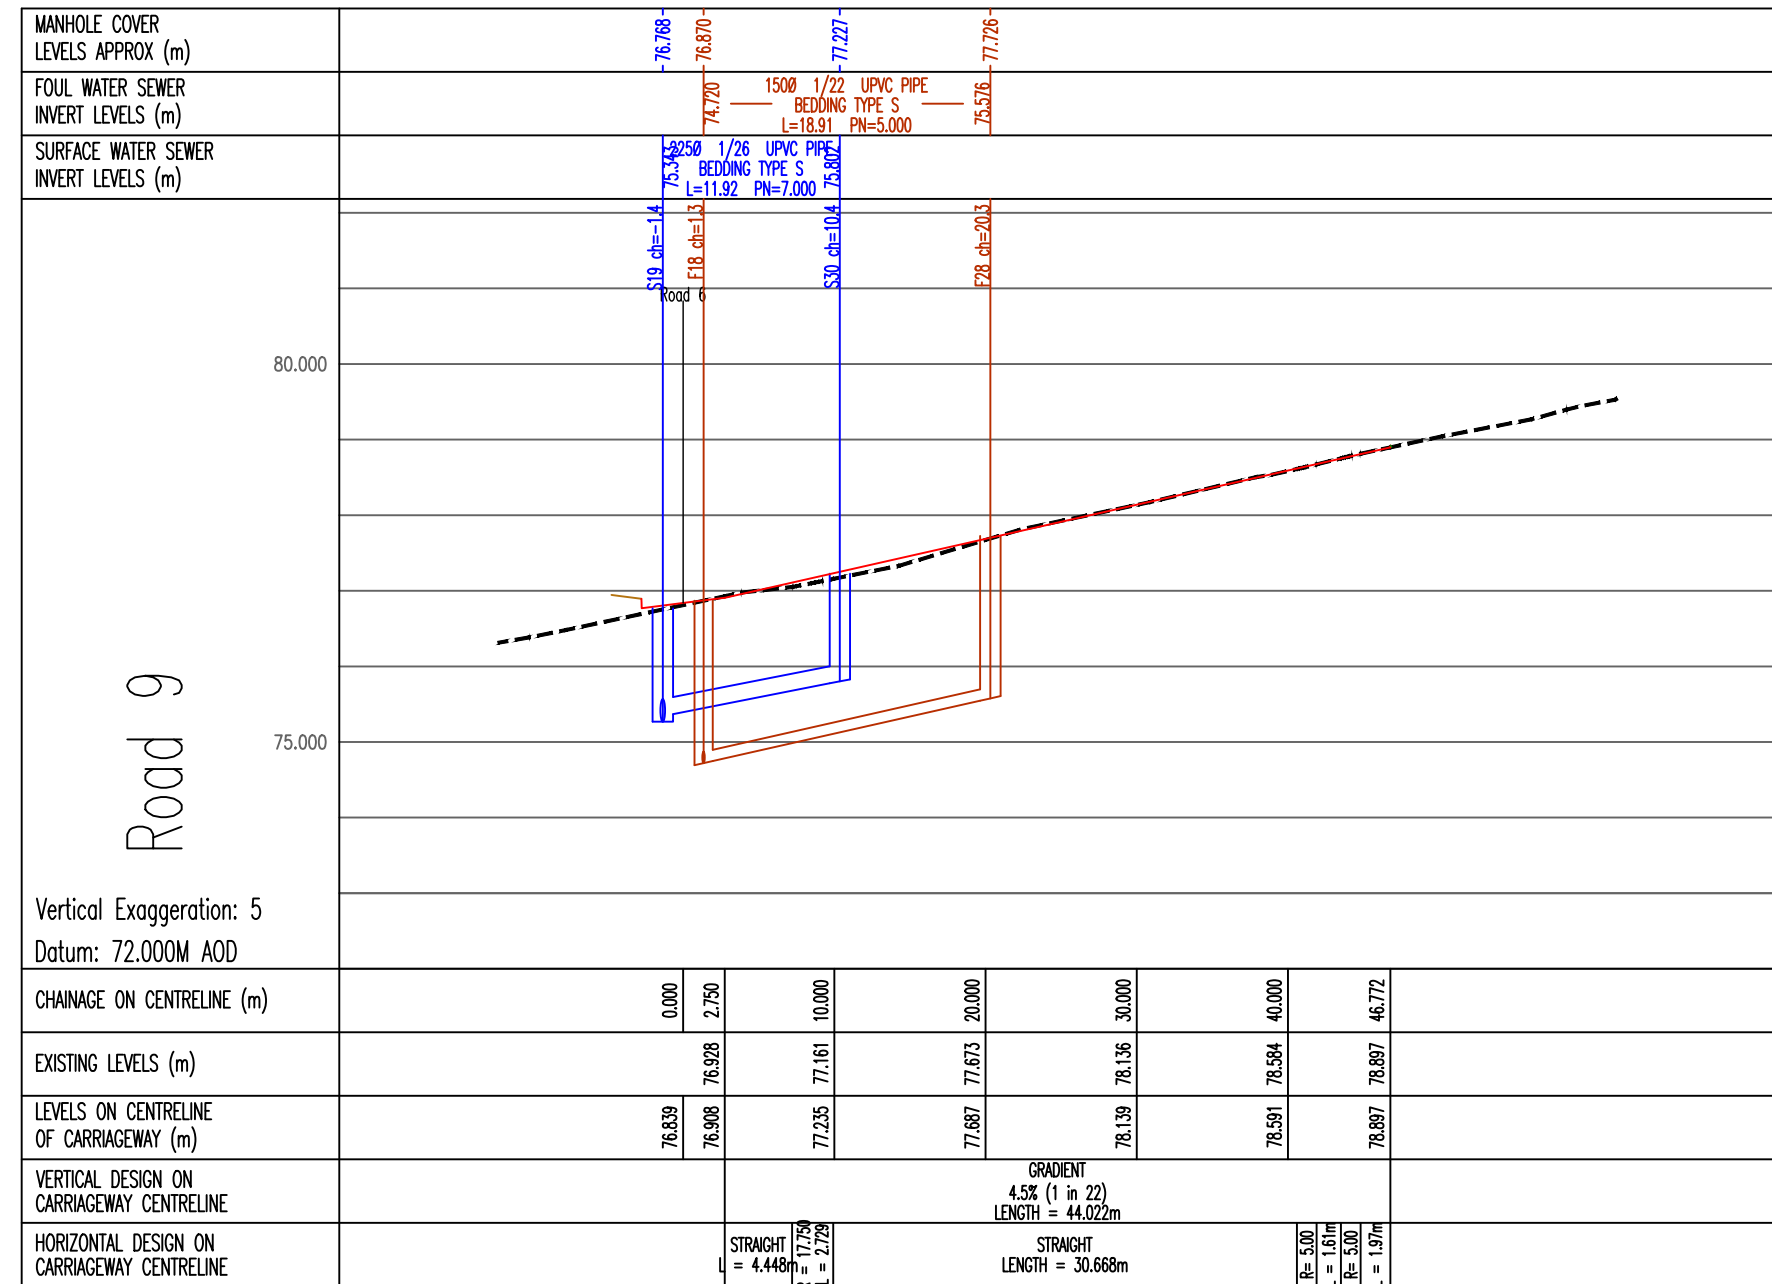
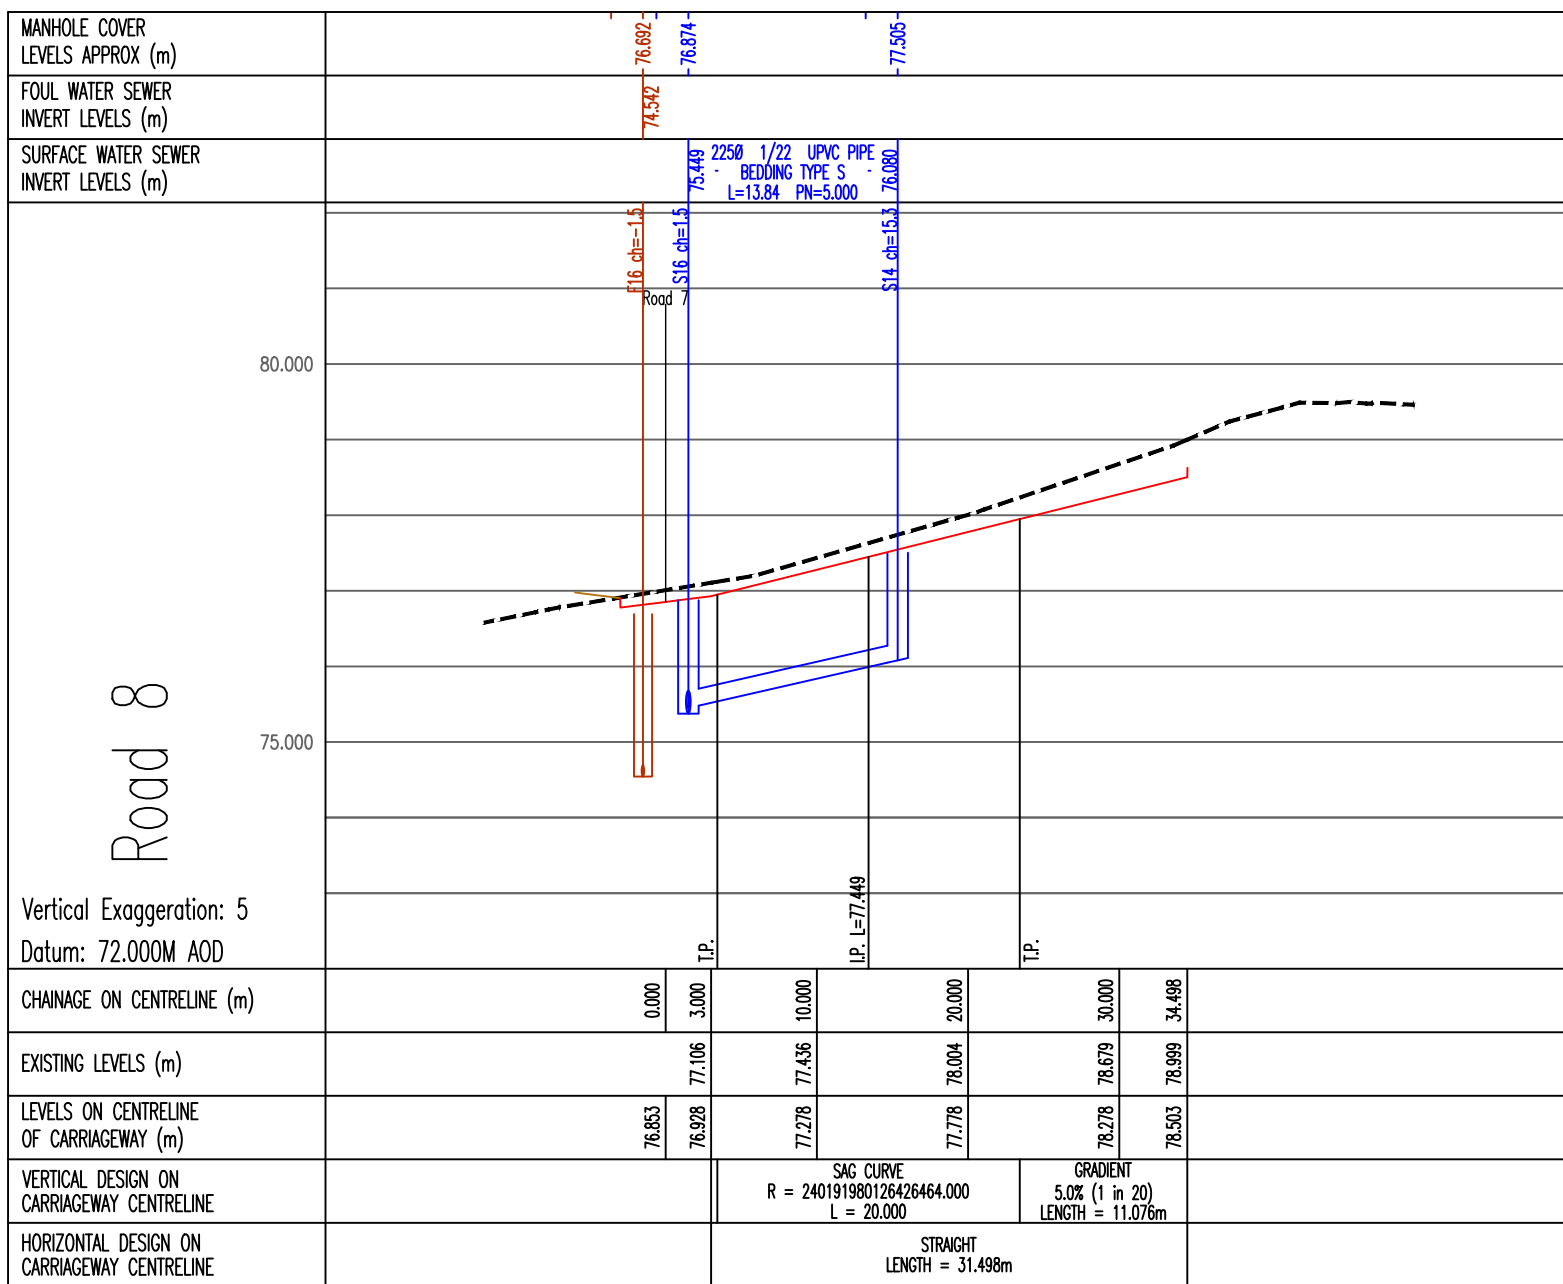
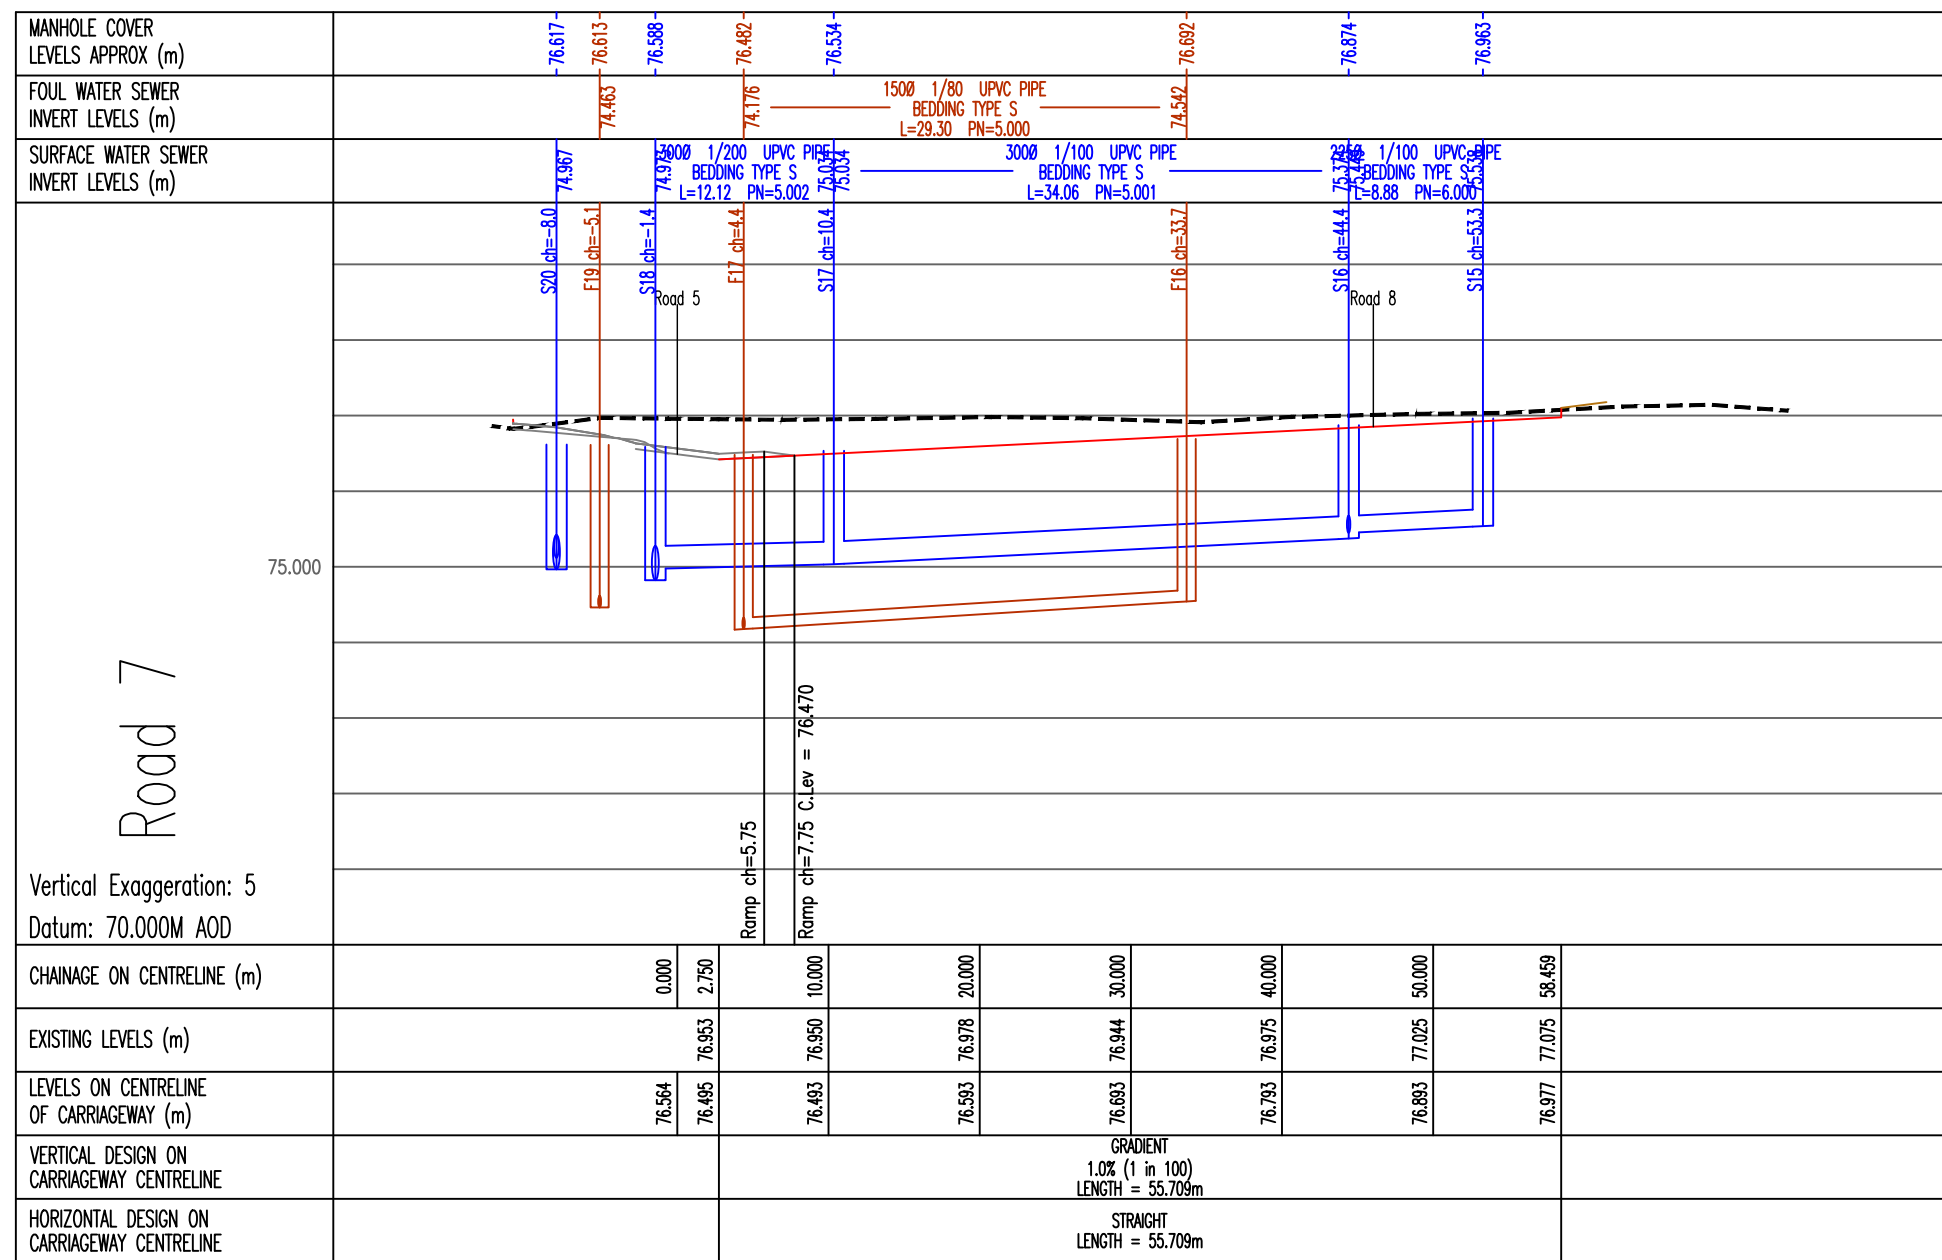
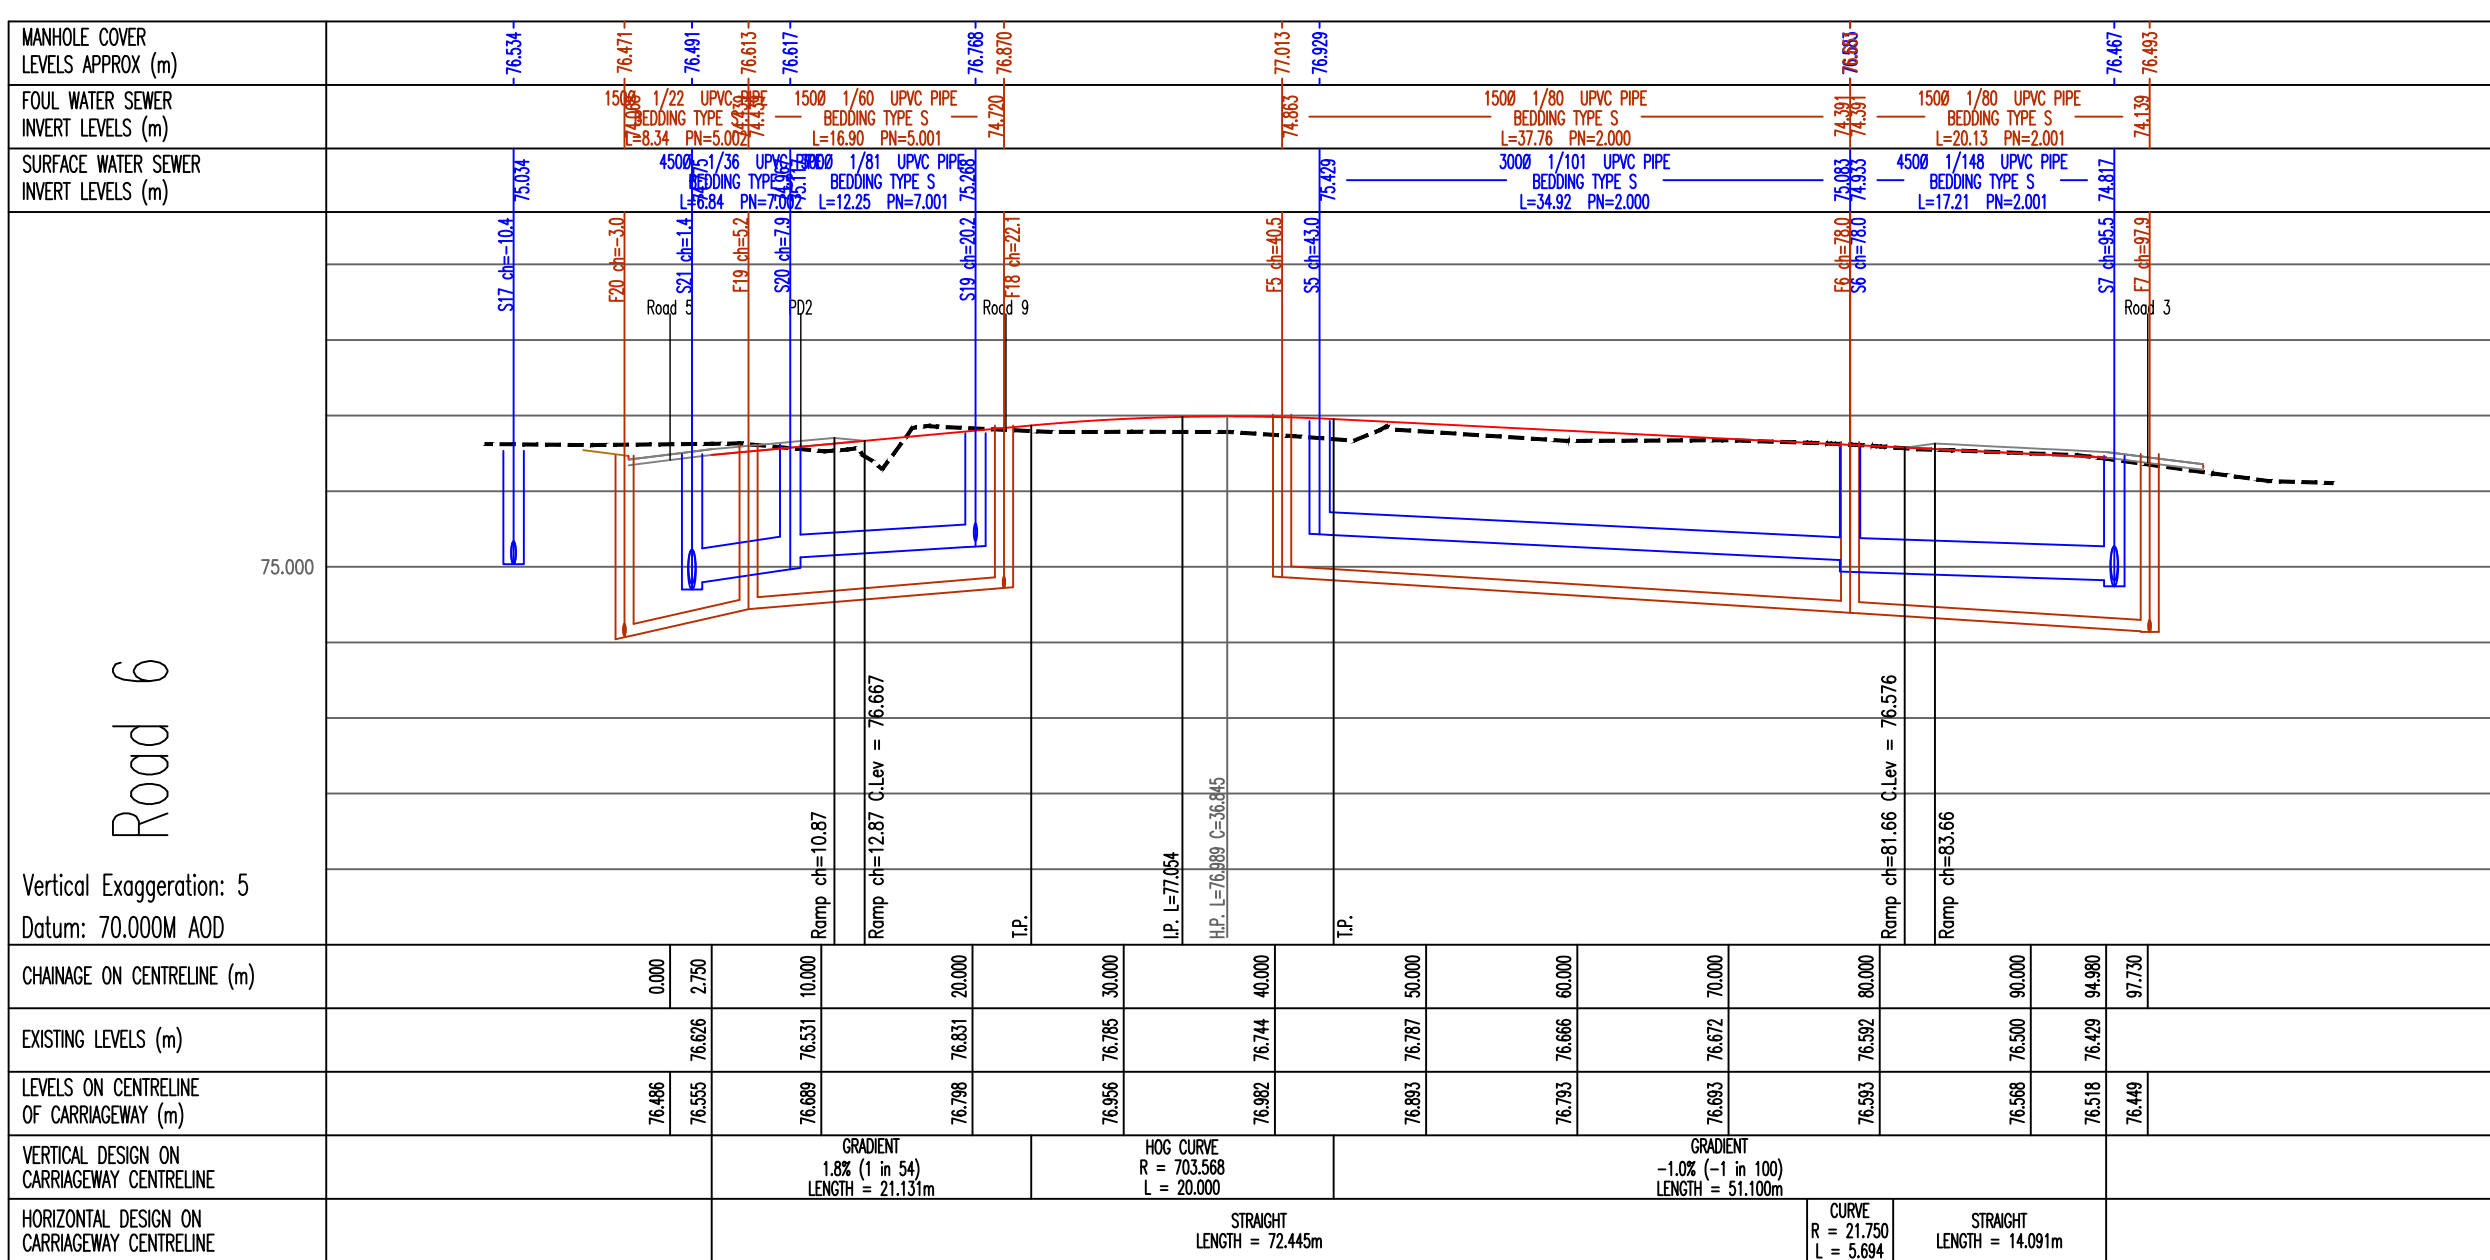
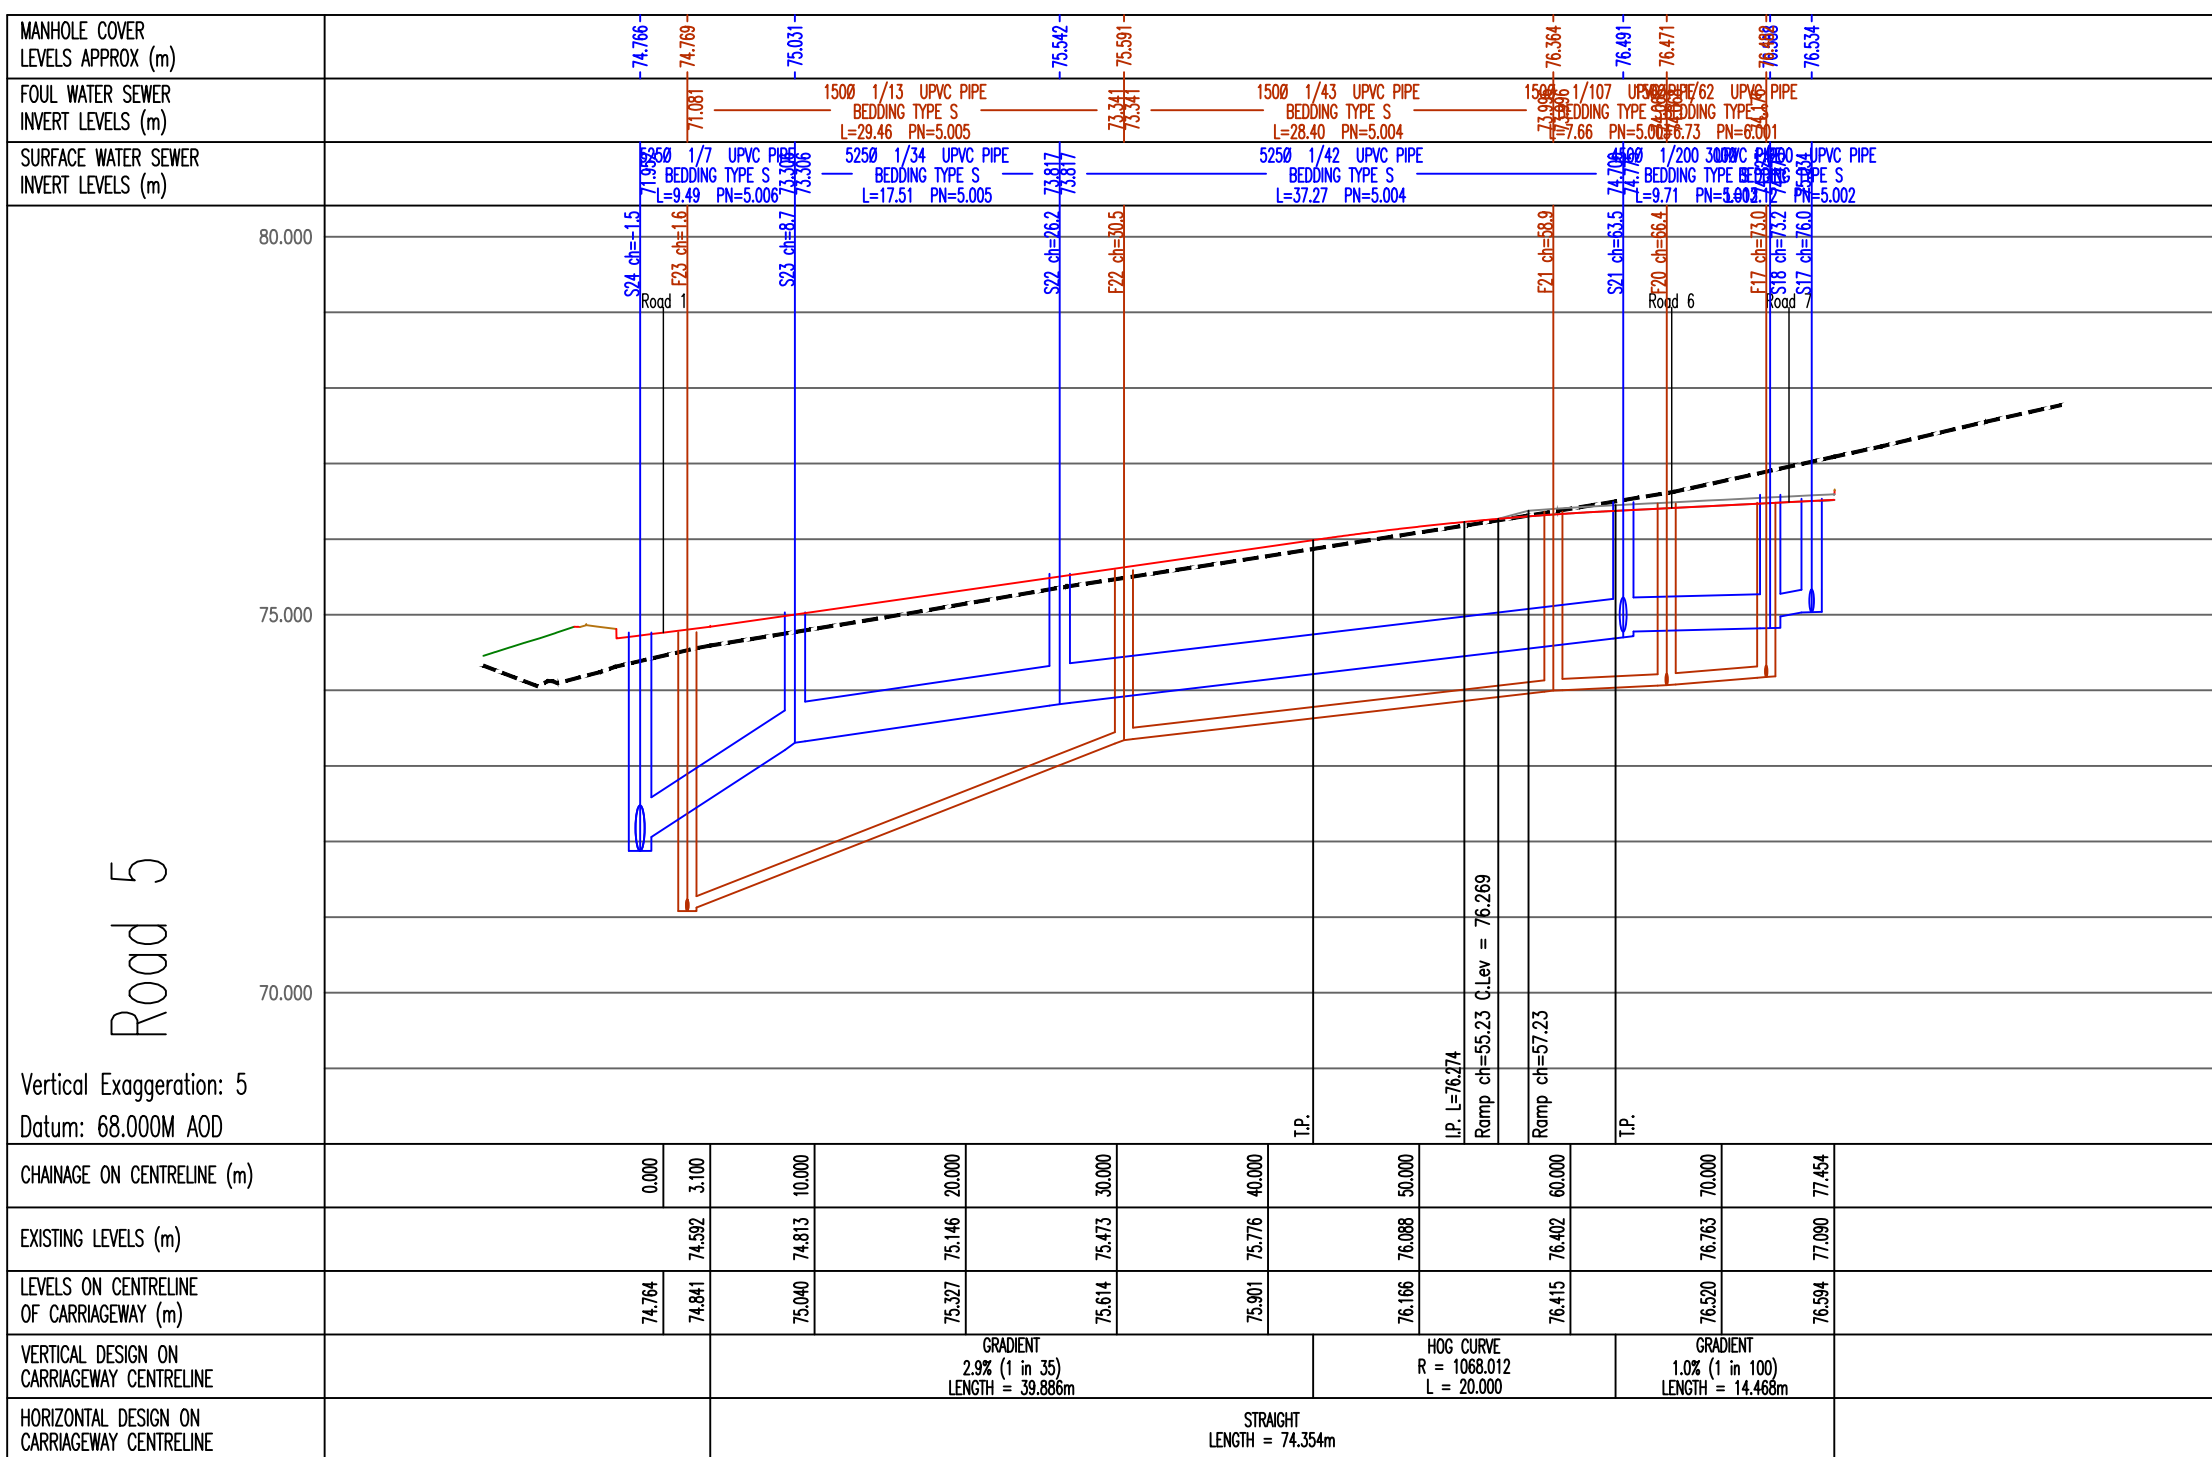
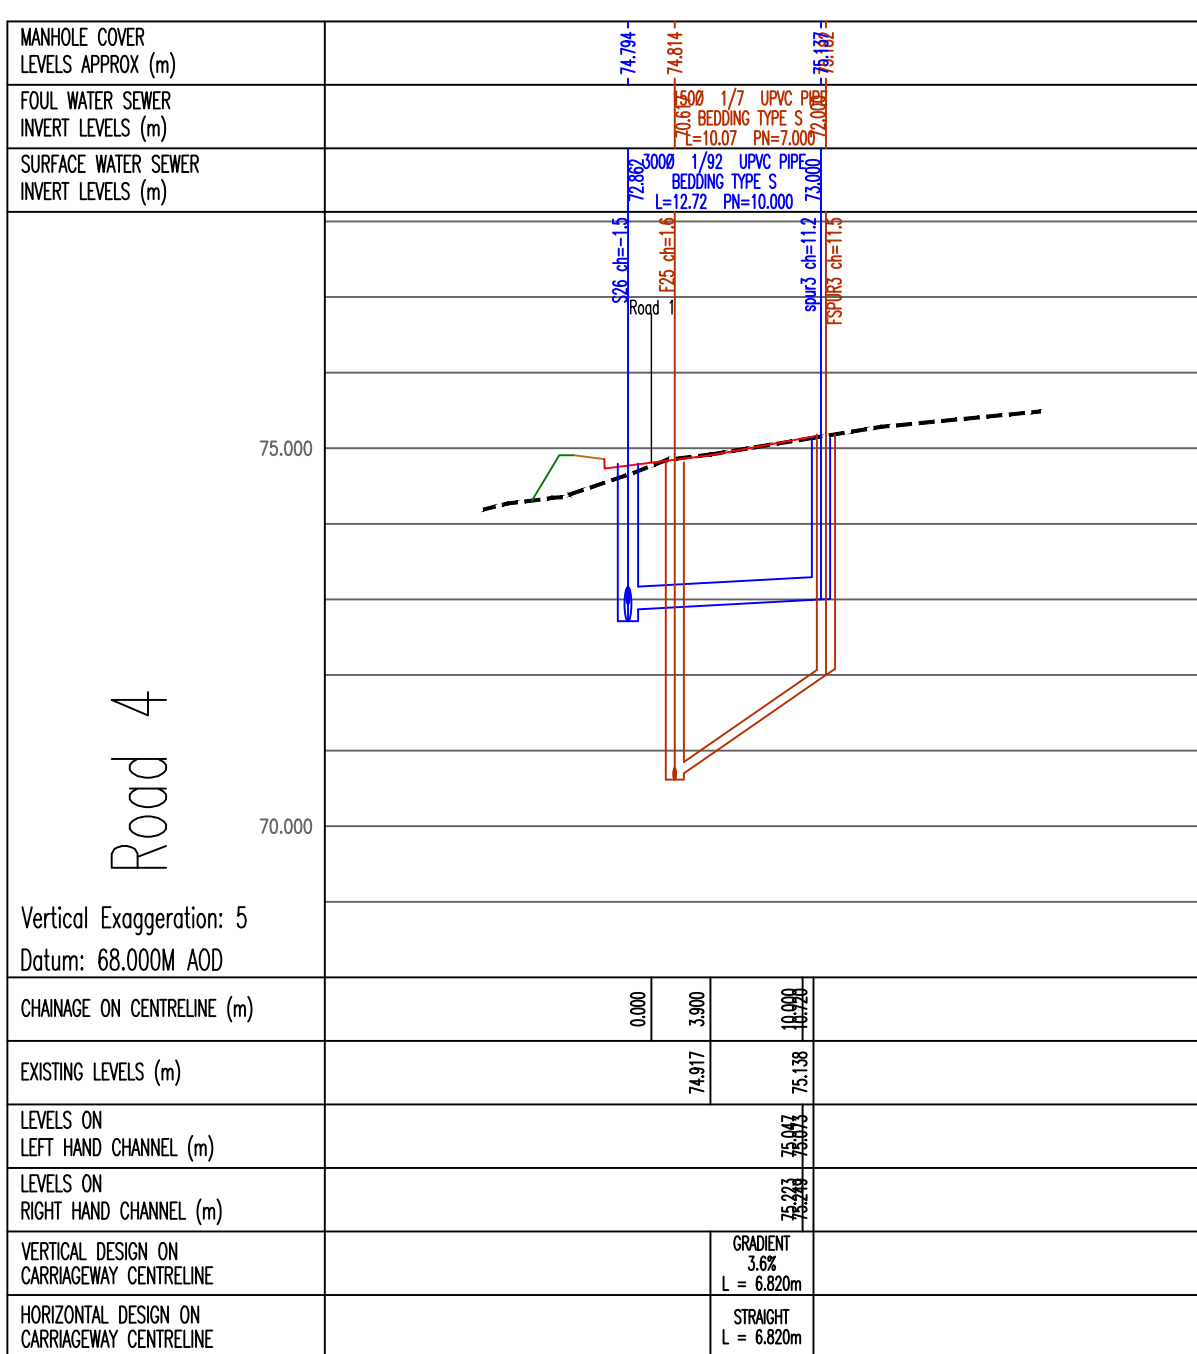
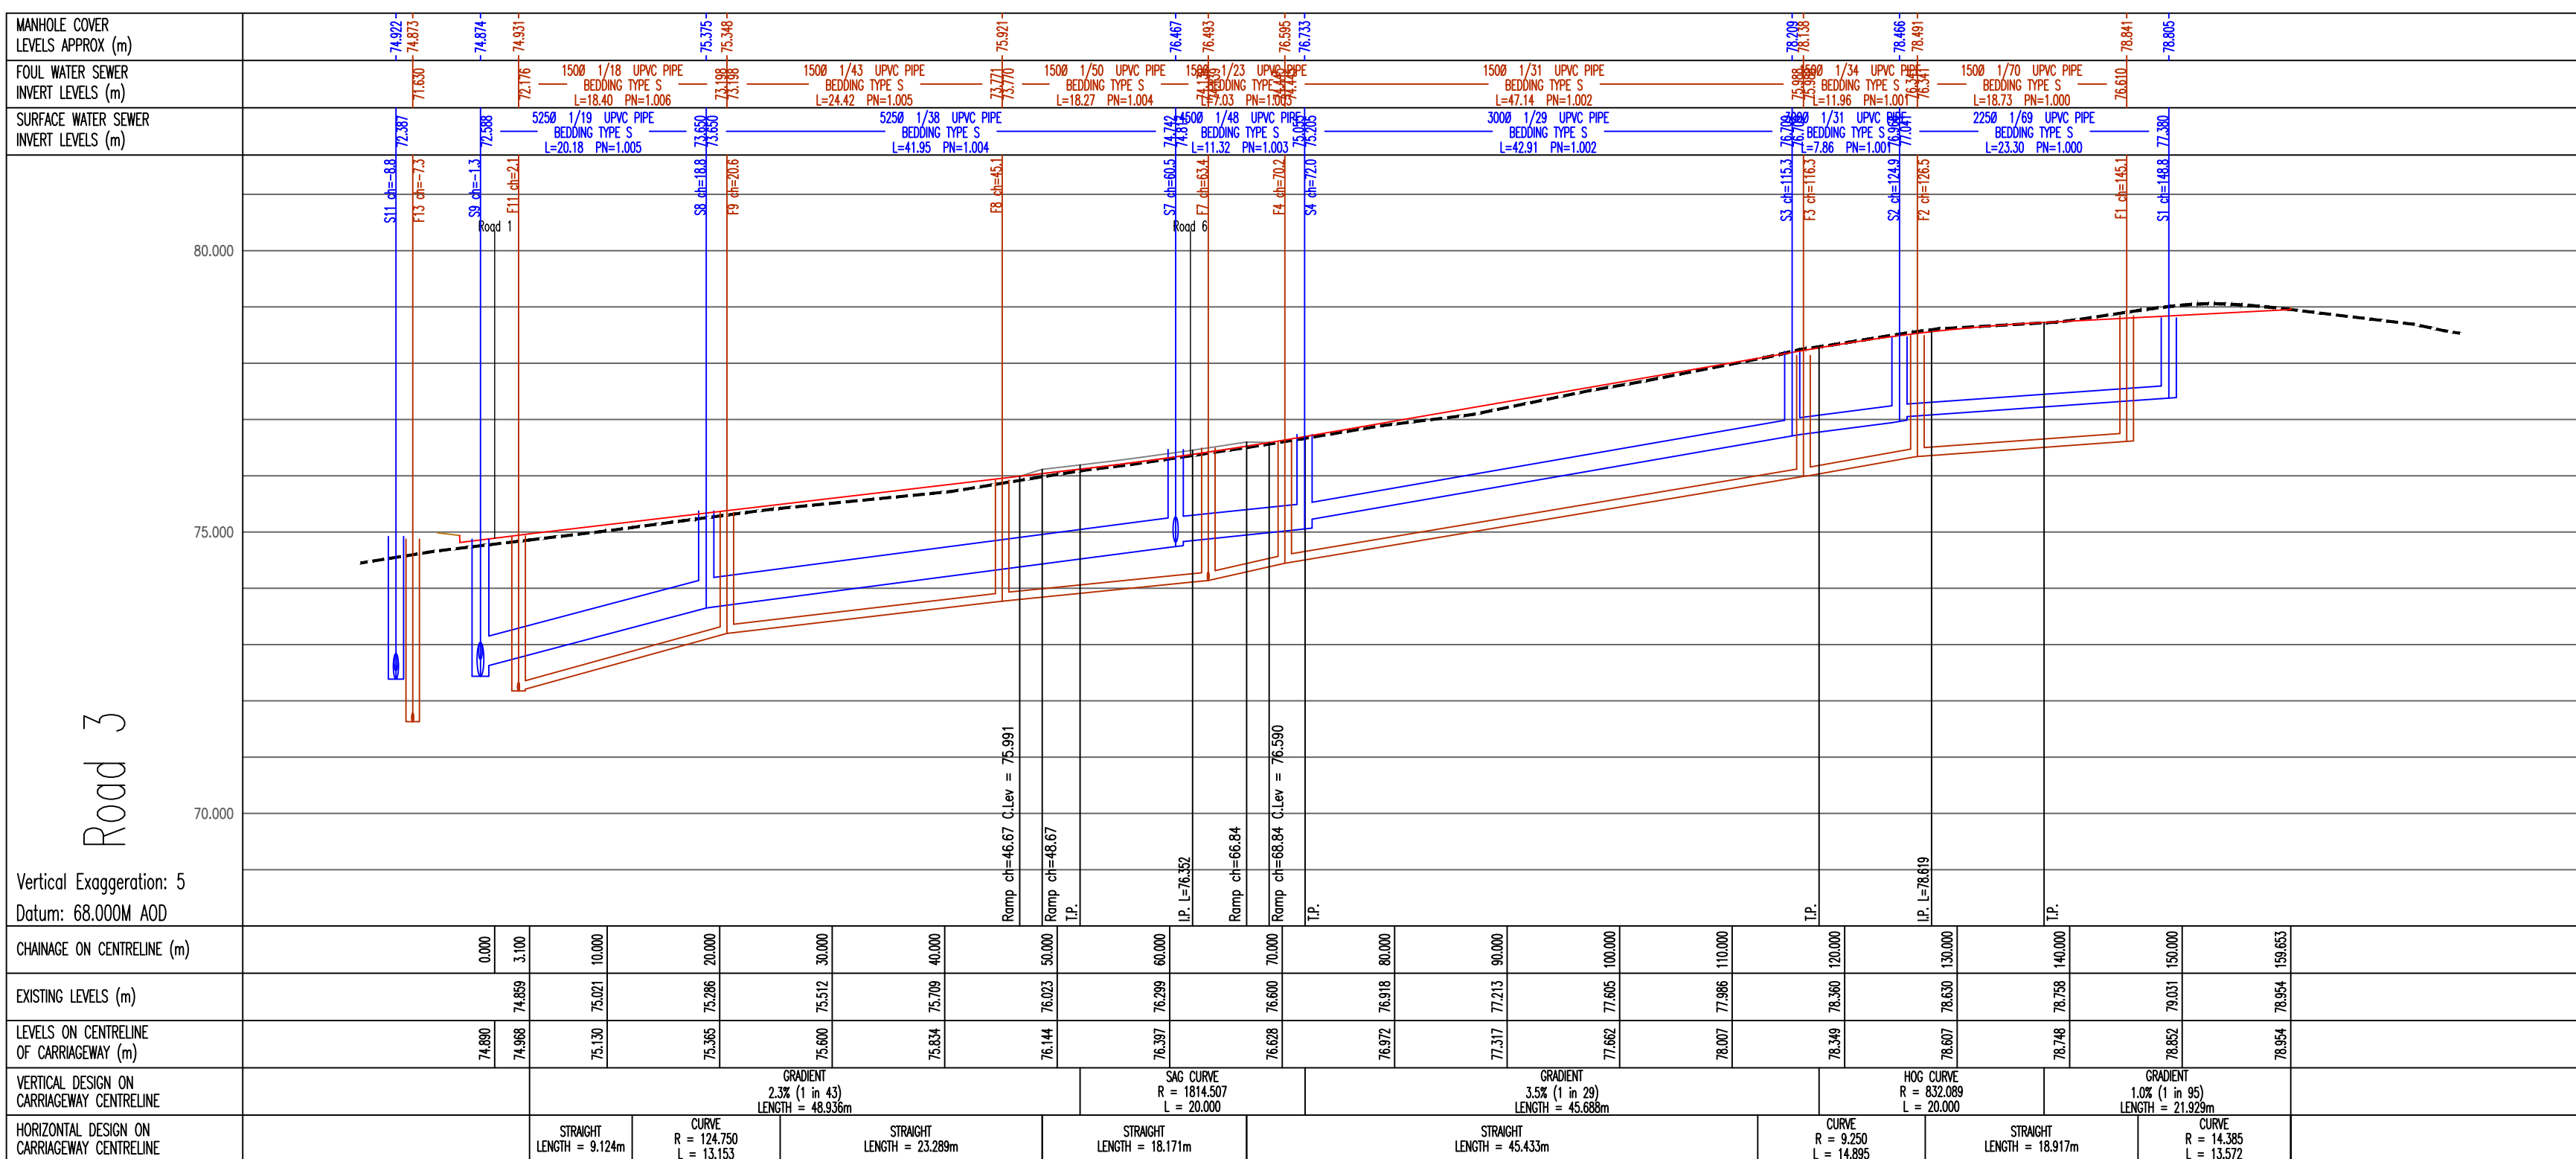
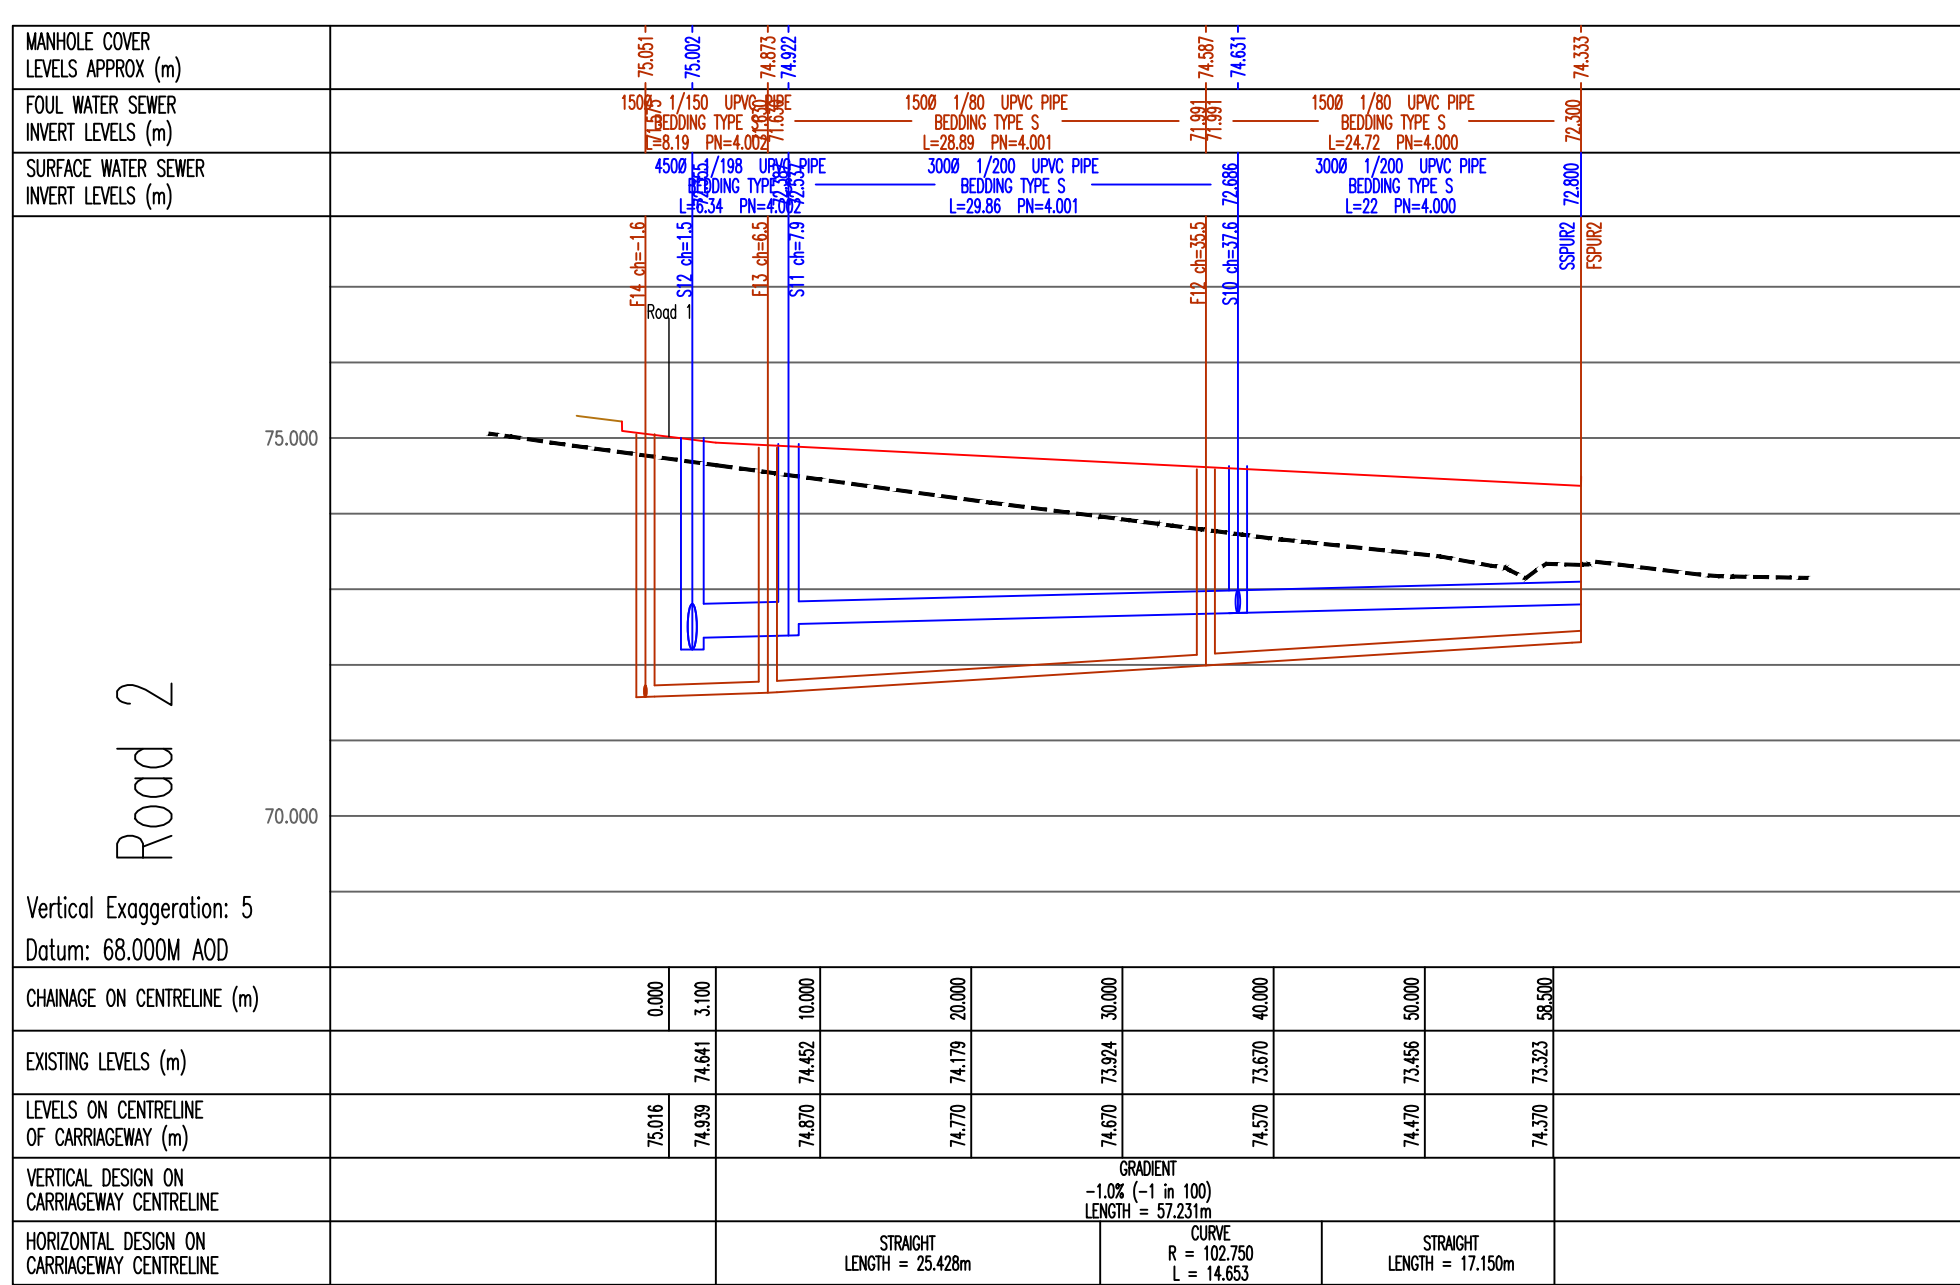


- NOTE
- All works for adoption under Section 108 agreement shall be carried out to the Council Specification and to the approval of the area highway inspector.
 - All works for adoption under Section 108 agreement shall be carried out to the Water UK document "Sewage Sector Guidance Appendix C" and to the approval of "S".
 - Responsibility is not accepted for errors made by others in reading this drawing. If a mistake or omission is detected, it shall be the responsibility of the client to ensure that the design is correct and that the design is carried out in accordance with the design.
 - This drawing is to be used in conjunction with and checked against all other drawings, Engineering Details, specification and any structural, geotechnical or other specialist document provided.
 - The drawings are shown in millimetres and levels shown in metres AOD.
 - UPVC PIPES for foul and surface sewers shall comply with the relevant requirements of BS EN 252-1 and BS EN 252-2 (Surface pipe only). UPVC PIPES to Class C150.
 - Unreinforced concrete and reinforced UPVC PIPES shall comply with the relevant provisions of BS EN 1916 and BS 5911. UPVC PIPES to be Class C150.
 - All pipes are to have Class 5 granular bedding unless otherwise shown.
 - Ground protection is to be provided to all sewers under roads where cover to the pipe is less than 1.2m.

----- Existing Ground
----- Existing Highway
----- Future works
----- Existing Manhole
----- Proposed Foul Sewer and Manhole
----- Proposed Surface Sewer and Manhole

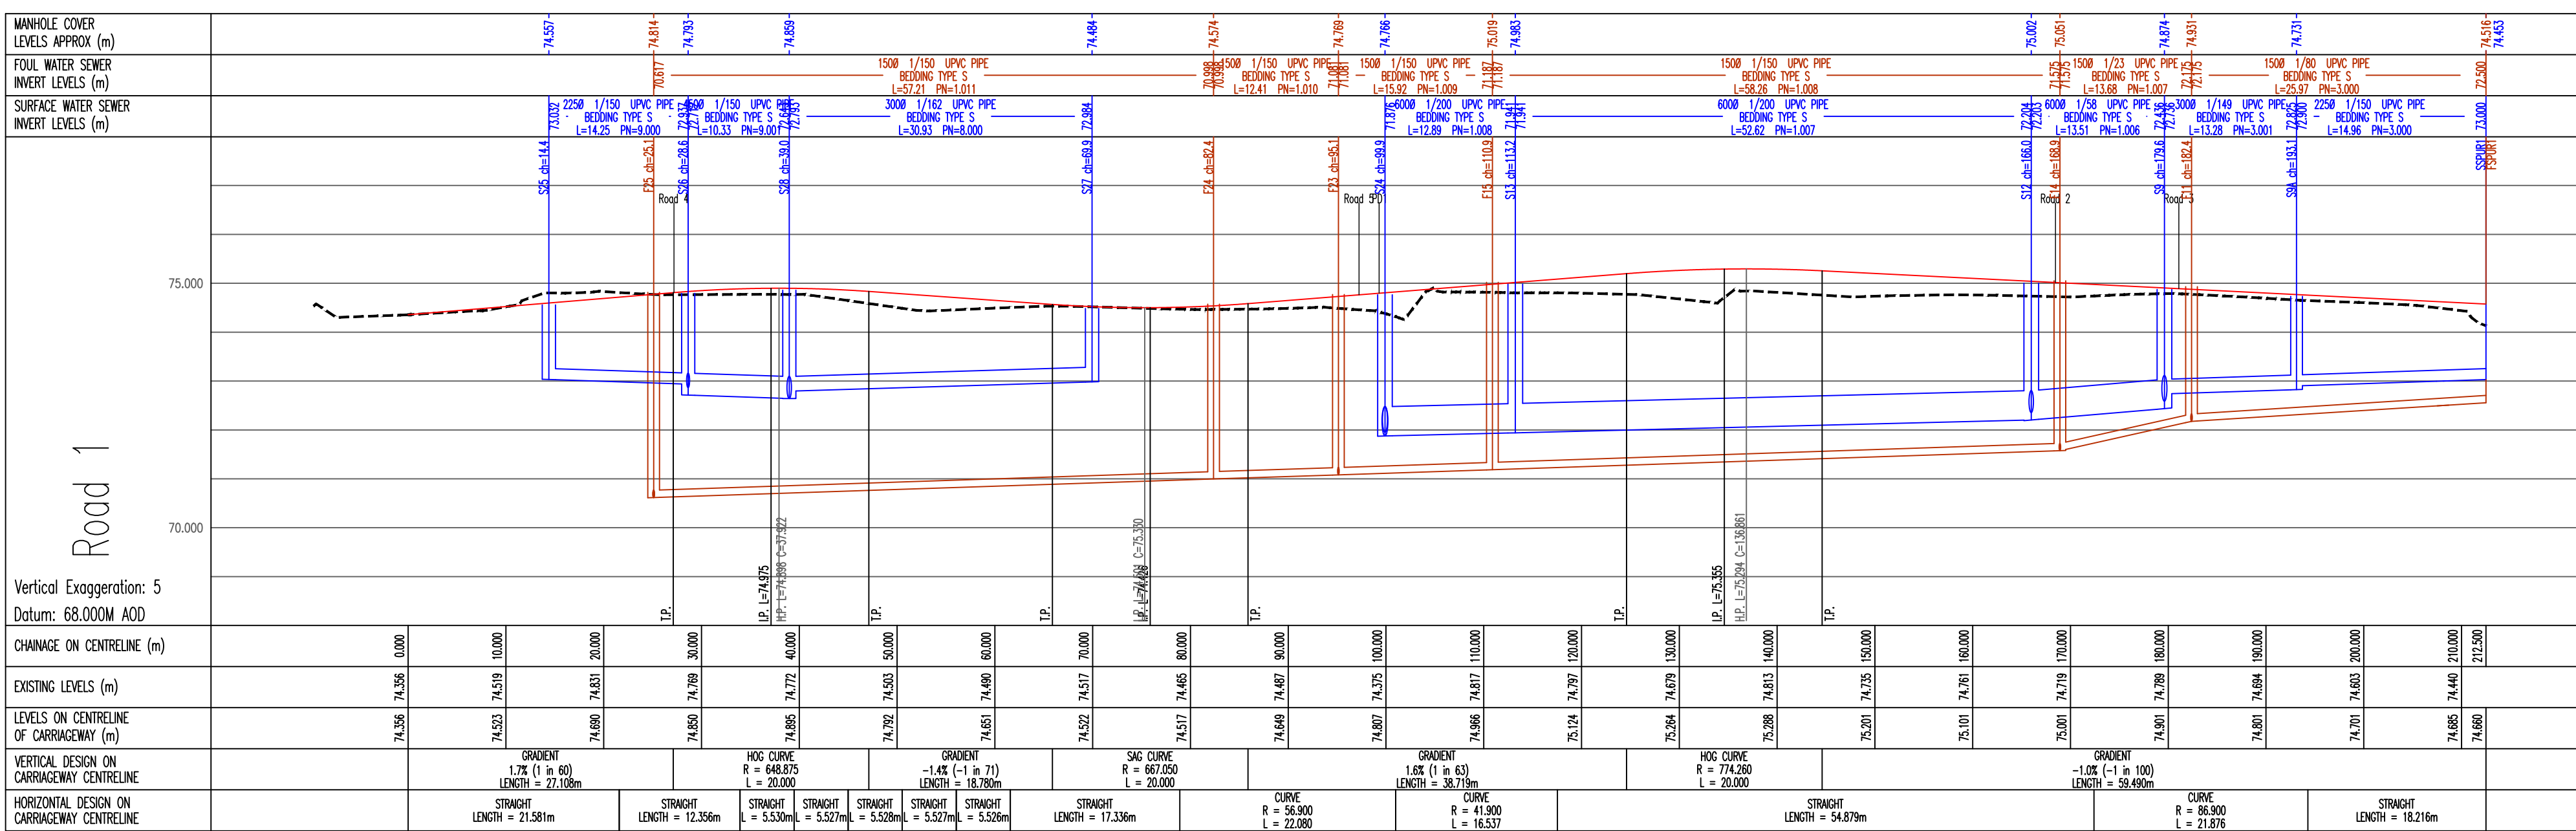

0 10 20 30 40 50
SCALE 1:500 (A1) METRES

A Road 1 and Road 2 extended as per Alison Horne Comments

Revisions
Project: Land of Spitfire Road
Caine, Wiltshire
Client:

Drawing: Road and Sewer Long Sections
Scale: 1:500M 1:100v Date: November 2025 Drawn by: MJH
Drawing No: 671-P-200 Rev: A

PHOENIX DESIGN
Partnership Ltd.
Unit 6, Wiltshire Gate,
Marlborough, Bath BA2 9PR
Tel: 01753 699990
Email: enquiries@phoenixdesign.co.uk
www.phoenixdesign.co.uk

This drawing is the copyright of Phoenix Design Partnership Ltd. No liability will be accepted for amendments by others to either the printed or digital format.
Dwg Status: PLANNING