


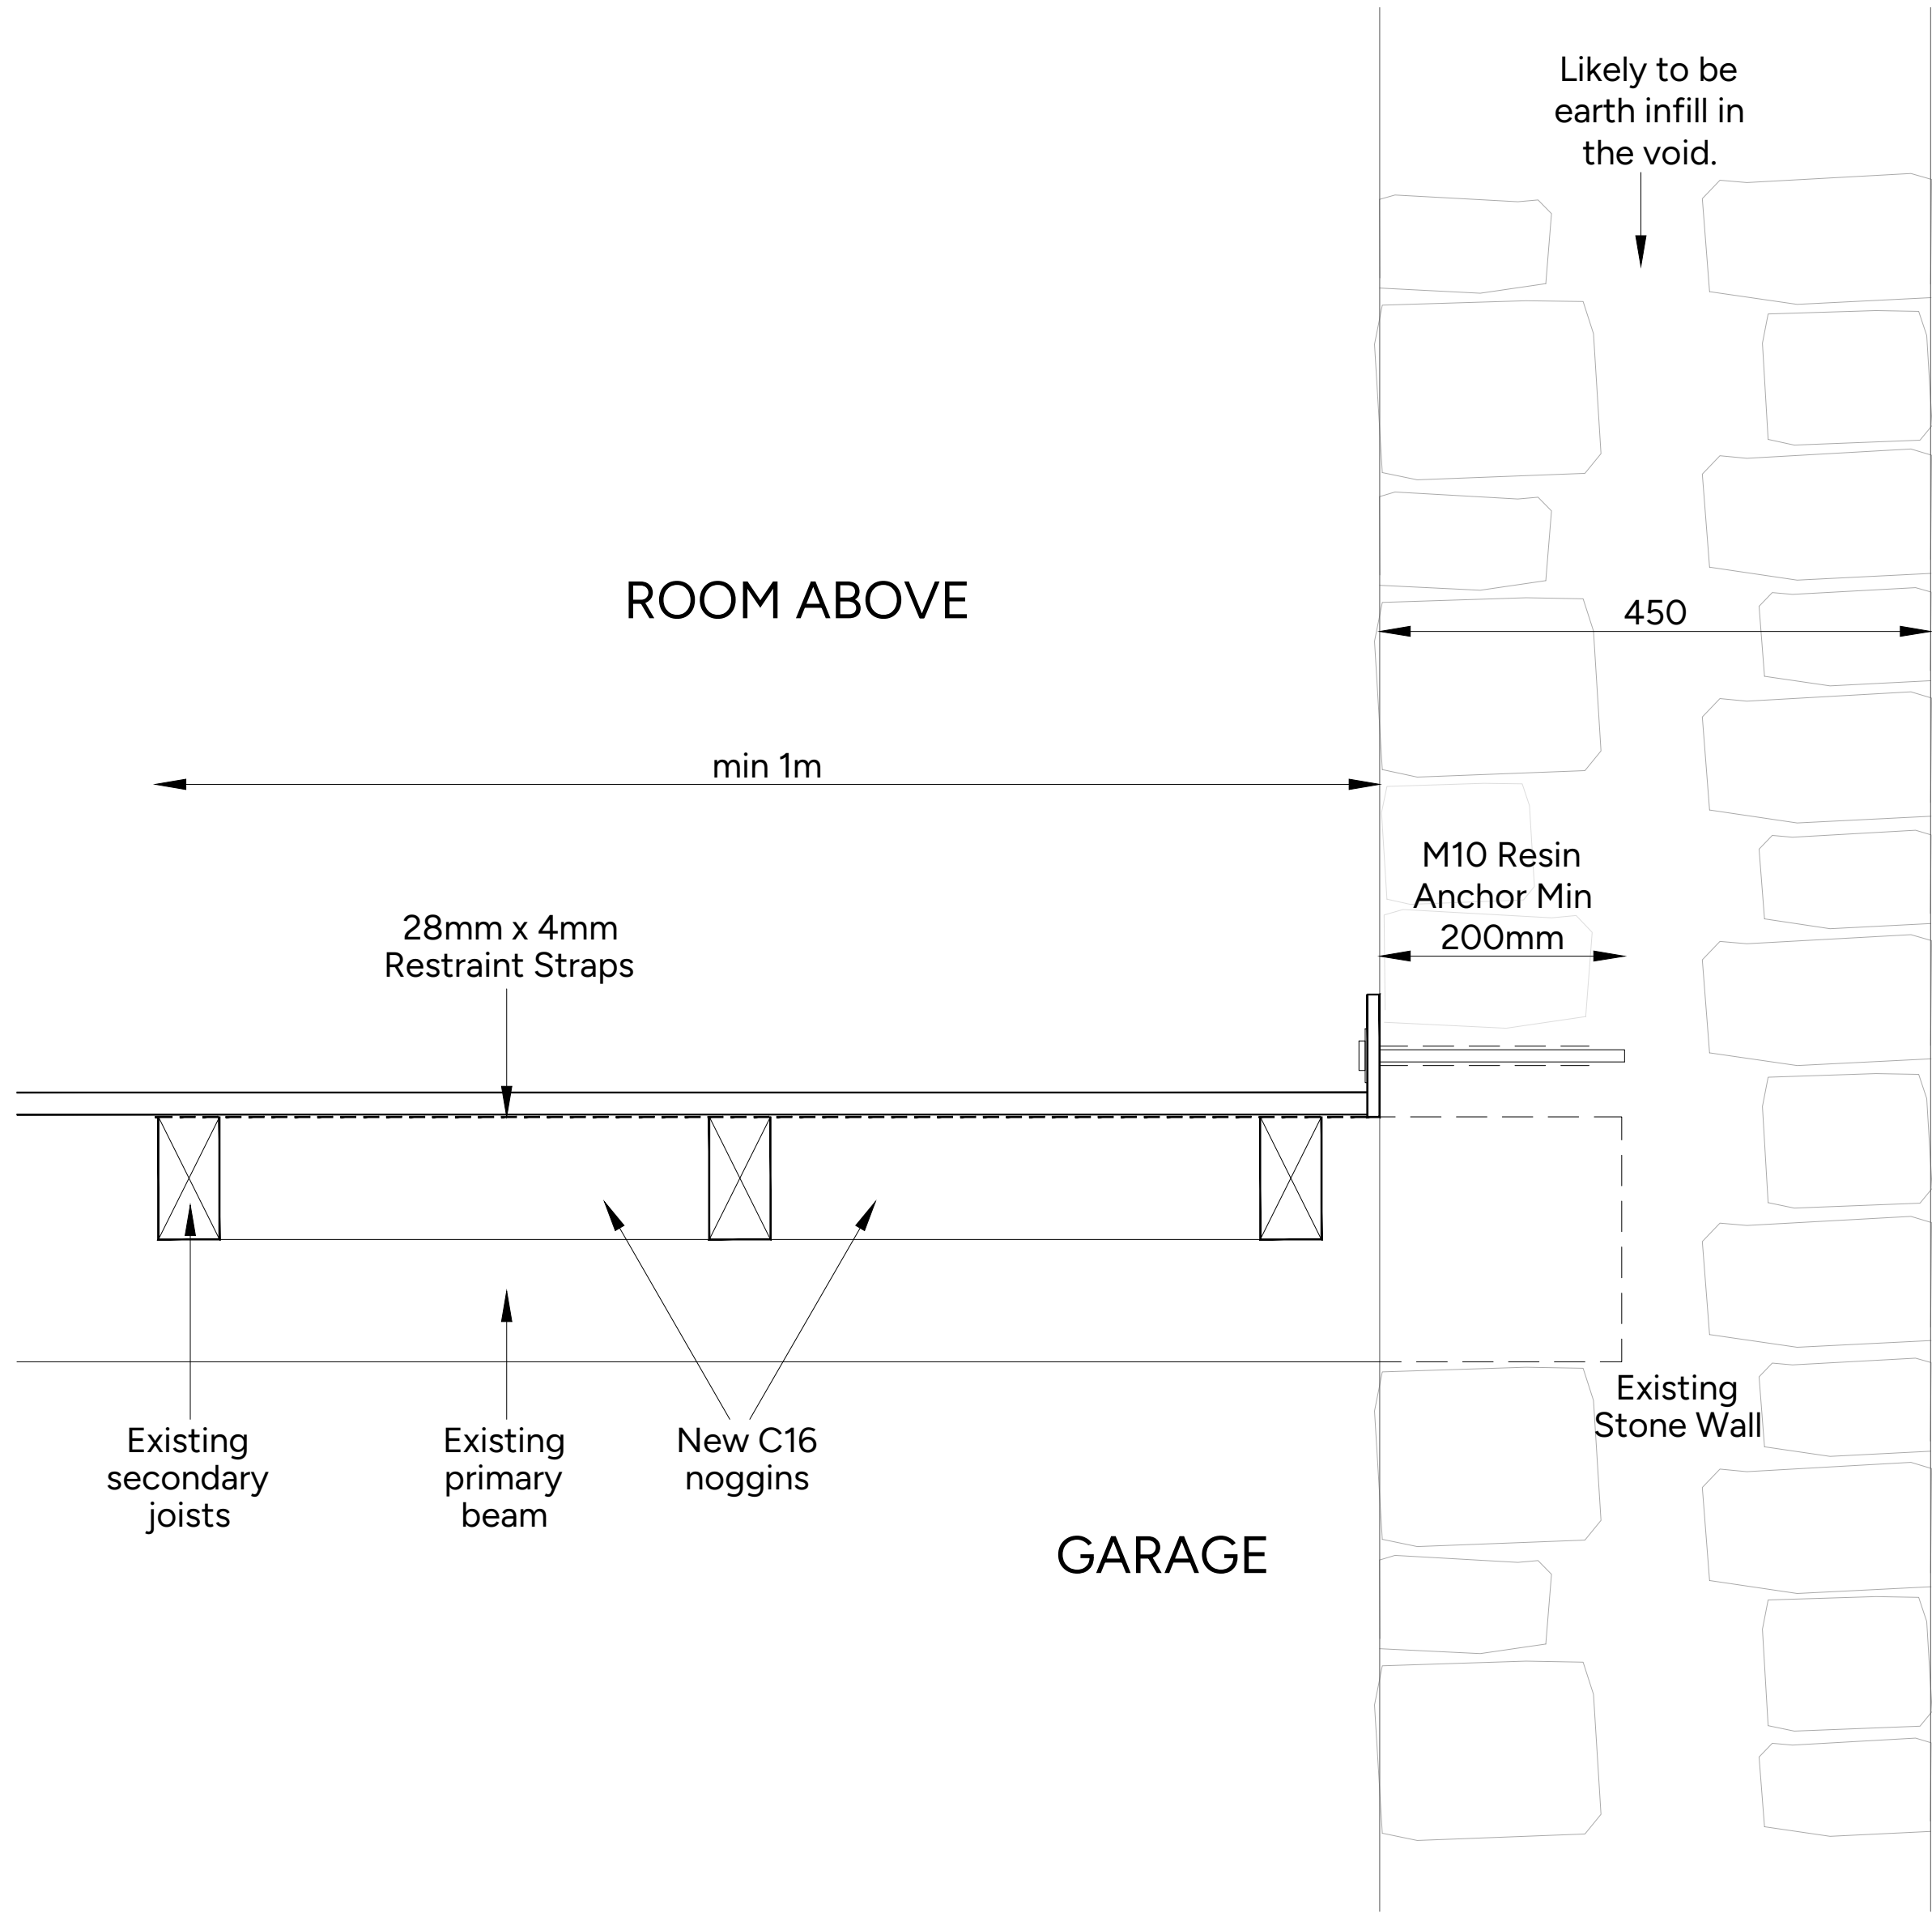

Detail of Floor above Garage

Details : scale 1:5

Rev.	Date.	Details
Client:	Lord O'Neill Calne Estate	
Project:	Studley Farm House, Witherley, CV9 3PH	
Drawing Title:	Detail	

**fisher
german**

Fisher German LLP, The Estates Office, Norman Court, Ashby de la Zouch, Leicestershire, LE65 2UZ			
Scale Bar	1 to 5	North	
First Issued:	17.09.2025	Revision Checked	09.01.2026
Drawn:	KS	Checked	PB
Project Ref :	133434-016	Paper Size:	A2
Drawing Ref:	PP02	Rev:	- Issue 01
THIS DRAWING IS PROTECTED BY COPYRIGHT. IT MAY NOT BE REPRODUCED IN ANY FORM OR BY ANY MEANS FOR ANY PURPOSE WITHOUT WRITTEN PERMISSION OF FISHER GERMAN LLP CHARTERED SURVEYORS. FISHER GERMAN LLP IS A LIMITED LIABILITY PARTNERSHIP. REGISTERED IN ENGLAND AND WALES. REGISTERED NUMBER: 0C317554 REPRODUCED USING ORDNANCE SURVEY DATA. CROWN COPYRIGHT. ALL RIGHTS RESERVED LICENCE NUMBER: 10005037			