



T 01225 667507
E hello@rtstudios.co.uk
W www.rtstudios.co.uk
A 11 Manvers Street, Bath, BA1 1JQ

This drawing has been produced for *Oily and Etta*
for the proposed development at *8 Cliffe Drive, BA2 7FY*
for the purposes of *Planning*
and is not intended for use by any other person or for any other
purpose.

Responsibility is not accepted for errors made by others in scaling from
this drawing. Dimensions are in millimetres unless otherwise stated. All
construction information should be taken from figured dimensions only.

Copyright © 2008-2025 Rich Tyers Studios All rights reserved

Key:

MK	Date	DR	CH	Revisions
-	01.08.25	RT	-	PLANNING ISSUE

Project Title

Tulip Tree Lodge
Renovation

Drawing Title


Location Plan

Drawing Number

RT131_05-001

- 1:1250 @ A3

0 12.5 25 37.5 50M

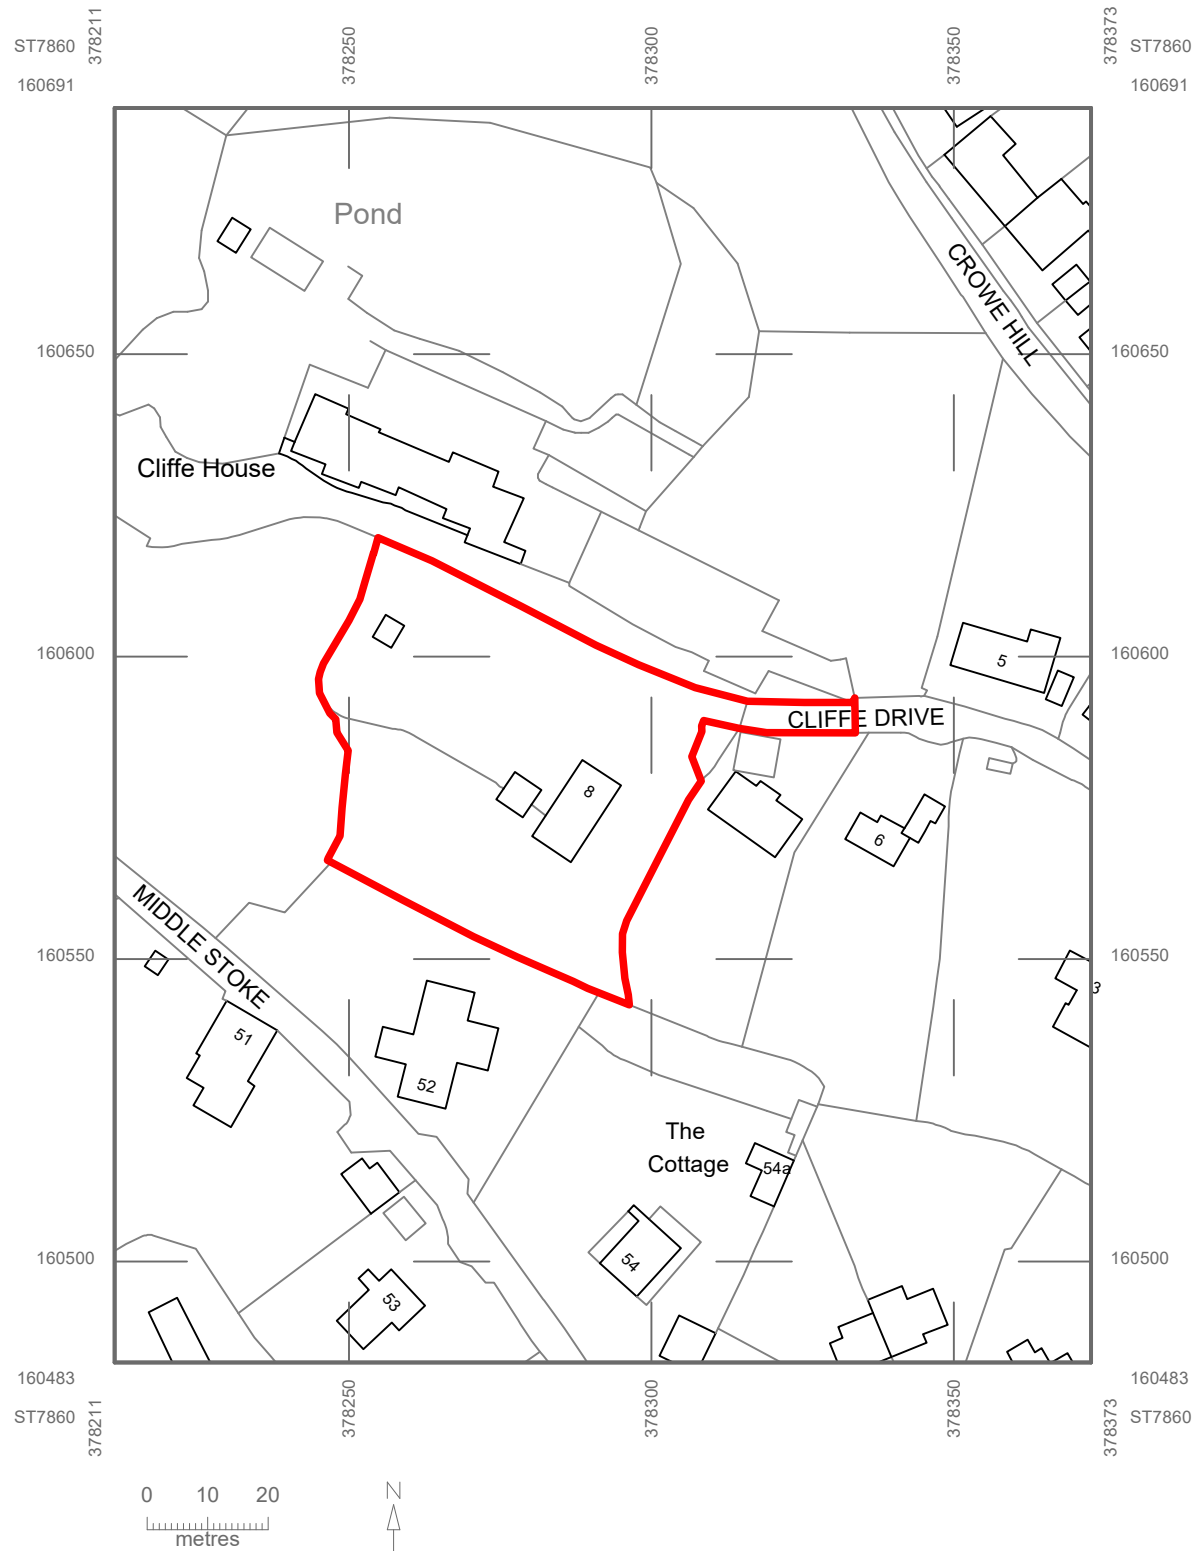

© Crown copyright 2024 Ordnance Survey 100053143

001.1 Location Plan
Scale: 1:1250

