
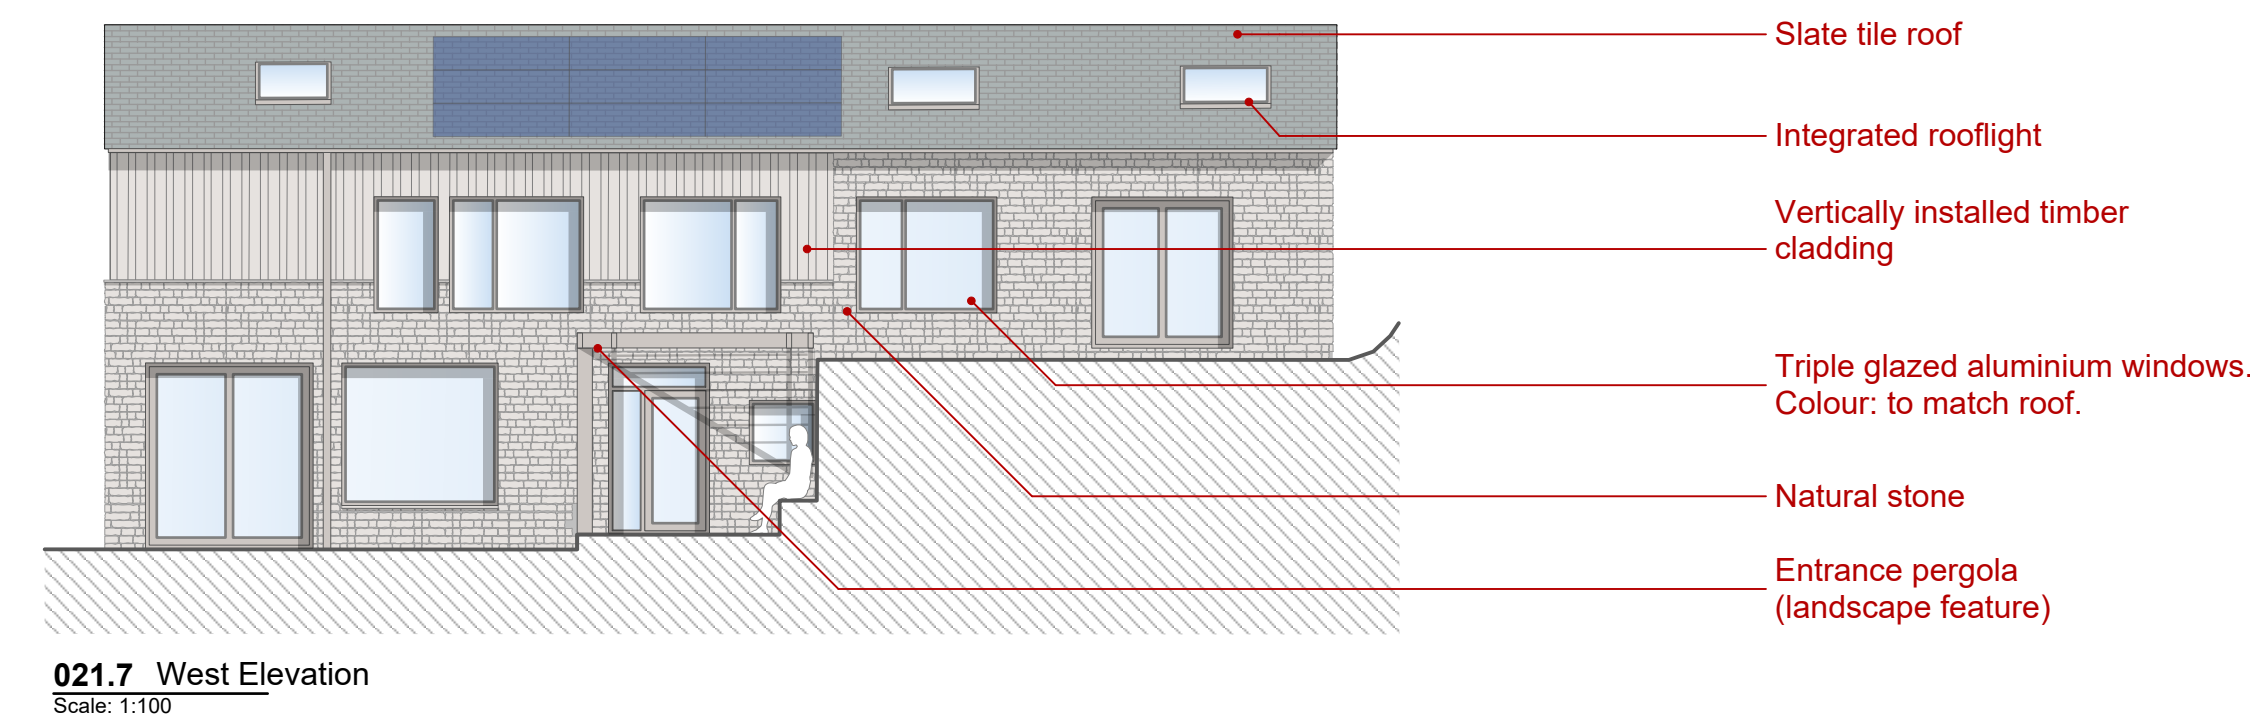
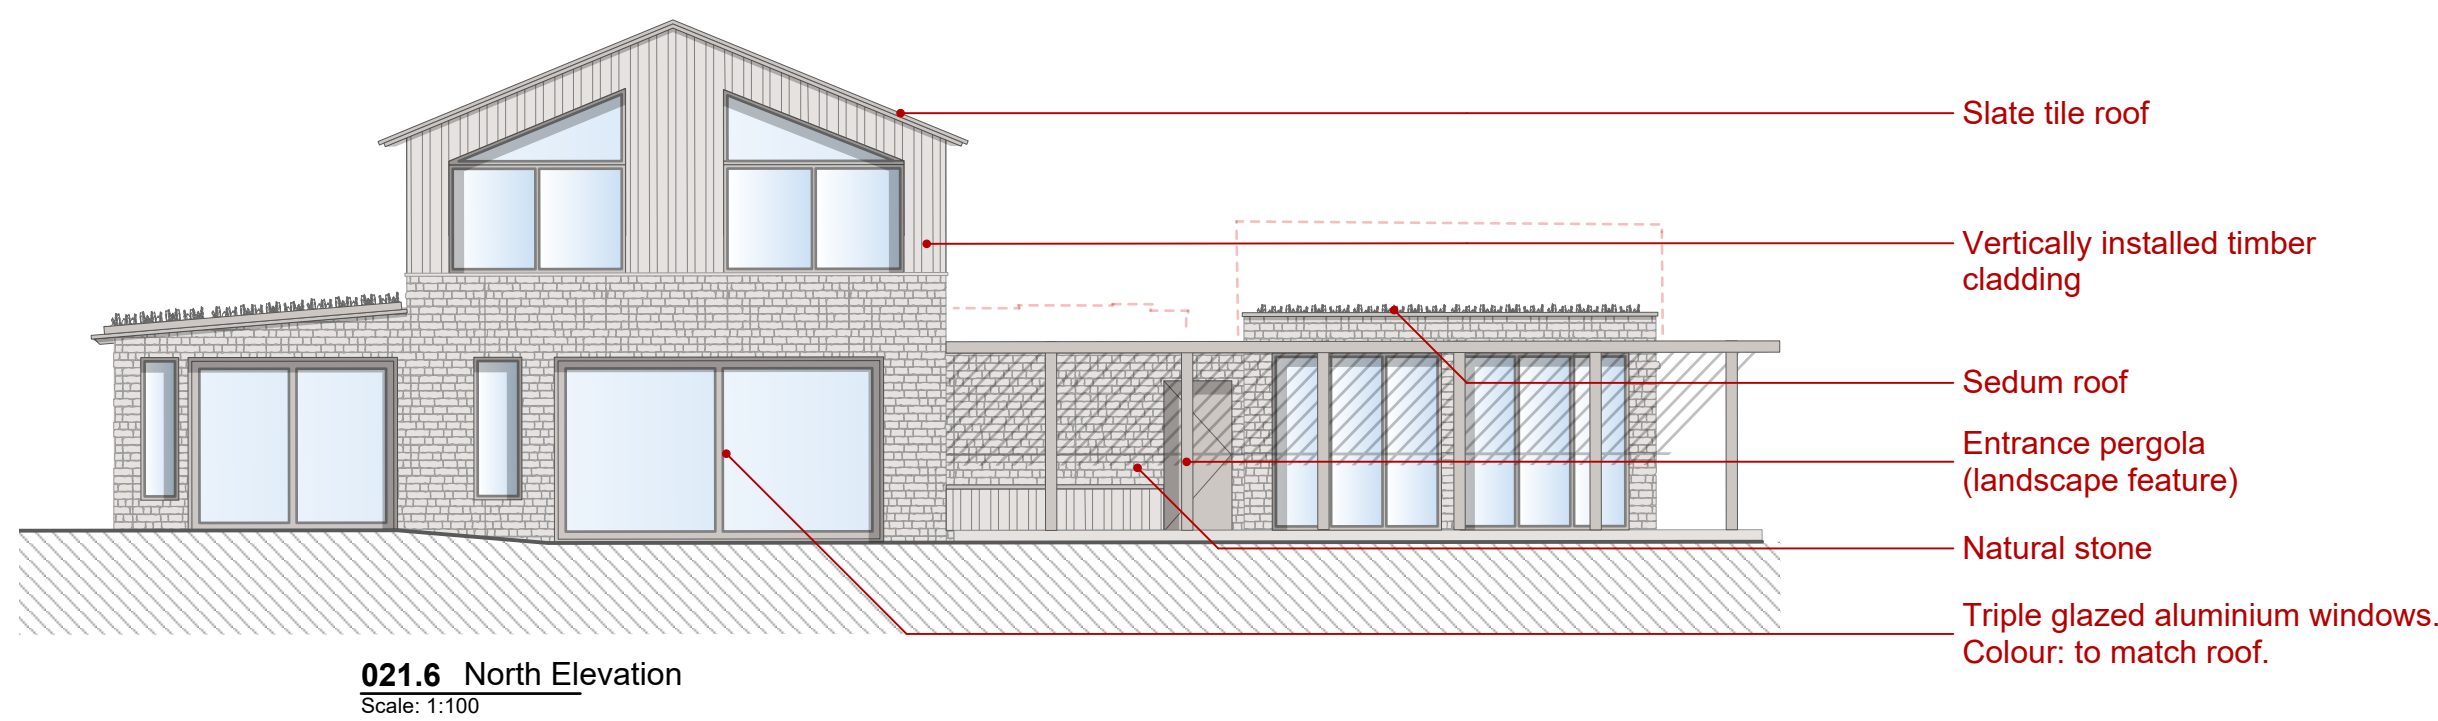
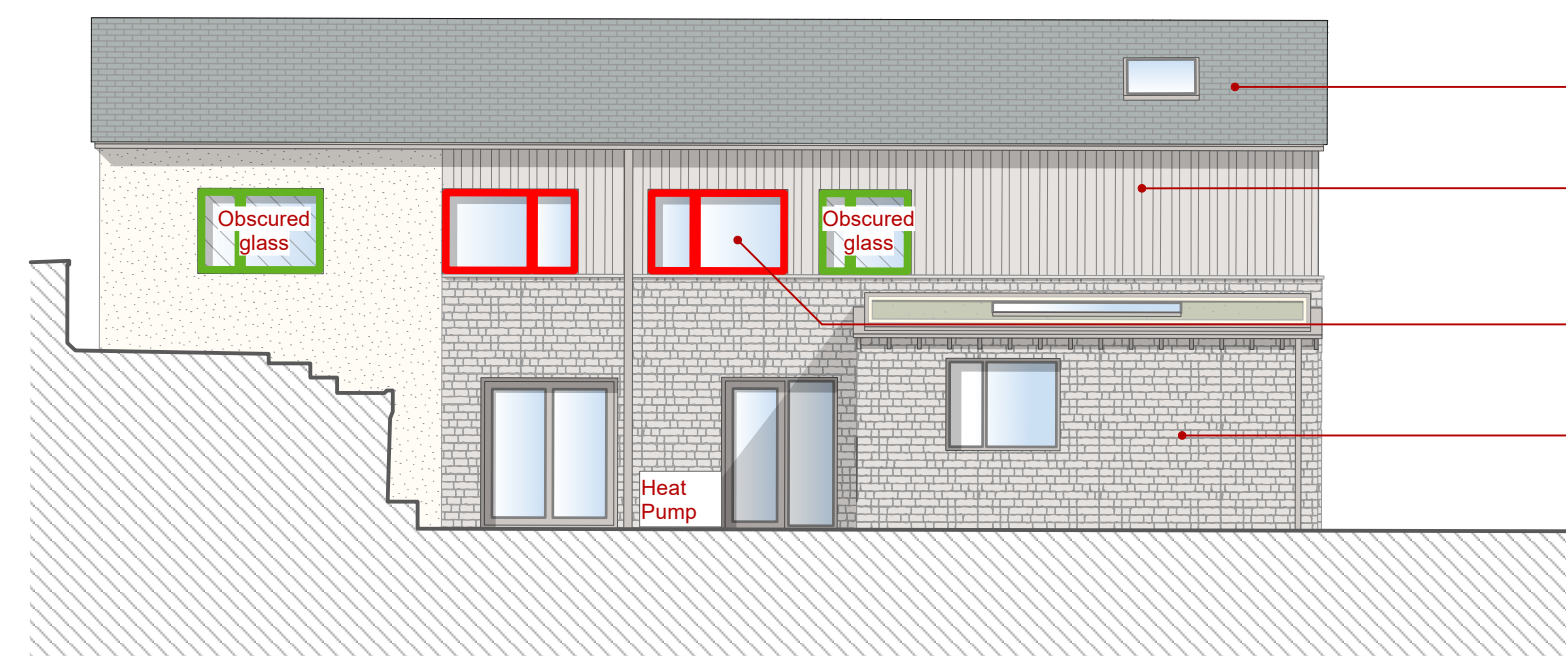
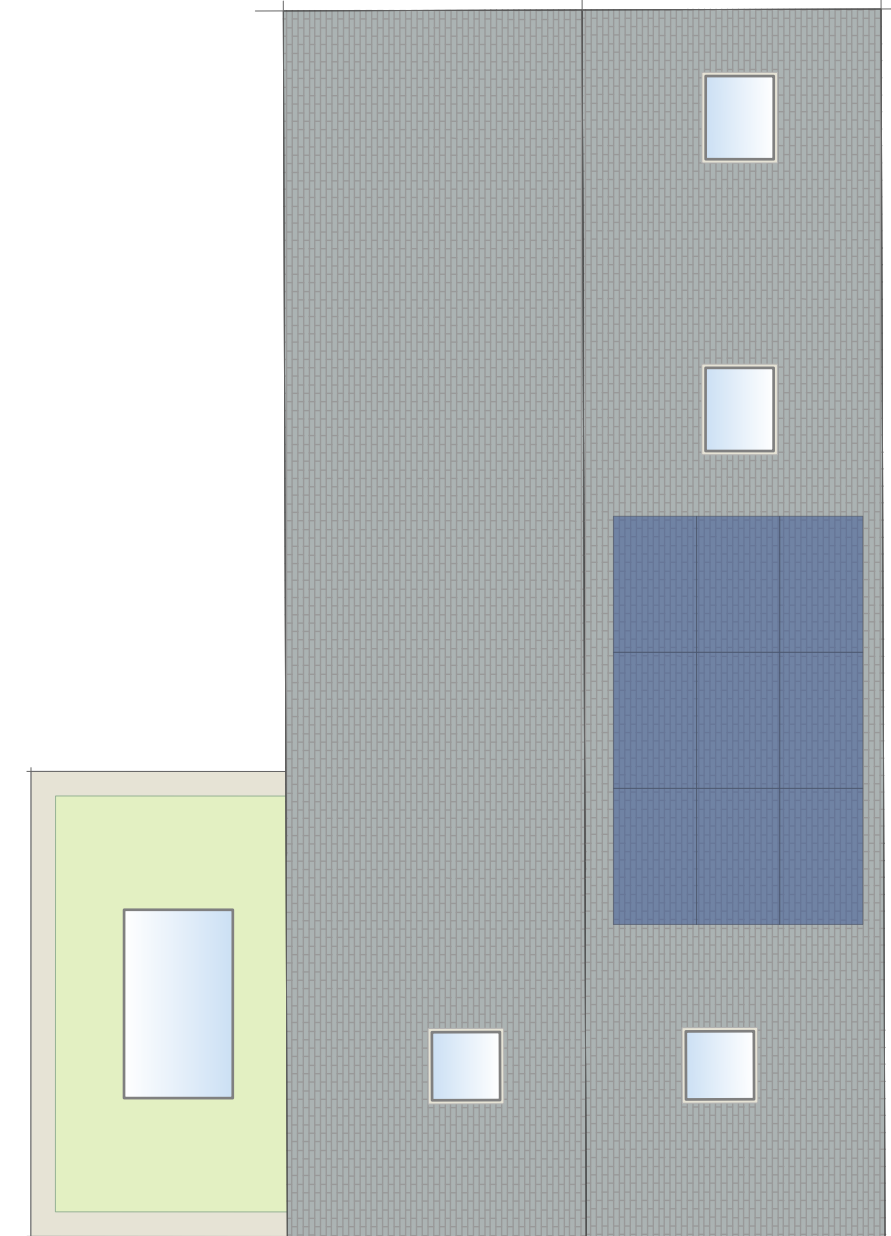
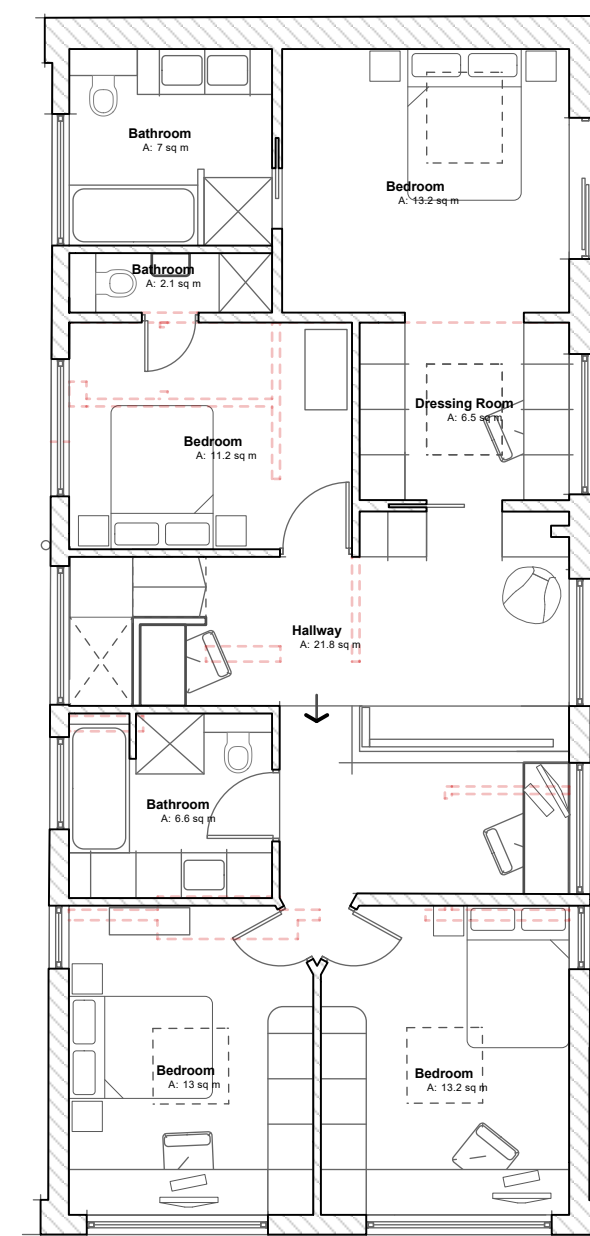


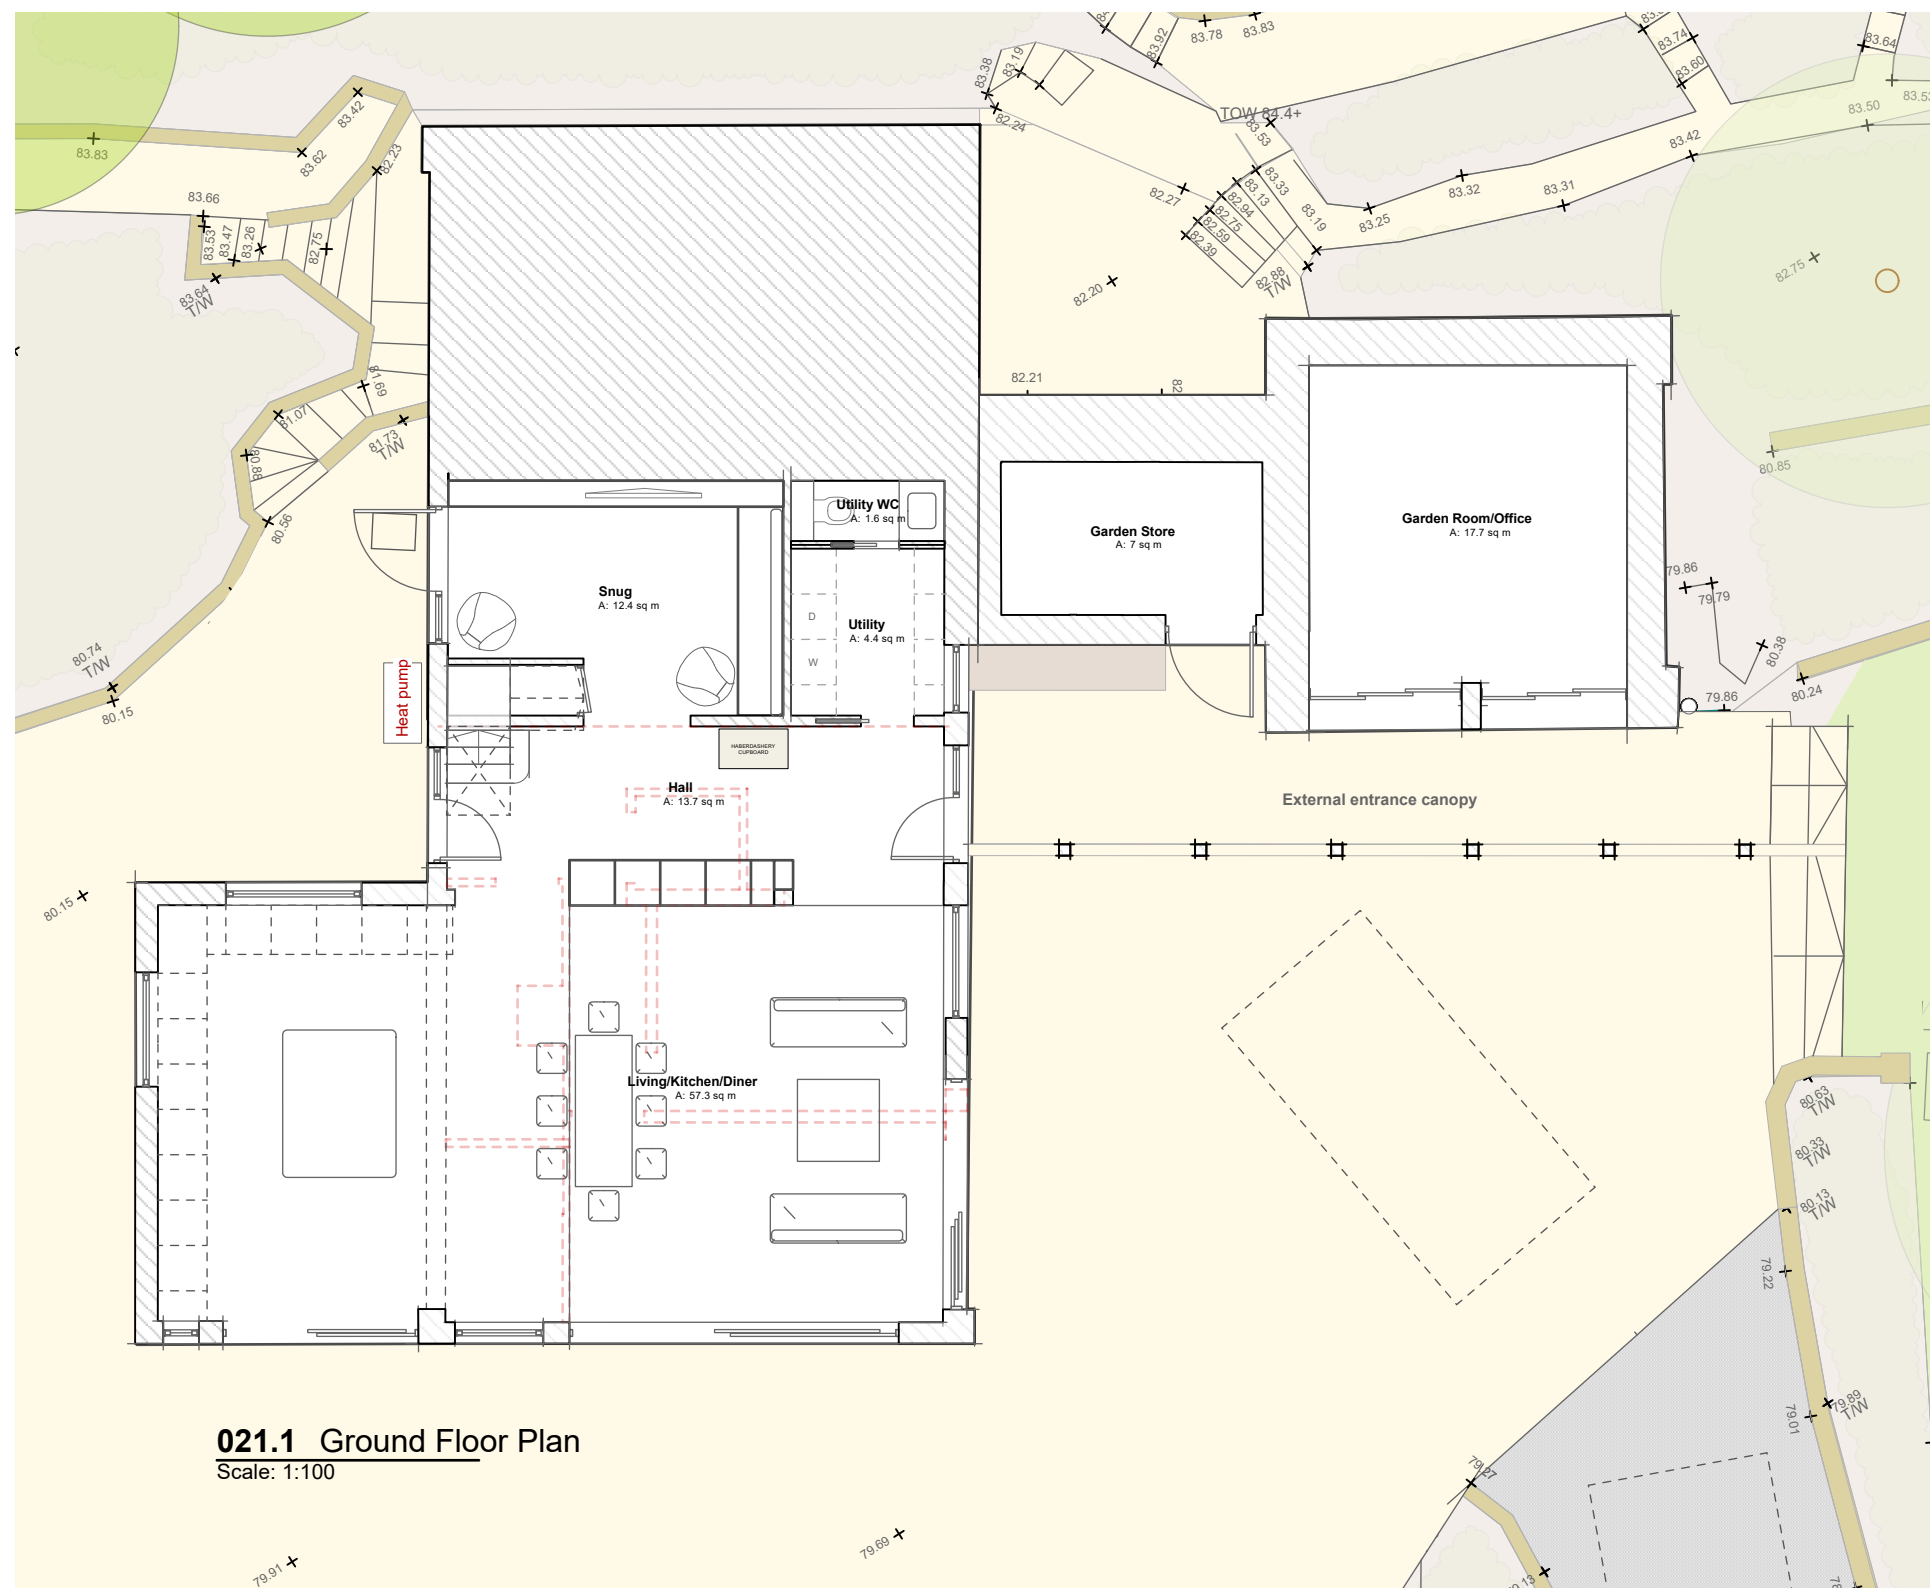

01225 667507
hello@rtstudios.co.uk
www.rtstudios.co.uk
11 Manvers Street, Bath, BA1 1JL

This drawing has been produced for Oily and Etta for the proposed development at 8 Cliffe Drive, BA2 7FY for the purposes of Planning and is not intended for use by any other person or for any other purpose.

Responsibility is not accepted for errors made by others in calculating from this drawing. Dimensions are in millimetres unless otherwise stated. All construction information should be taken from figured dimensions only.

copyright © 2008-2025 Rich Tyers Studios All rights reserved

KEY

-  Timber Cladding
-  Natural Stone Wall
-  Standing Seam
(brown tinted)
-  Solar PV
-  Glazing
-  - - - - - Outline of existing fabric
-  Bat Box

MK	Date	DR CH	Revisions
-	01.08.25	RT -	PLANNING ISSUE

Project Title
Tulip Tree Lodge
Renovation

Drawing Title
GA Plans/Sections/Elevations
- Approved

Drawing Number
RT131_05-021

Revision Scale
- 1:200 @ A3
 1:100 @ A1

