


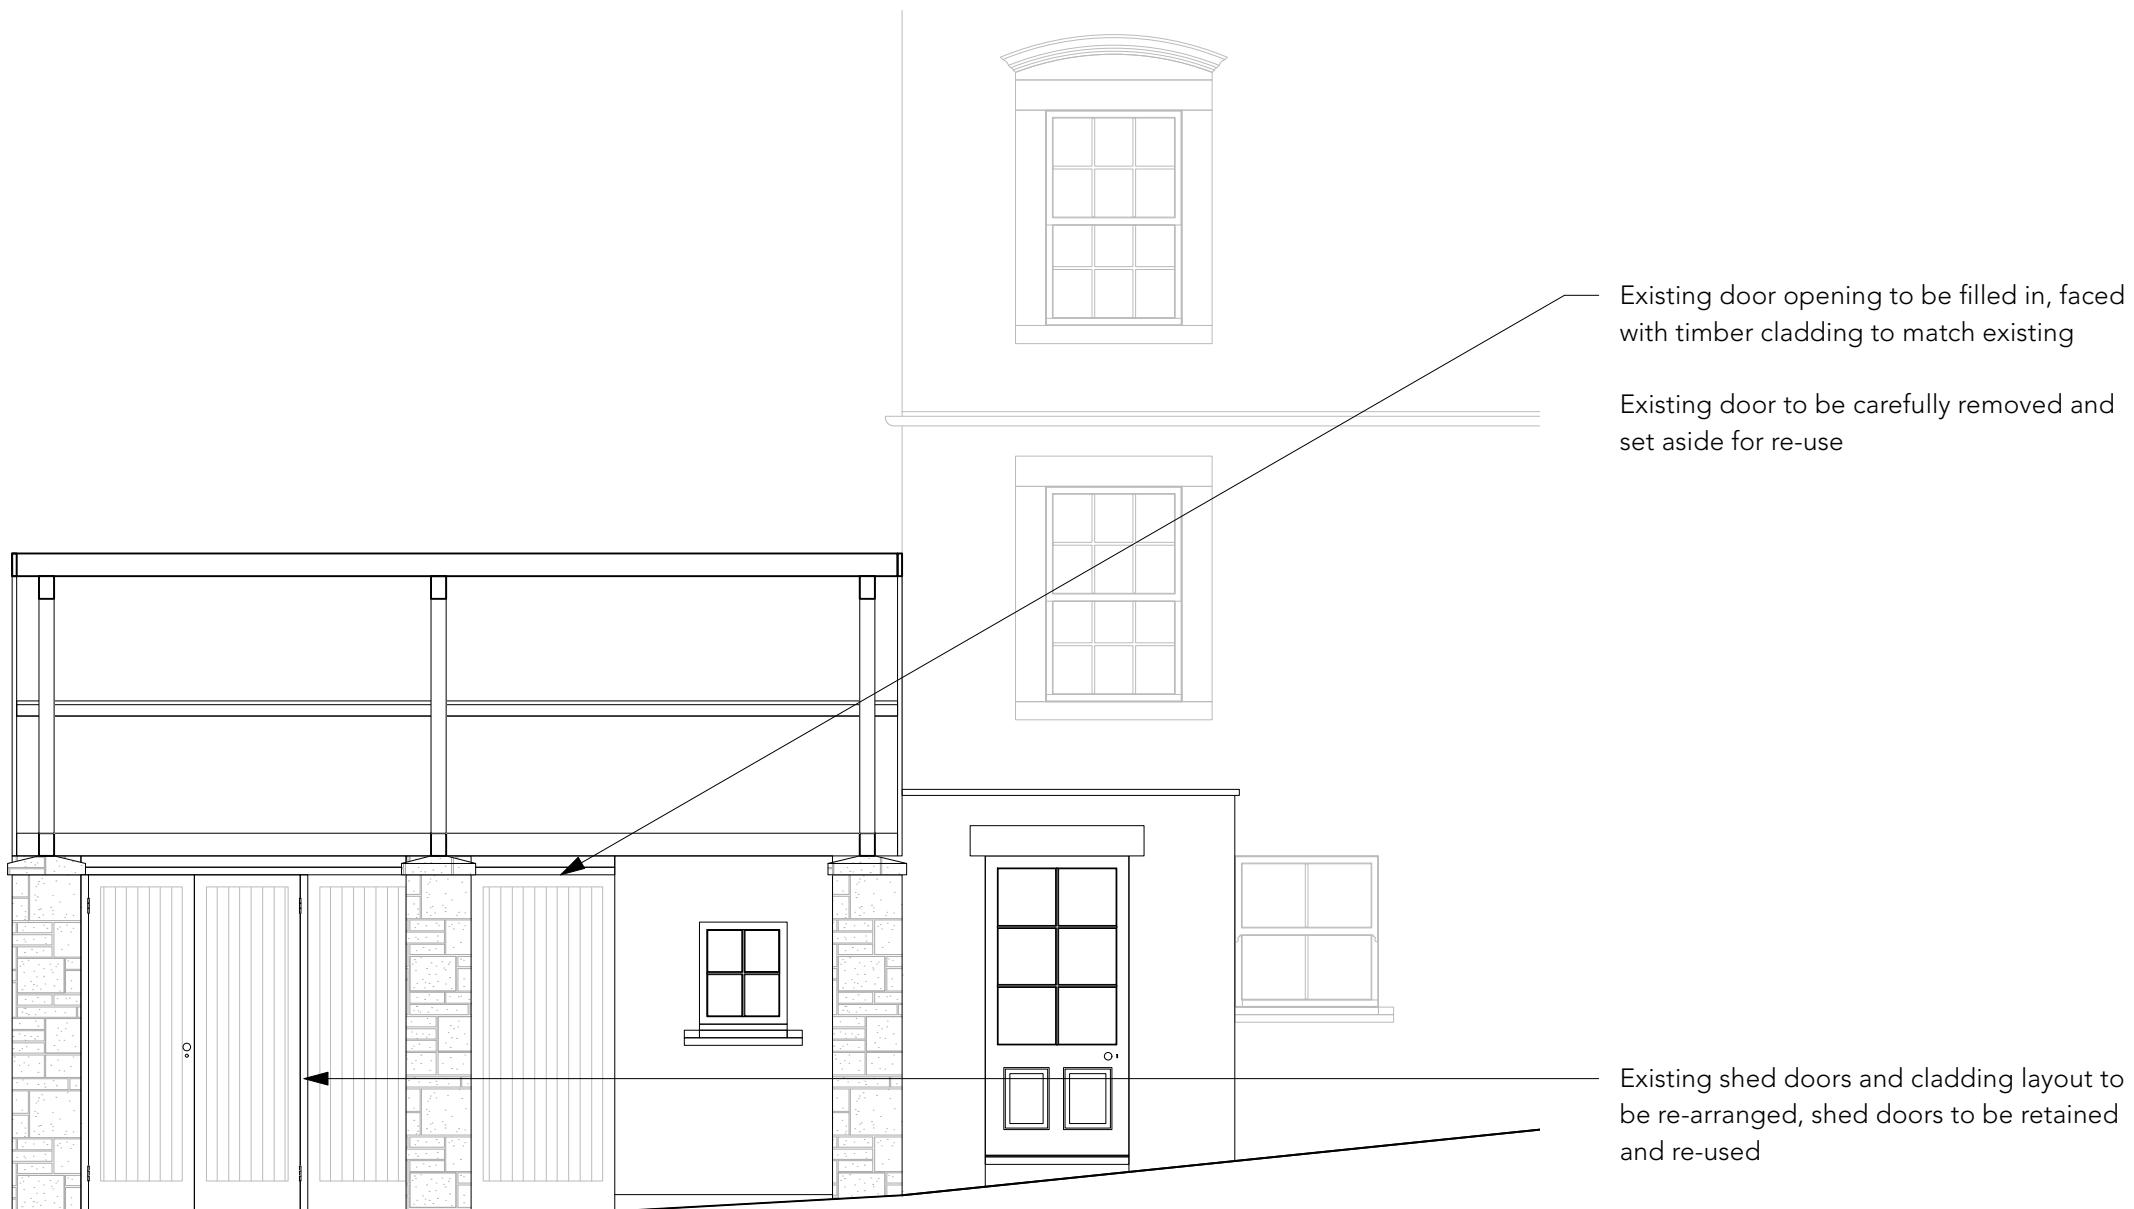

05 Proposed elevation 1:50

Lower Hayze, 40 Lower Stoke, Limpley Stoke, Bath, BA2 7FR

**All dimensions to be verified on site prior to the order of materials or works starting. Immediately report any discrepancies found between the drawing dimensions and site measurements to the Principle Designer. Do not start works on site until all issues are resolved. Measurements to be taken from site and not scaled from the drawing.*

0 1 2 3 4 5 M