



View From Front (Road Side)

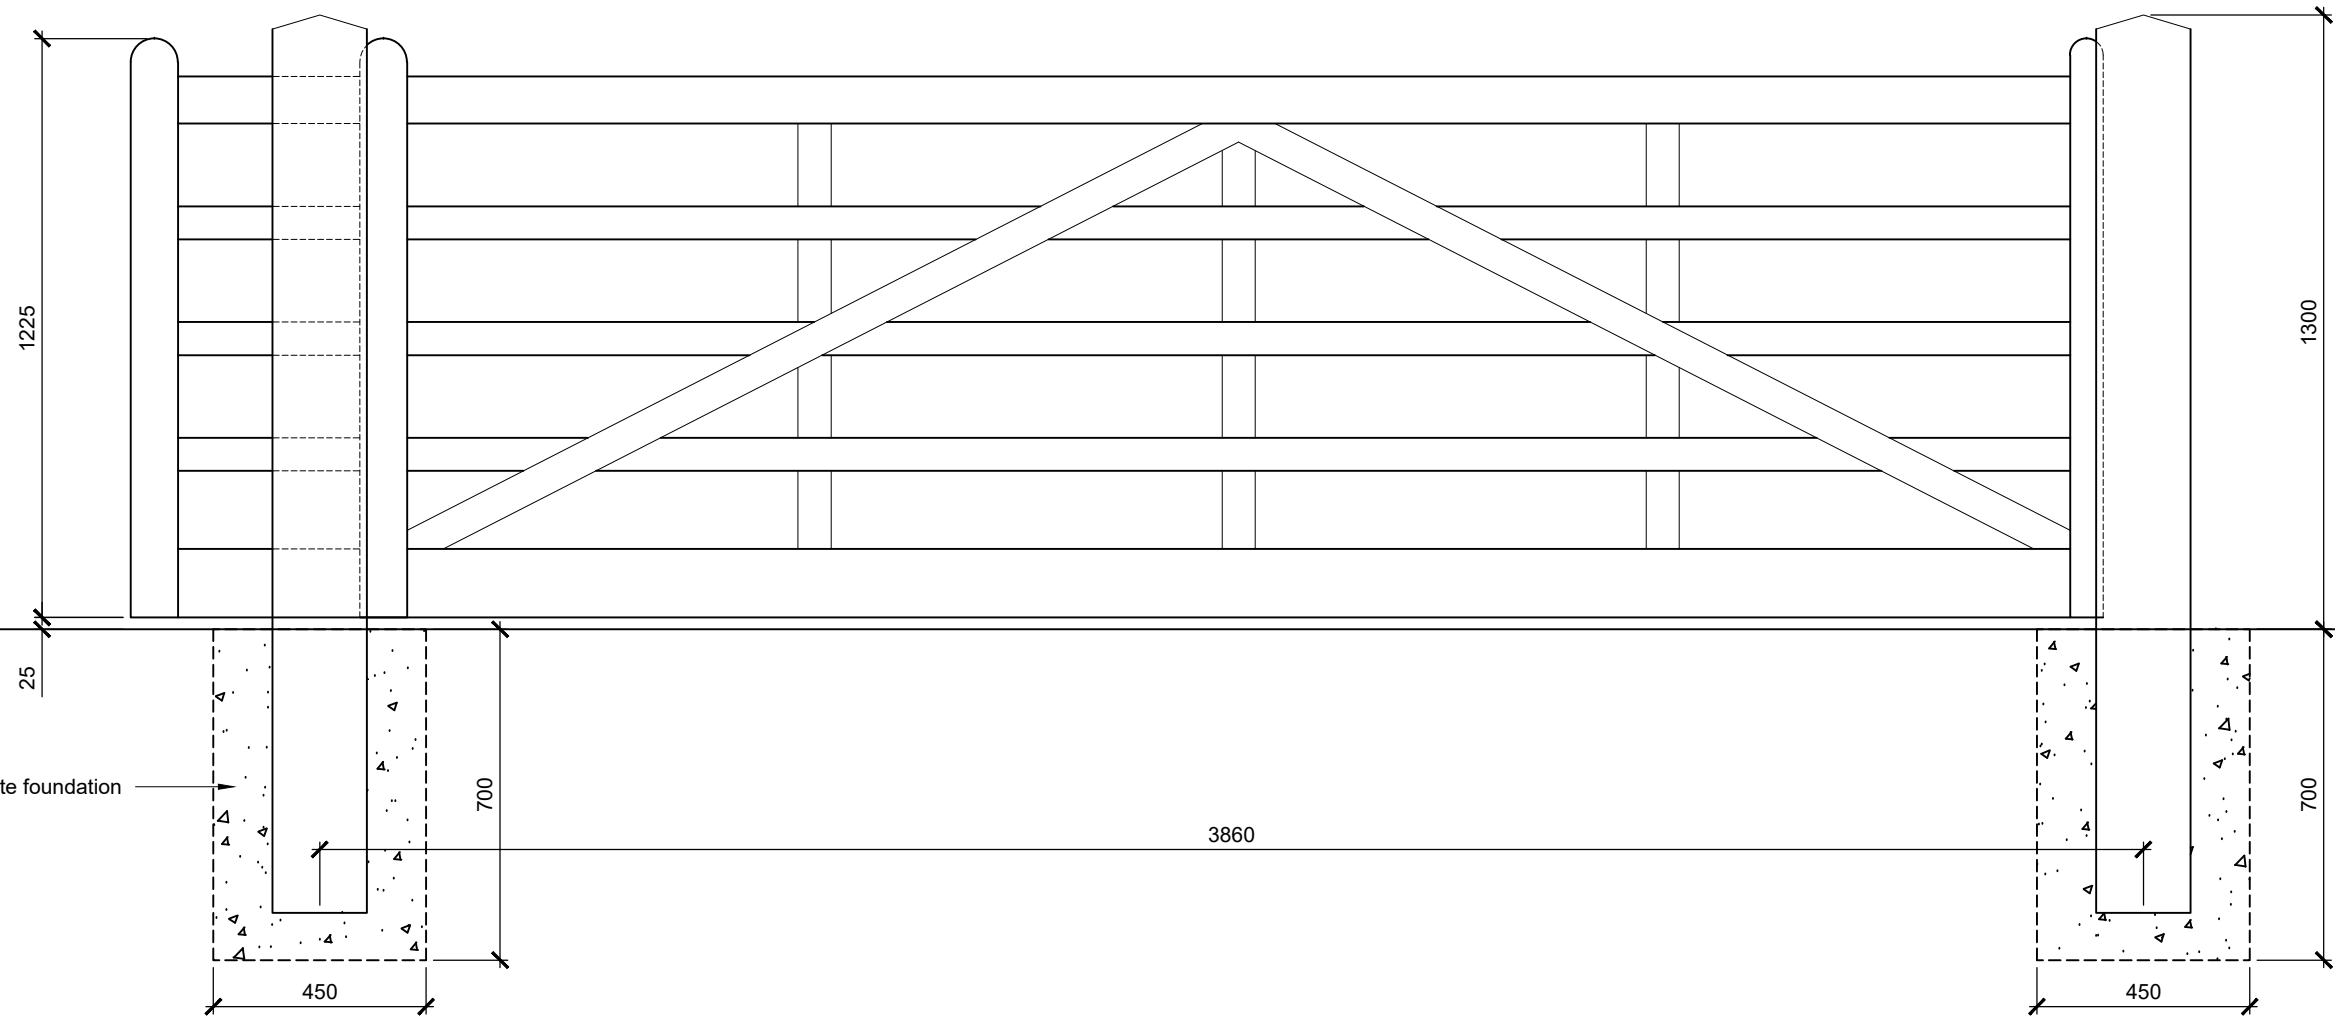

Plan View

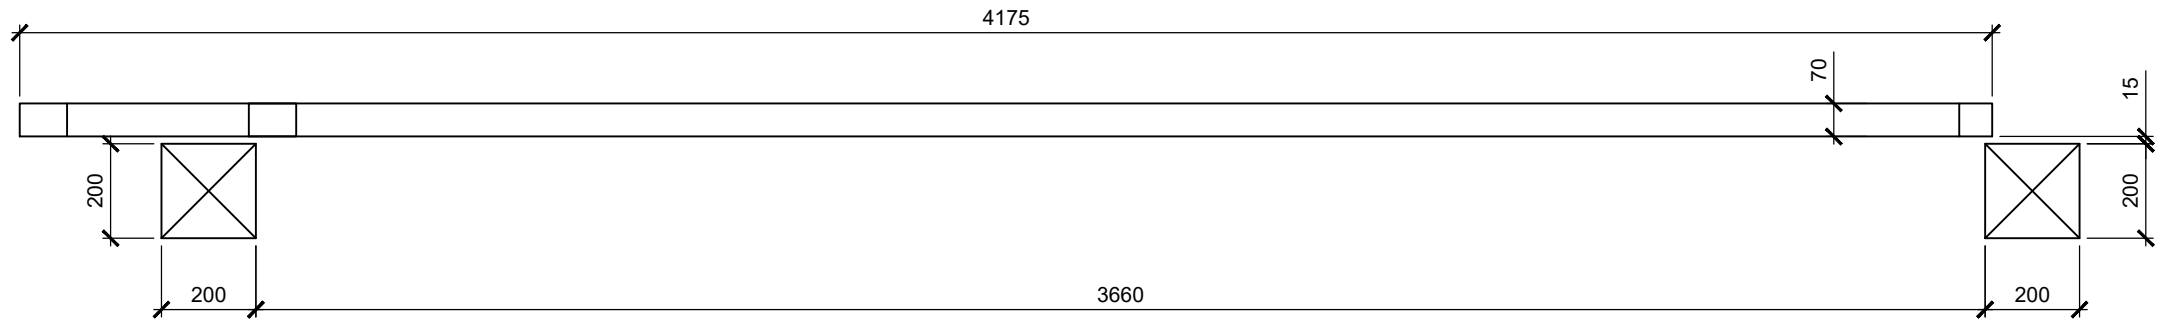

Materials

Posts - 200x200 Oak
Gate - Iroko Hardwood

Finishes - Preserve Oil, Natural Colour



Rev No.	Revision Note.	Date	Drawn	Checked
B	Access gate updated	07.01.26	AW	AW

NUMBER - REV - CLIENT - PROJECT 05600-00 - B - Simon Gough - 76a Main Street		
TITLE Gate Detail		BOURNE VALLEY ASSOCIATES ANDOVER LANE FARM FABERSTOWN ANDOVER HAMPSHIRE SP11 9PE Tel: 01264 850159 Email: info@bournevalley.co.uk
DATE 07.01.26	SHEET 04	
DRN BY AW	CHK BY AW	SCALE 1:16 PAPER SIZE A3

