


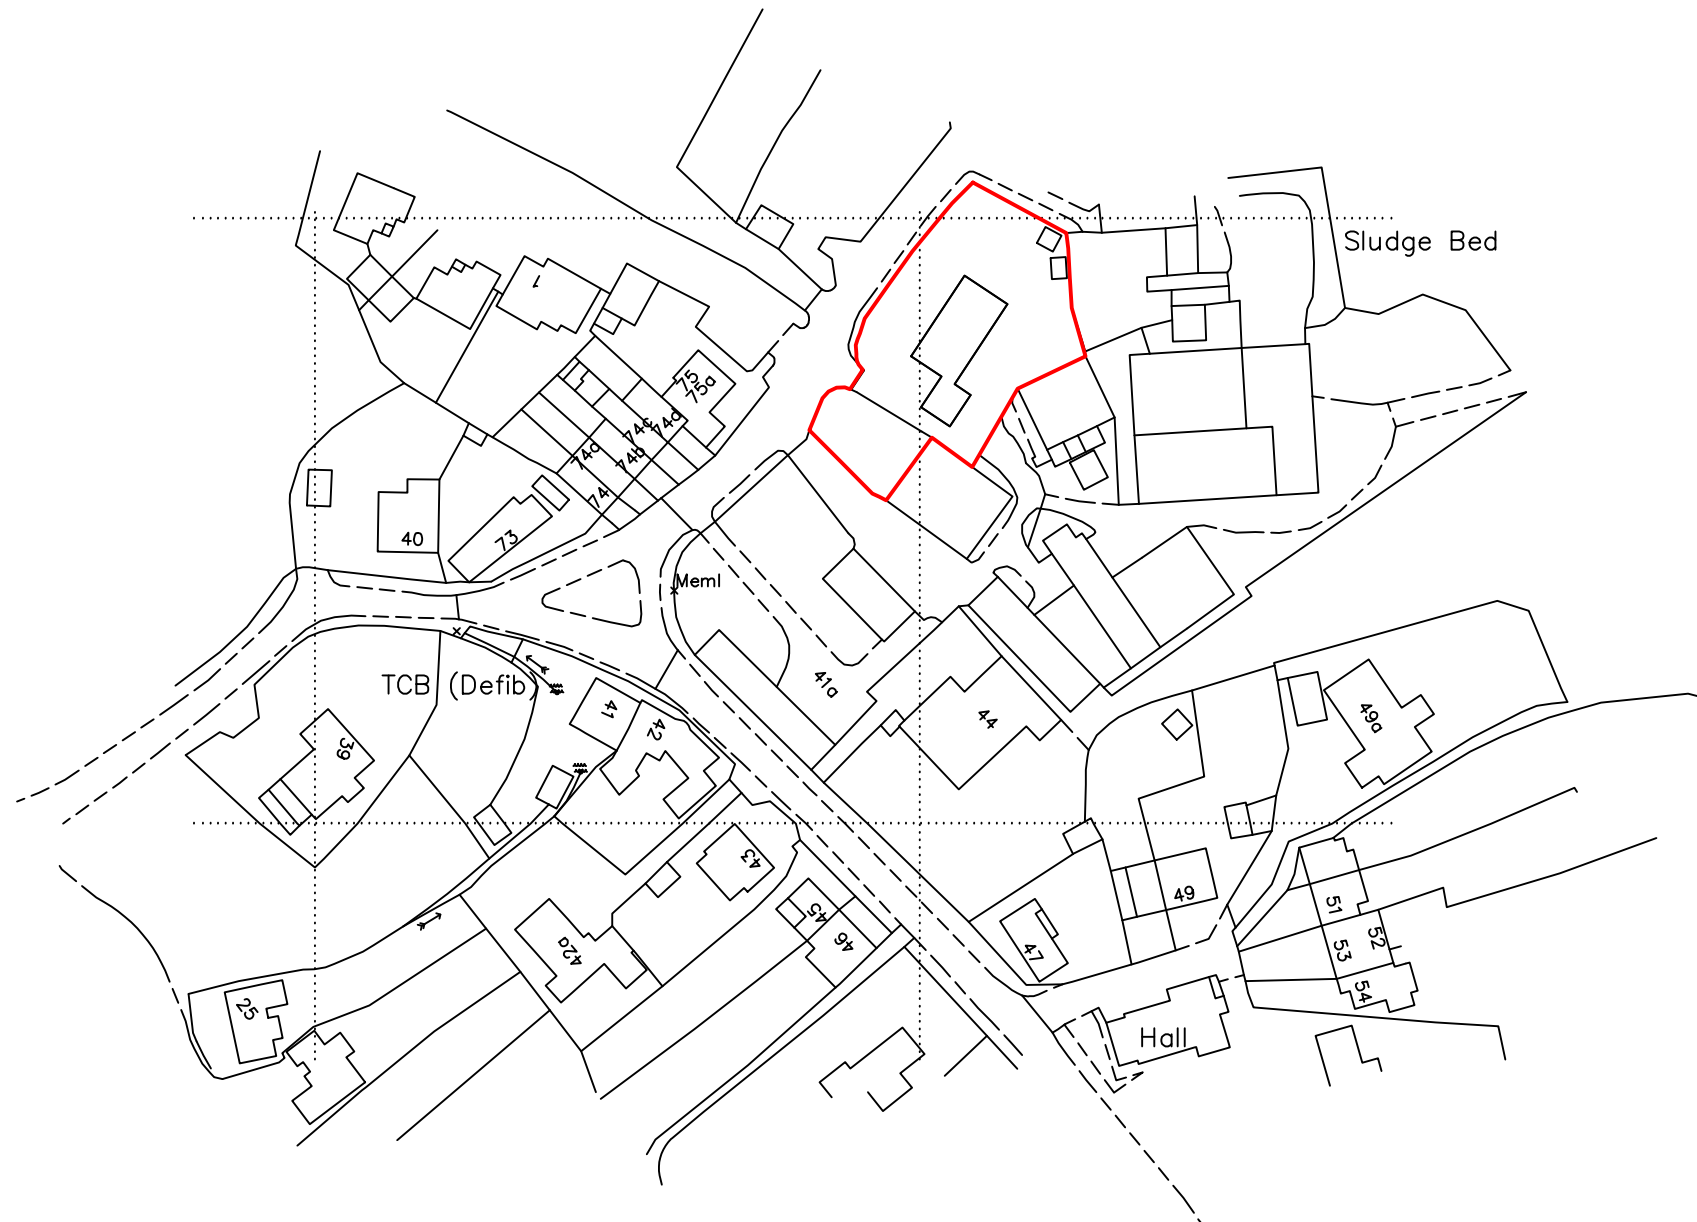

Ordnance Survey (c) Crown Copyright 2025. All rights reserved. Licence number 100022432



Rev No.	Revision Note.	Date	Drawn	Checked
B	Access gate updated	07.01.26	AW	AW

NUMBER - REV - CLIENT - PROJECT 05600-00 - B - Simon Gough - 76a Main Street		
TITLE Location Plan		BOURNE VALLEY ASSOCIATES ANDOVER LANE FARM FABERSTOWN ANDOVER HAMPSHIRE SP11 9PE Tel: 01264 850159 Email: info@bournevalley.co.uk
DATE 07.01.26	SHEET 01	
DRN BY TJ	CHK BY AW	SCALE 1:1250 PAPER SIZE A3