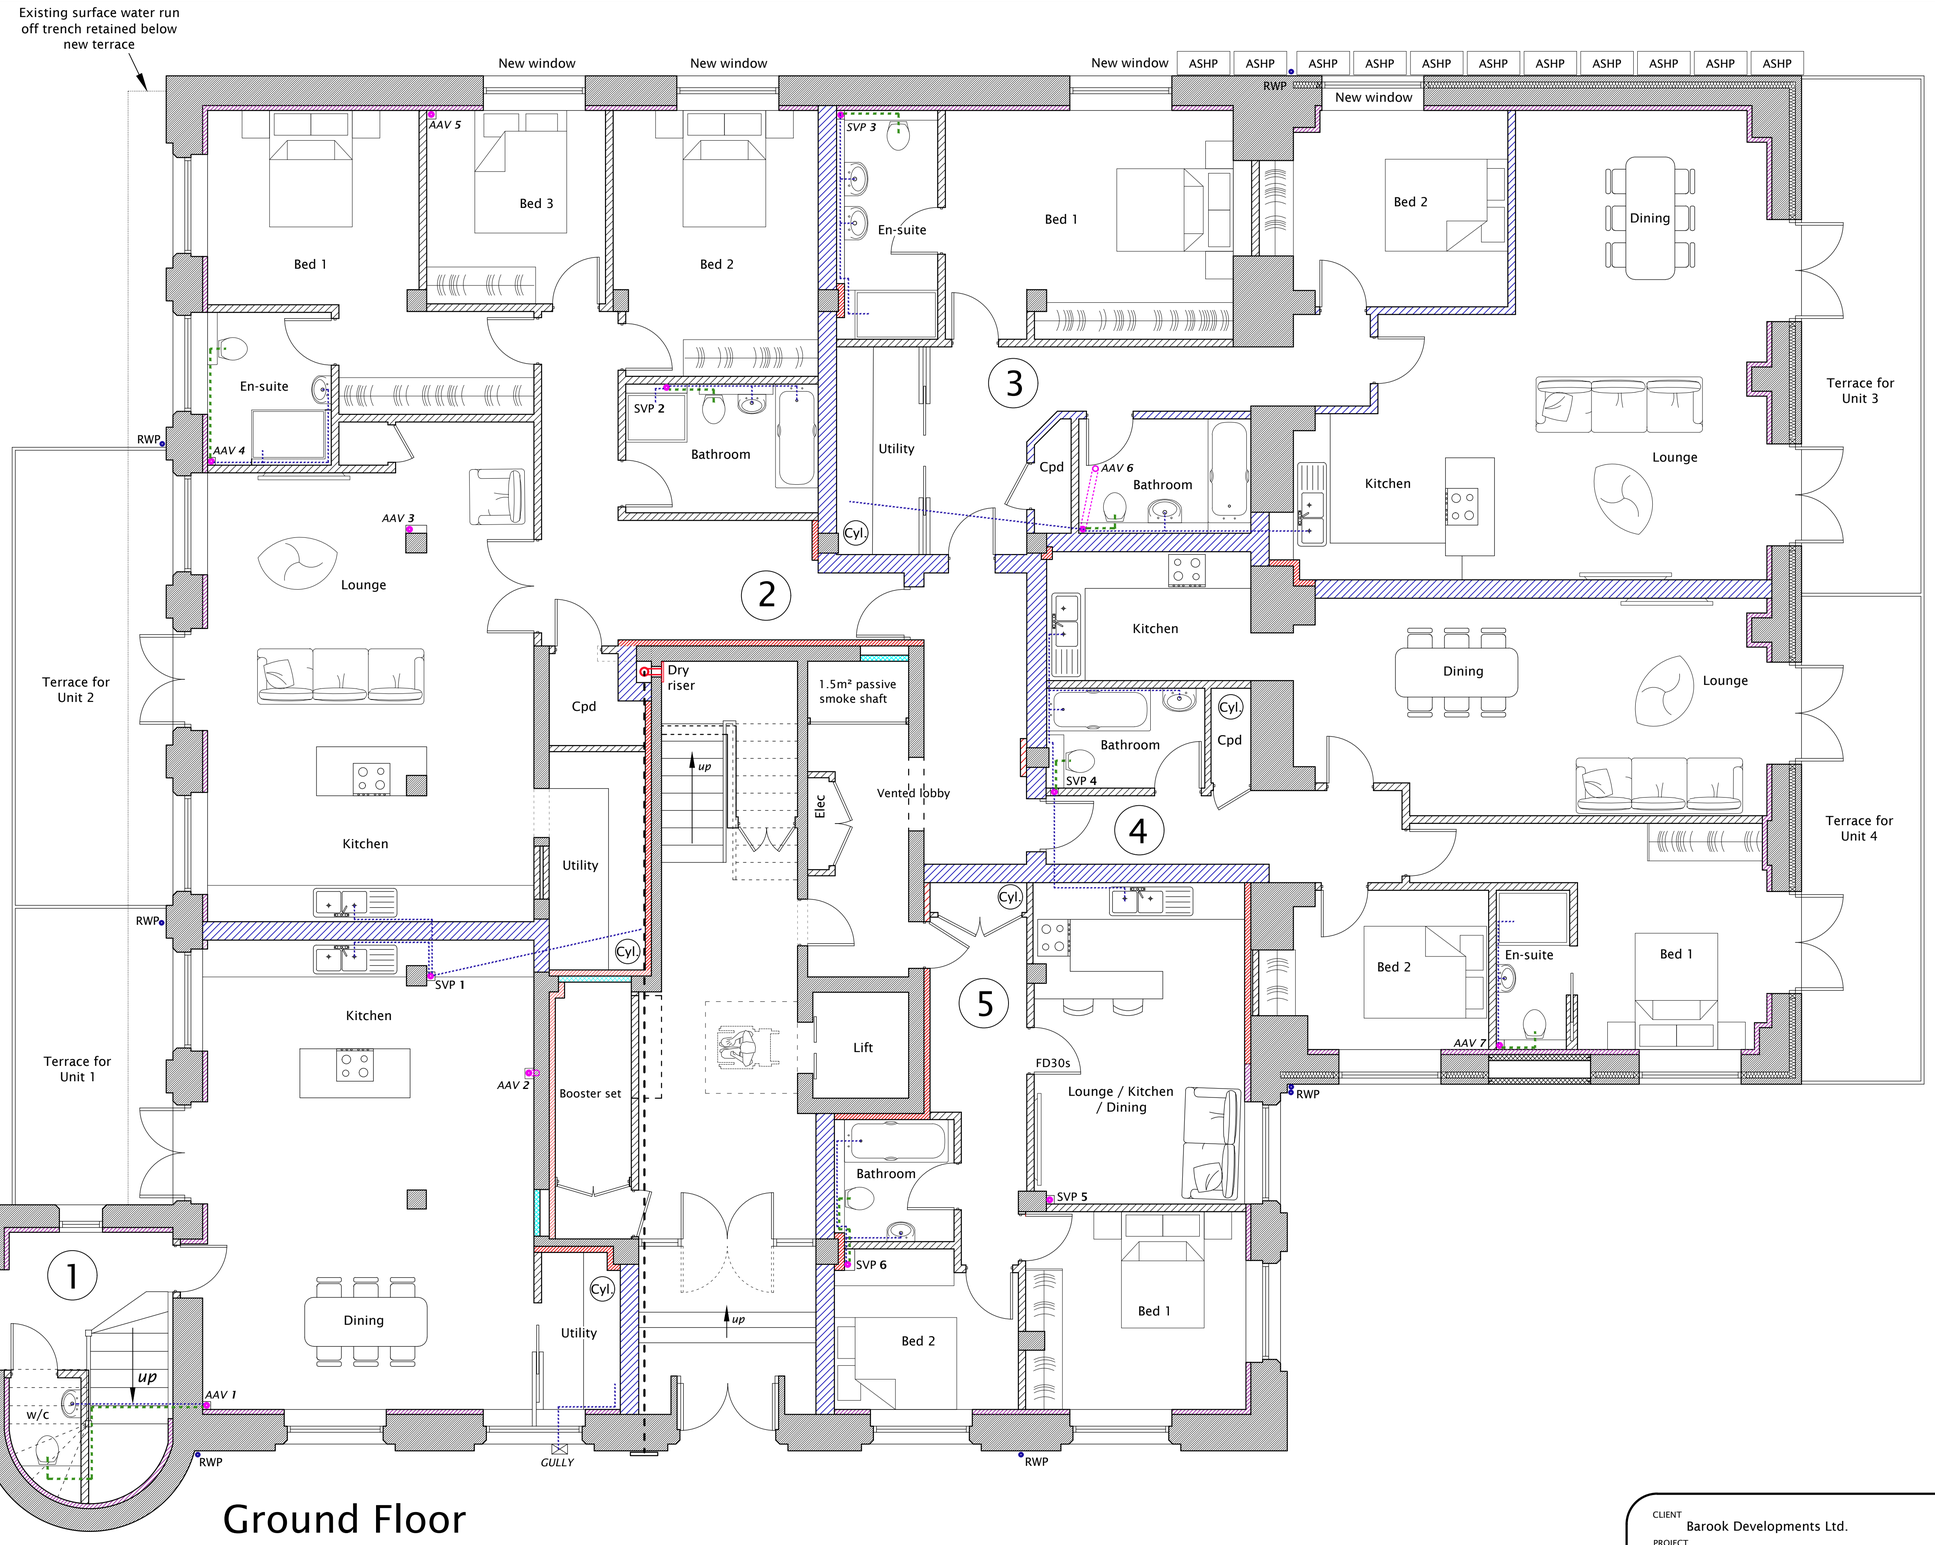


Ground Floor

scale 1:50

NOTES

1. DO NOT scale from this drawing
2. Use figured dimensions ONLY
3. ALL dimensions in millimetres unless stated otherwise.
4. The Contractor is to check drawings and to verify ALL dimensions on site.
 ANY discrepancies to be notified to Greenward Associates immediately.
5. This drawing and the depicted design are the copyright of Greenward Associates and may not be reproduced without written consent.

Rev	Details	Date	Checked

REVISIONS

IHBC · INSTITUTE · OF · HISTORIC · BUILDING · CONSERVATION

partner LABC

CIAT CHARTERED PRACTICE

8 - 12 Ryall Road
POOLE
Dorset
BH17 9FA

Greenward Associates
Chartered Surveyors and Designers

Tel: (01202) 604892
email: mail@greenward.net

CBuildE chartered building engineer

RICS

NRE REGISTER OF EXPERT WITNESSES REGISTERED

CLIENT
Barook Developments Ltd.

PROJECT
Clark Mill
Stallard Street, Trowbridge

Drawing Title
CLARK MILL - PROPOSED GROUND FLOOR CONVERSION

Scale	Drawn By	Date
1:50 @ A1	*RBS*	March 2022

Drawing Number
21-T5436/100

Revision
G