


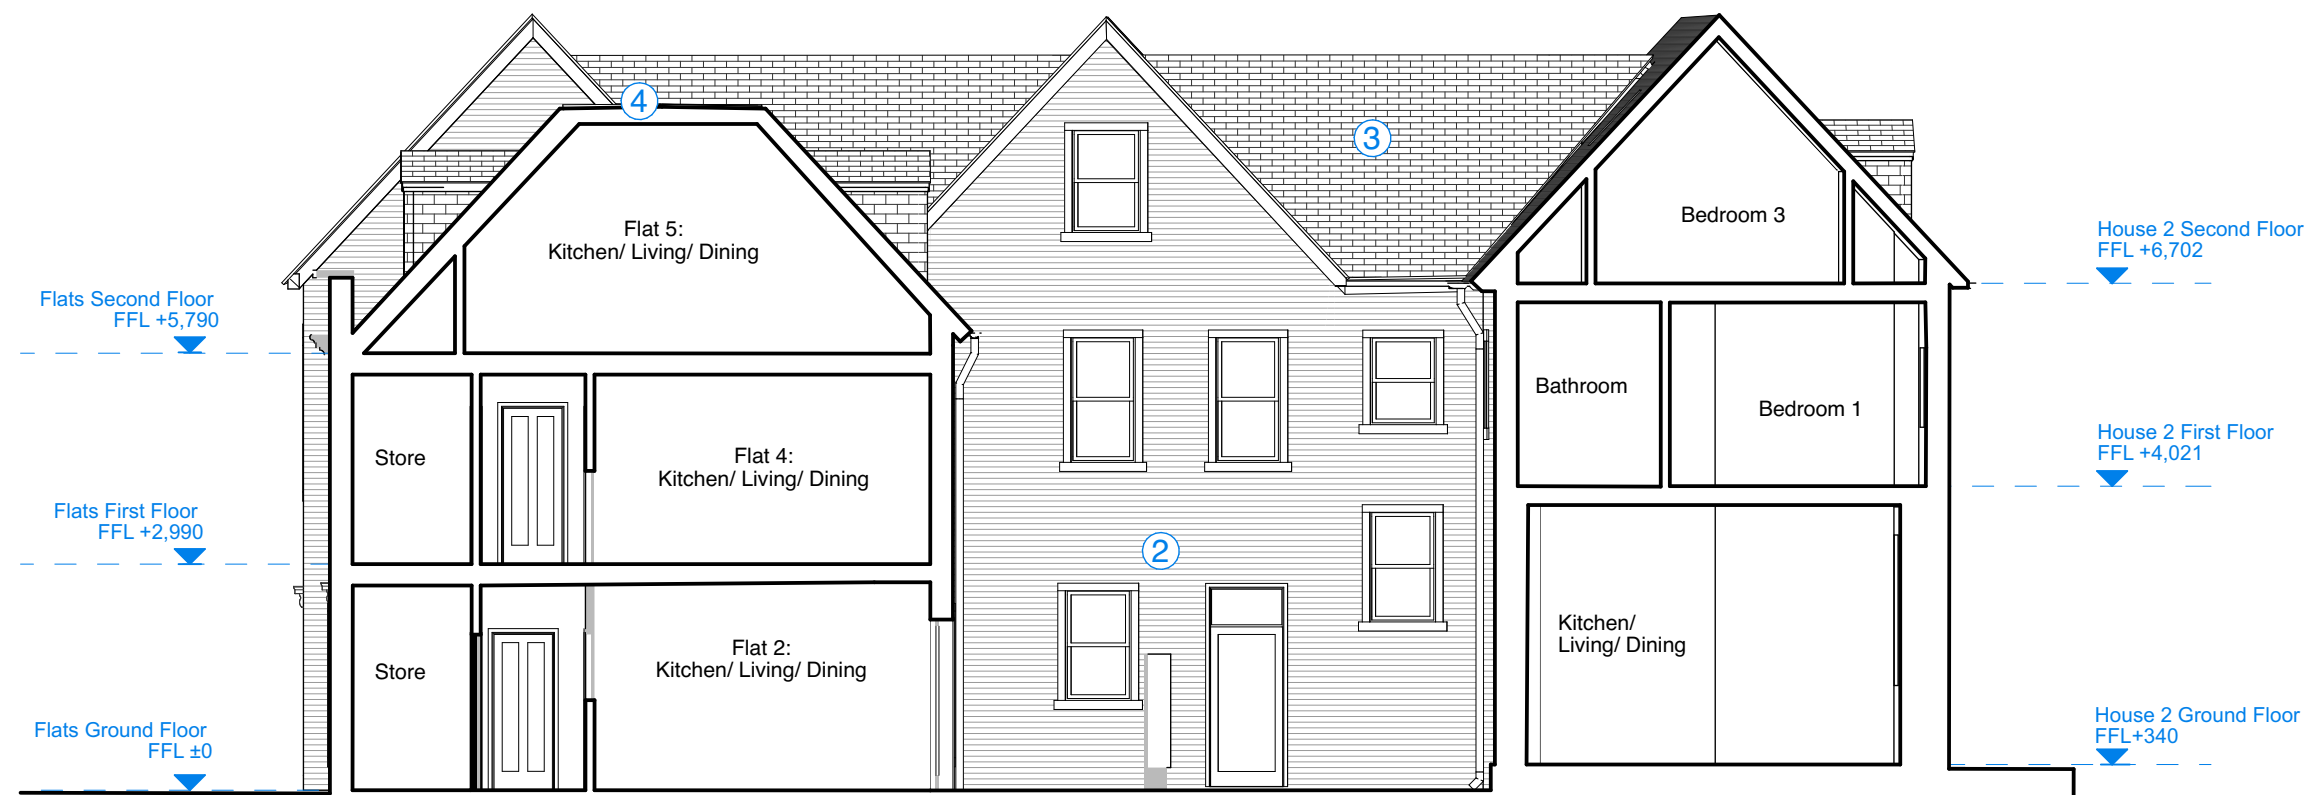

South East Courtyard Elevation




South West Courtyard Elevation

House 2

Materials Schedule

- ① Re-constituted Stone Quoins
- ② Brickwork to Match Existing
- ③ Slate Roof to Match Existing
- ④ Lead Ridge Details
- ⑤ Timber Sash Windows
- ⑥ Timber Doors
- ⑦ Heritage Aluminium RWGs

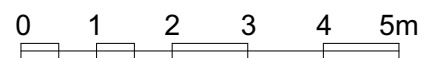

M I L L H O U S E , T R O W B R I D G E

PLANNING

Mill House

Proposed SE and SW
Courtyard Elevations

Scale: 1:200, 1:100 @ A3

Drawing No: 1878 - PL202 - Rev A

The Boat Shed, Michael Browning Way
Exeter EX2 8DD
01392 438051 mail@g-a.uk.com

grainge architects