


EXISTING TREES & SHRUB

Broad Town

1:500

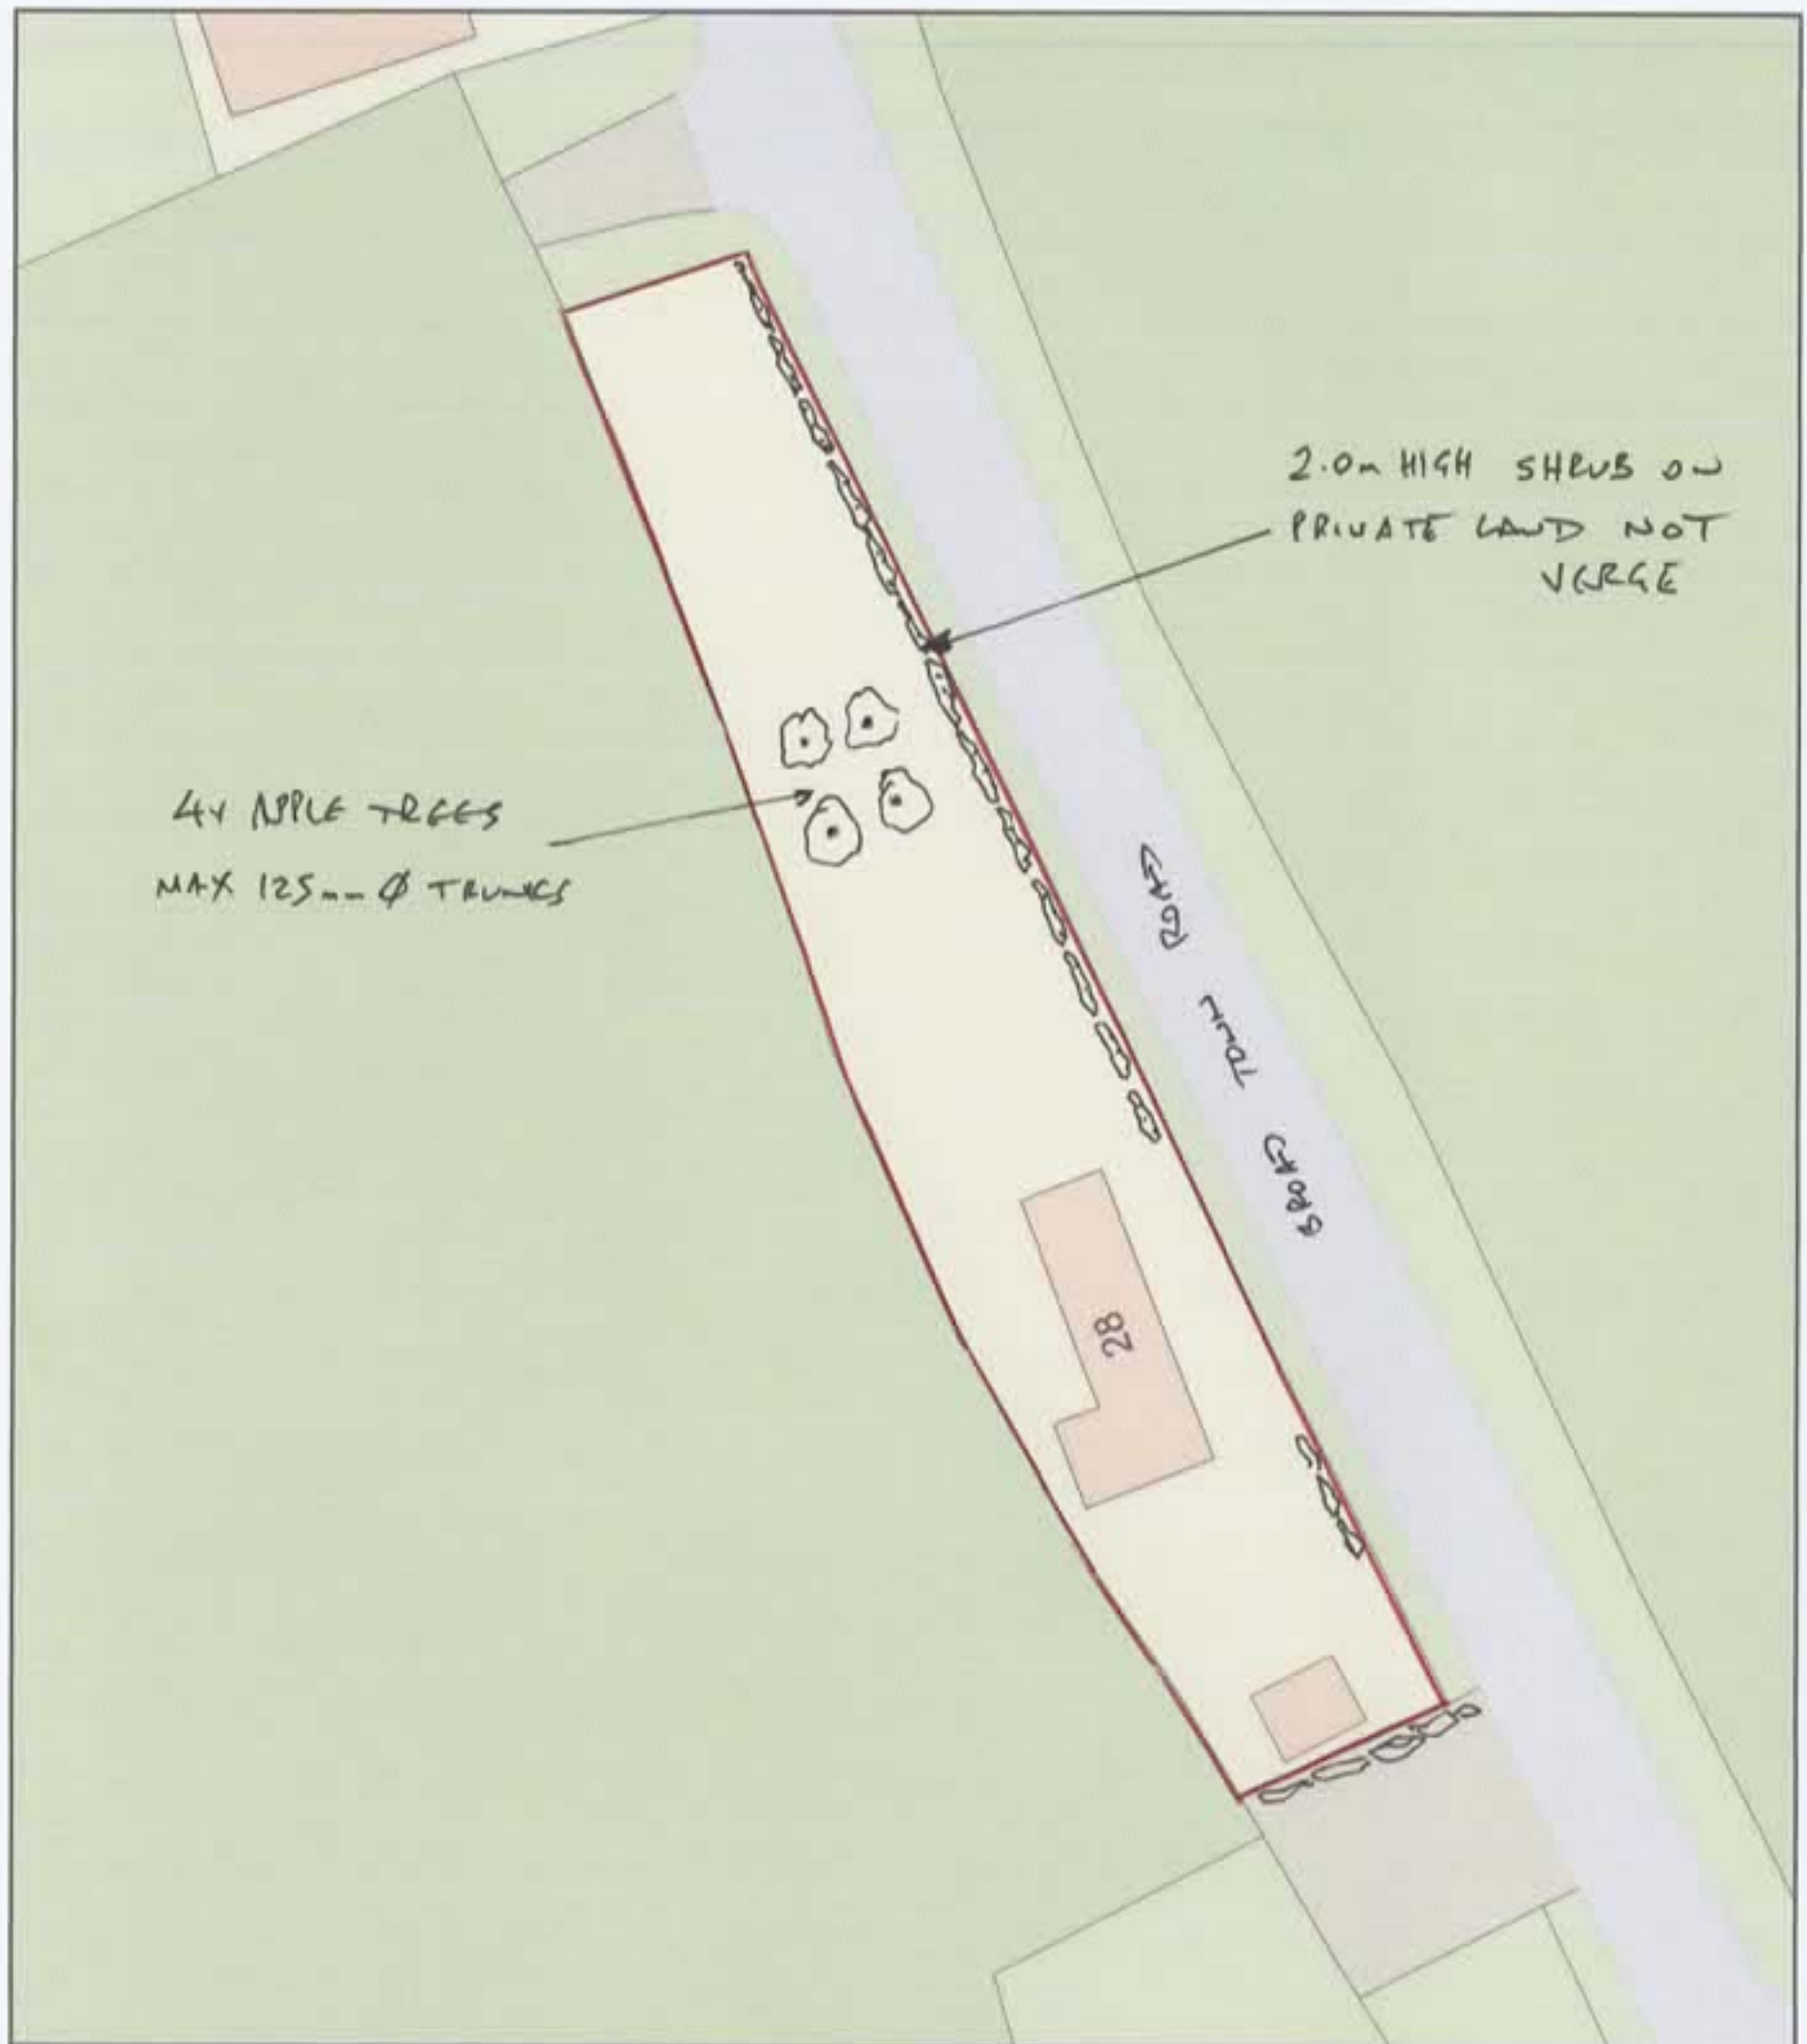

Plan Produced for: R Keech

Date Produced: 05 Jan 2026

Plan Reference Number: TQRQM26005115945490

Scale: 1:500 @ A4