



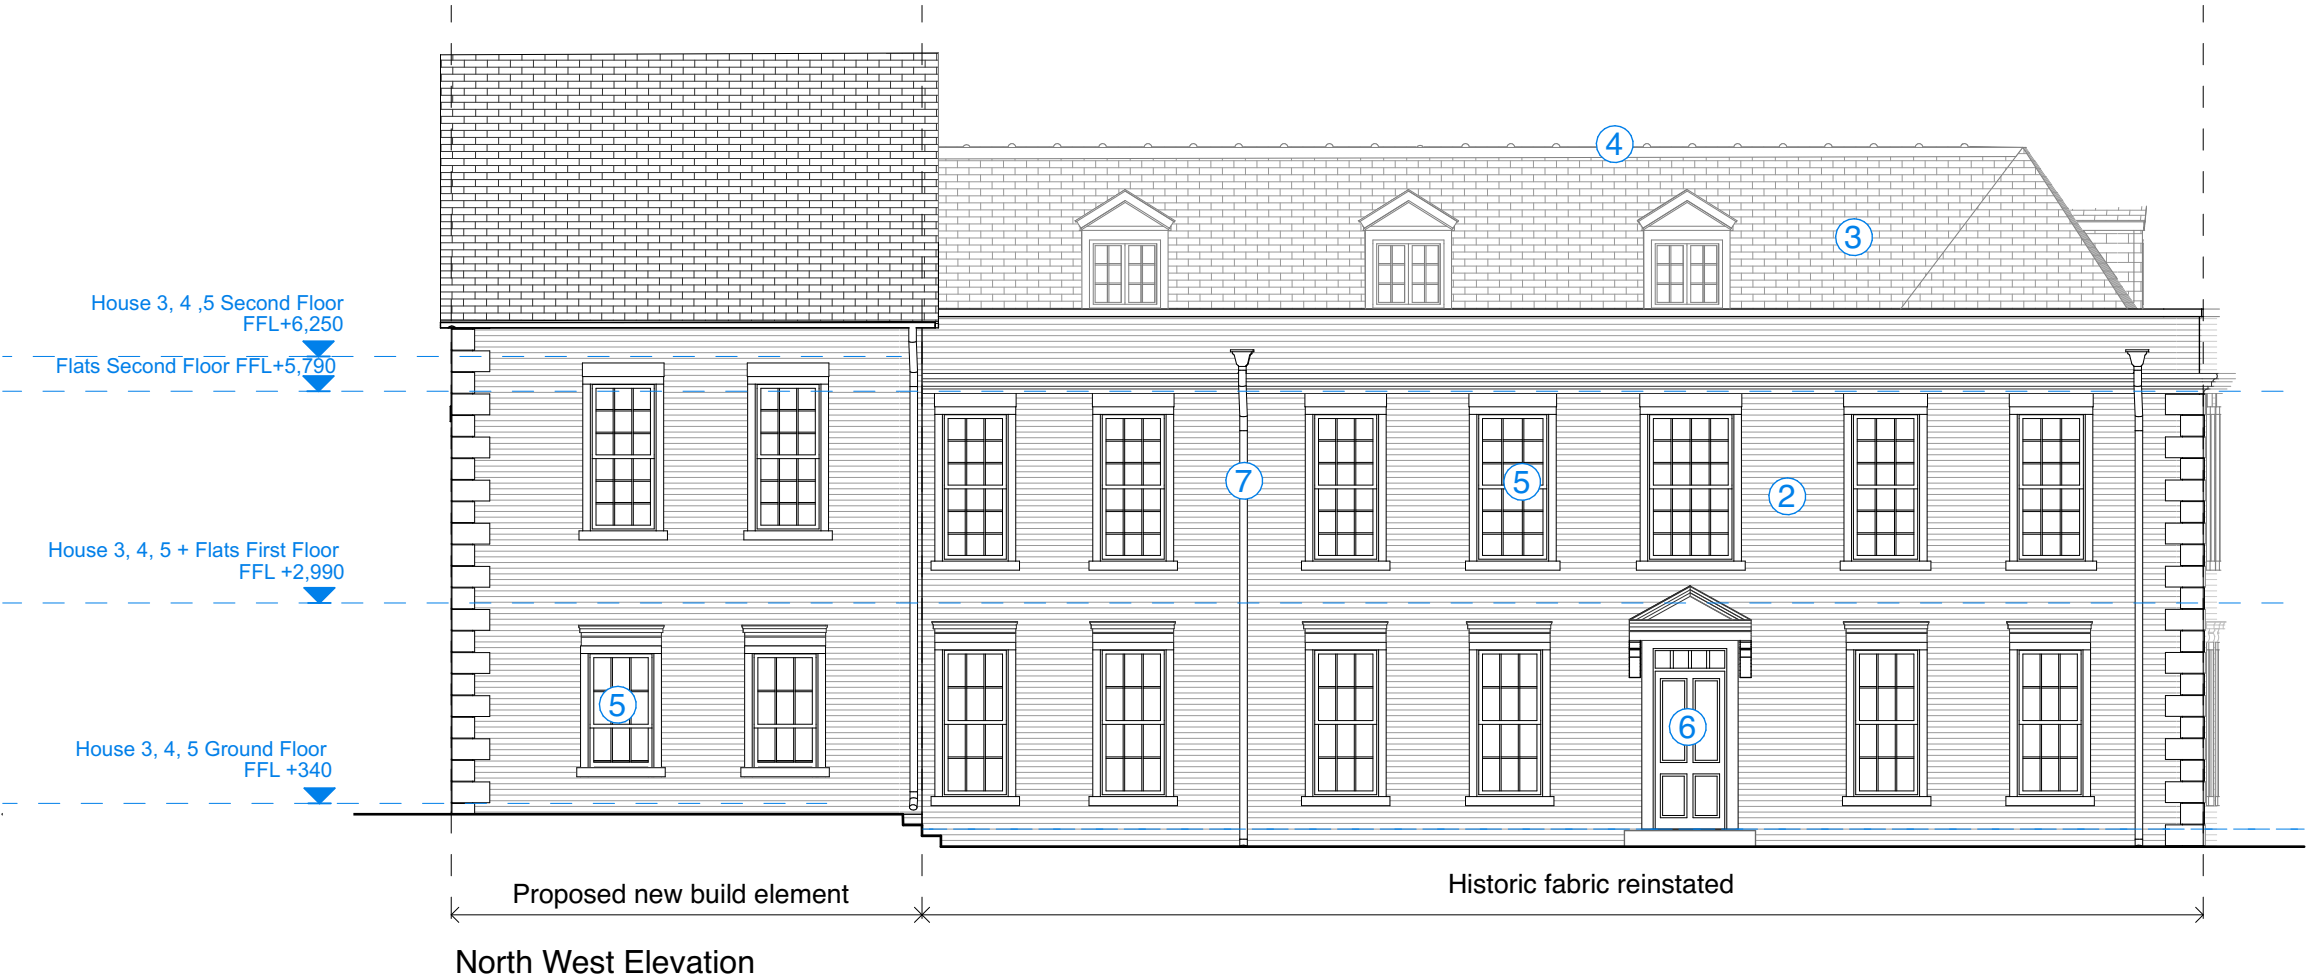

Materials Schedule	
①	Re-constituted Stone Quoins
②	Brickwork to Match Existing
③	Slate Roof to Match Existing
④	Lead Ridge Details
⑤	Timber Sash Windows
⑥	Timber Doors
⑦	Heritage Aluminium RWGs

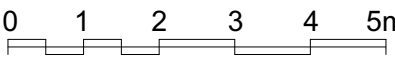

M I L L H O U S E , T R O W B R I D G E

PLANNING

Mill House

Proposed NW and NE Elevations

Scale: 1:100 @ A3
Drawing No: 1878 - PL201 - Rev C
The Boat Shed, Michael Browning Way
Exeter EX2 8DD
01392 438051 mail@g-a.uk.com

grainge architects