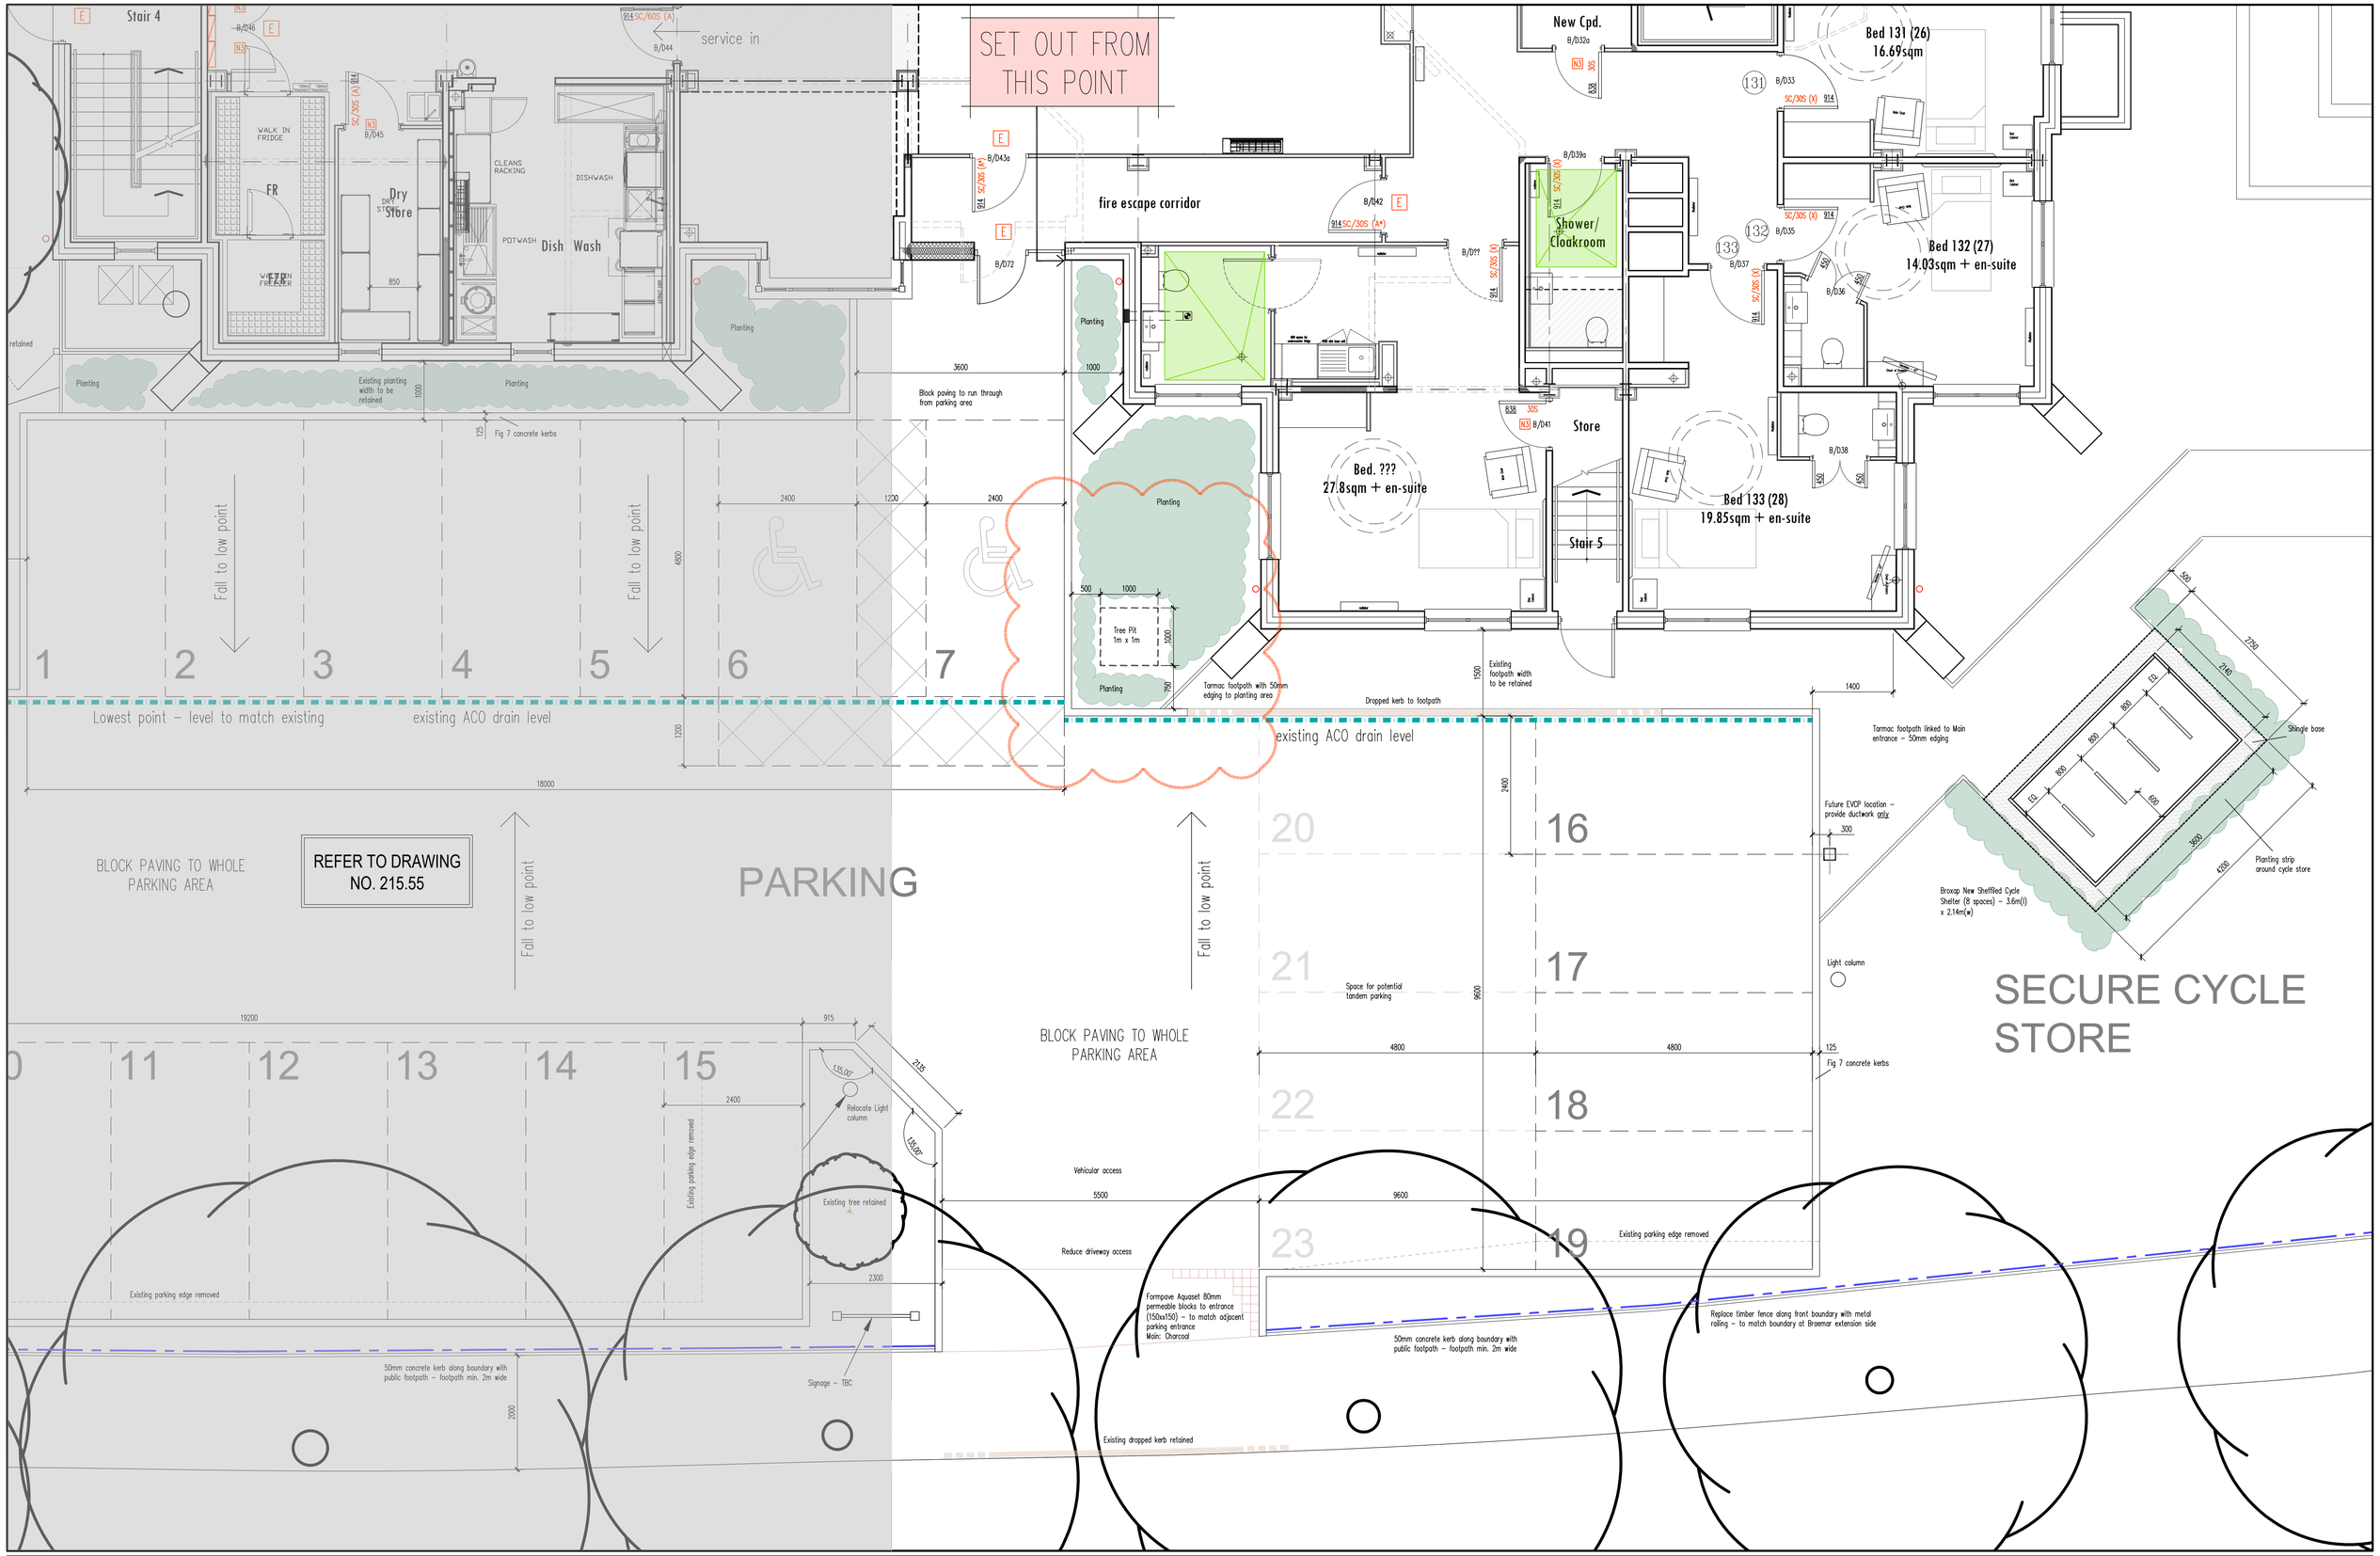


COLTEN DEVELOPMENTS LIMITED
COLTEN HOUSE WELLWORTHY WAY RINGWOOD HAMPSHIRE BH24 3FE
TEL (01425) 541145

This drawing is the copyright of COLTEN DEVELOPMENTS LIMITED

The Company reserve the right to amend or alter this drawing without giving notice and all details shown are for guidance only and do not constitute an offer.

All dimensions and levels to be checked on site, only figured dimensions to be used for setting out.

REVISION:
* - 08.07.25 - RT - First Issue
A - 08.09.25 - RT - Tree pit added

JOB TITLE:
Braemar Lodge Care Home
Stratford Road
Slisbury

DRAWING TITLE:
External Works
Sheet No 4

SCALE:	DATE:	DRAWN BY:
1:50@A1	02.07.25	RT
JOB REFERENCE:	DRAWING NO:	REVISION:
215	56	A