




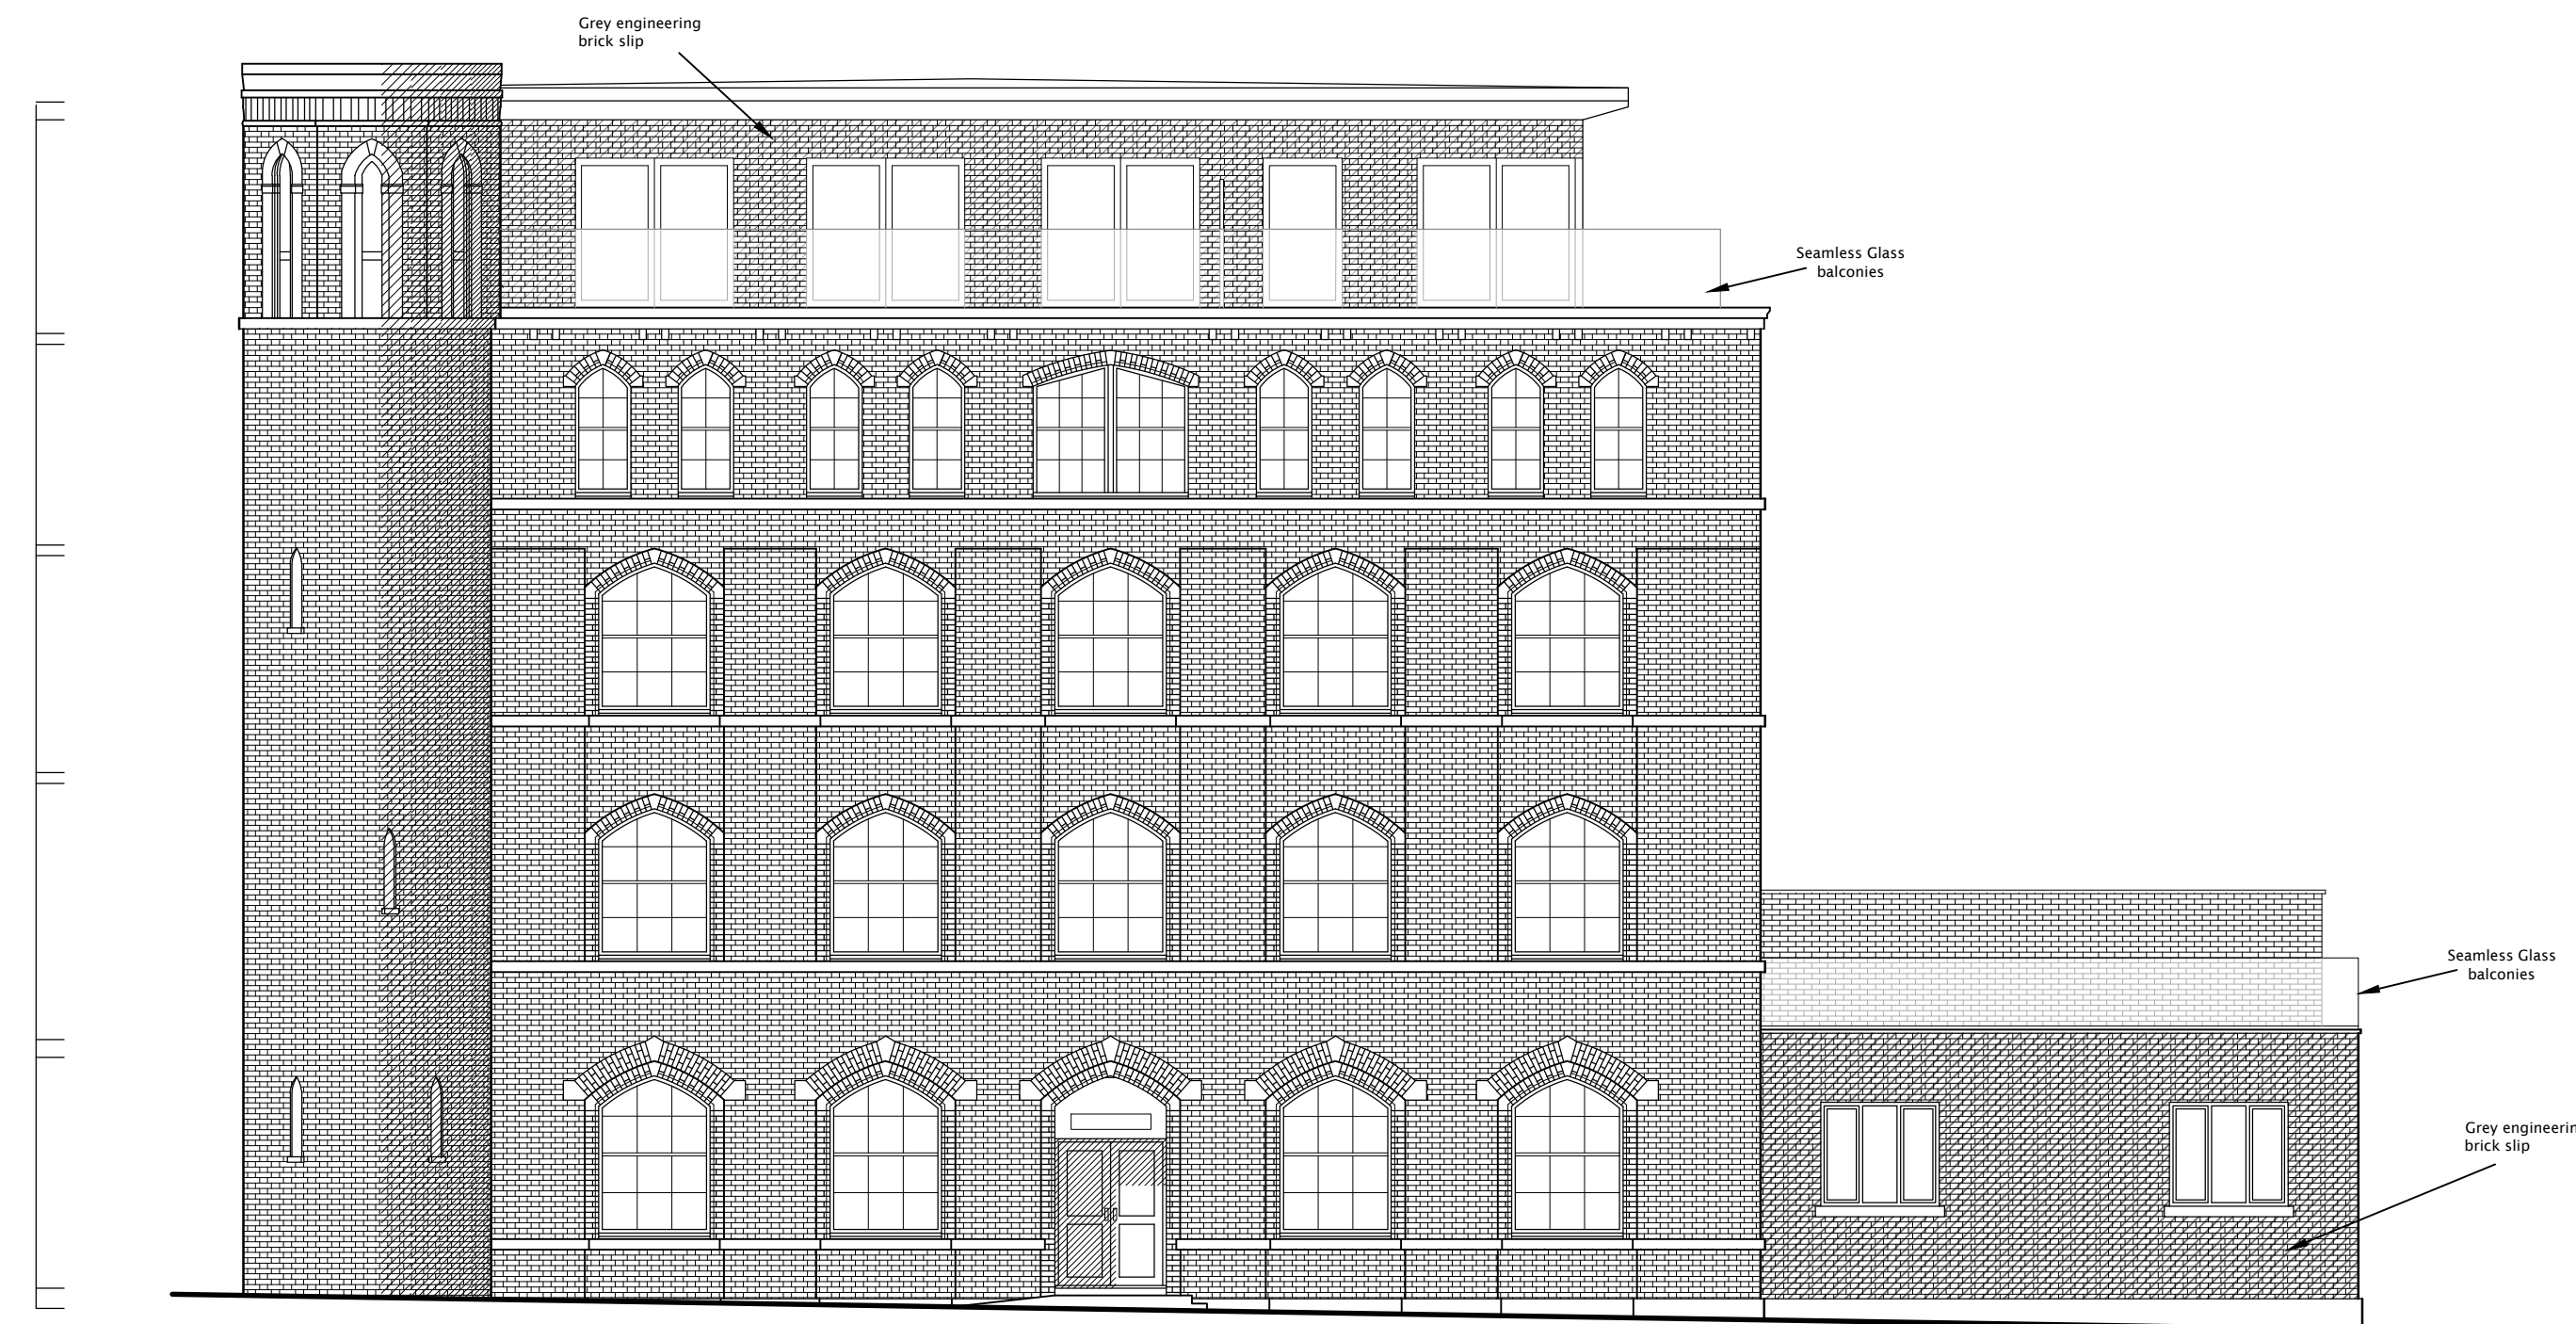

North West

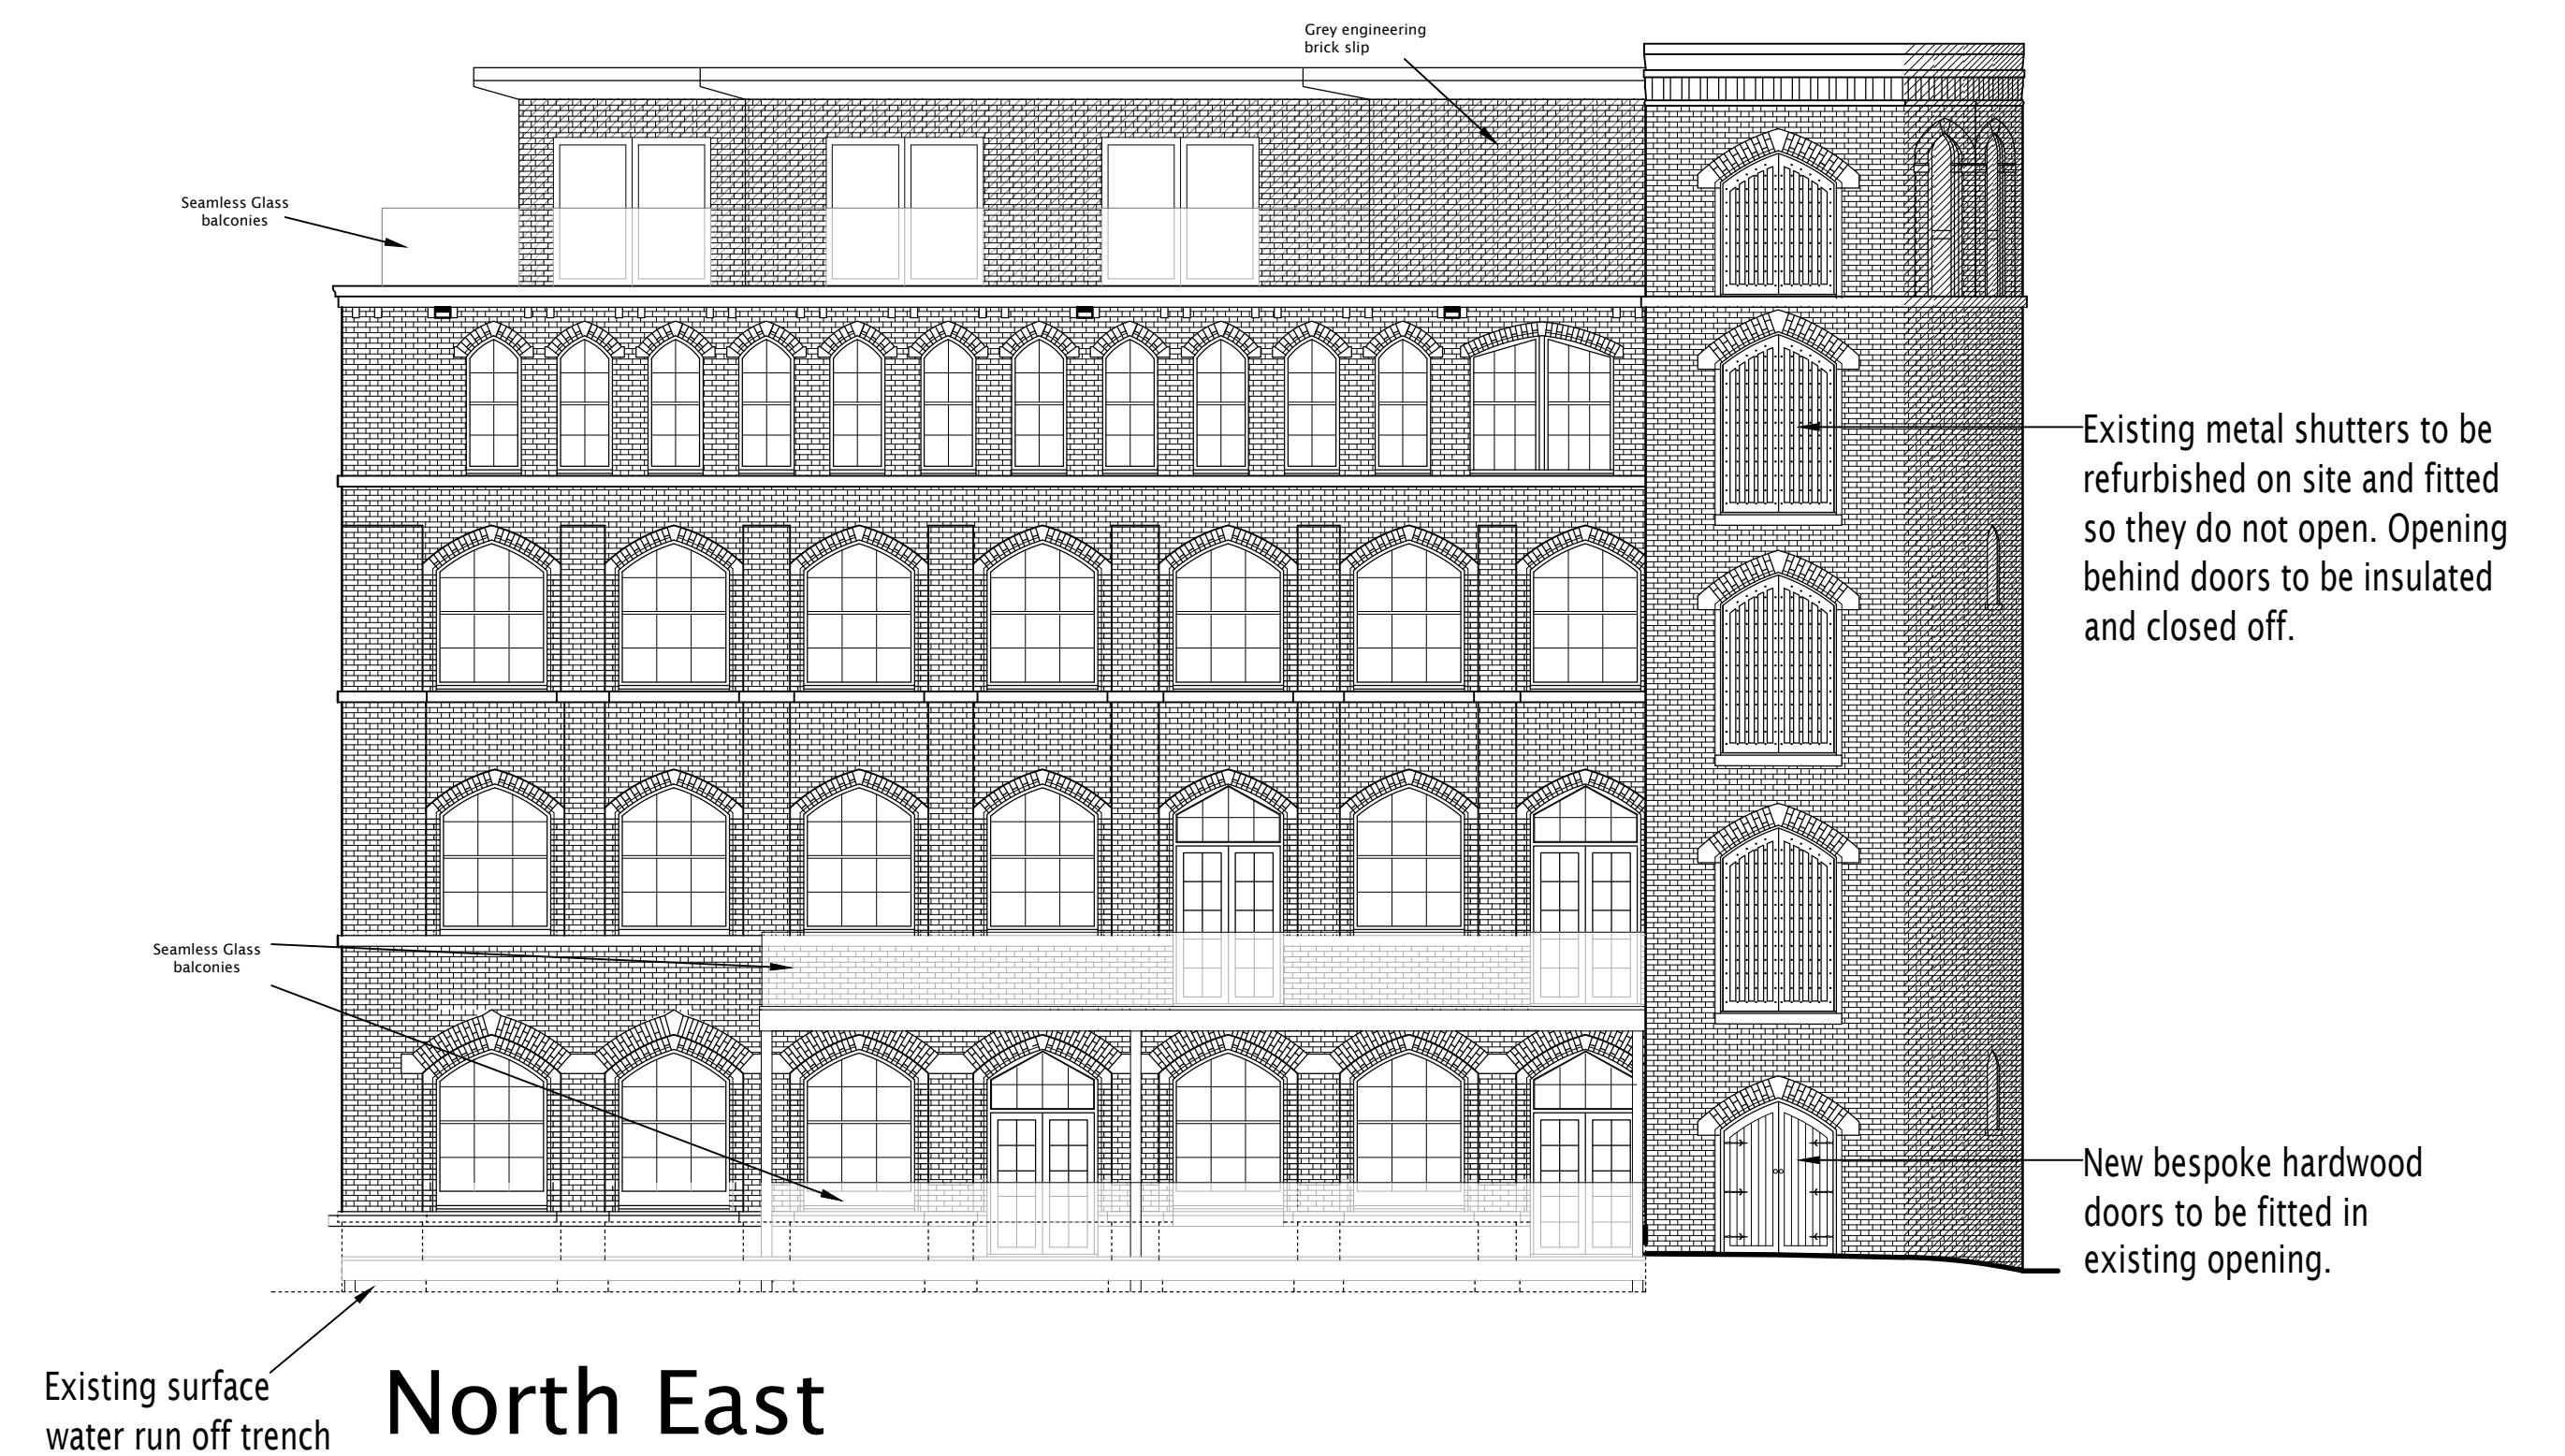

North East

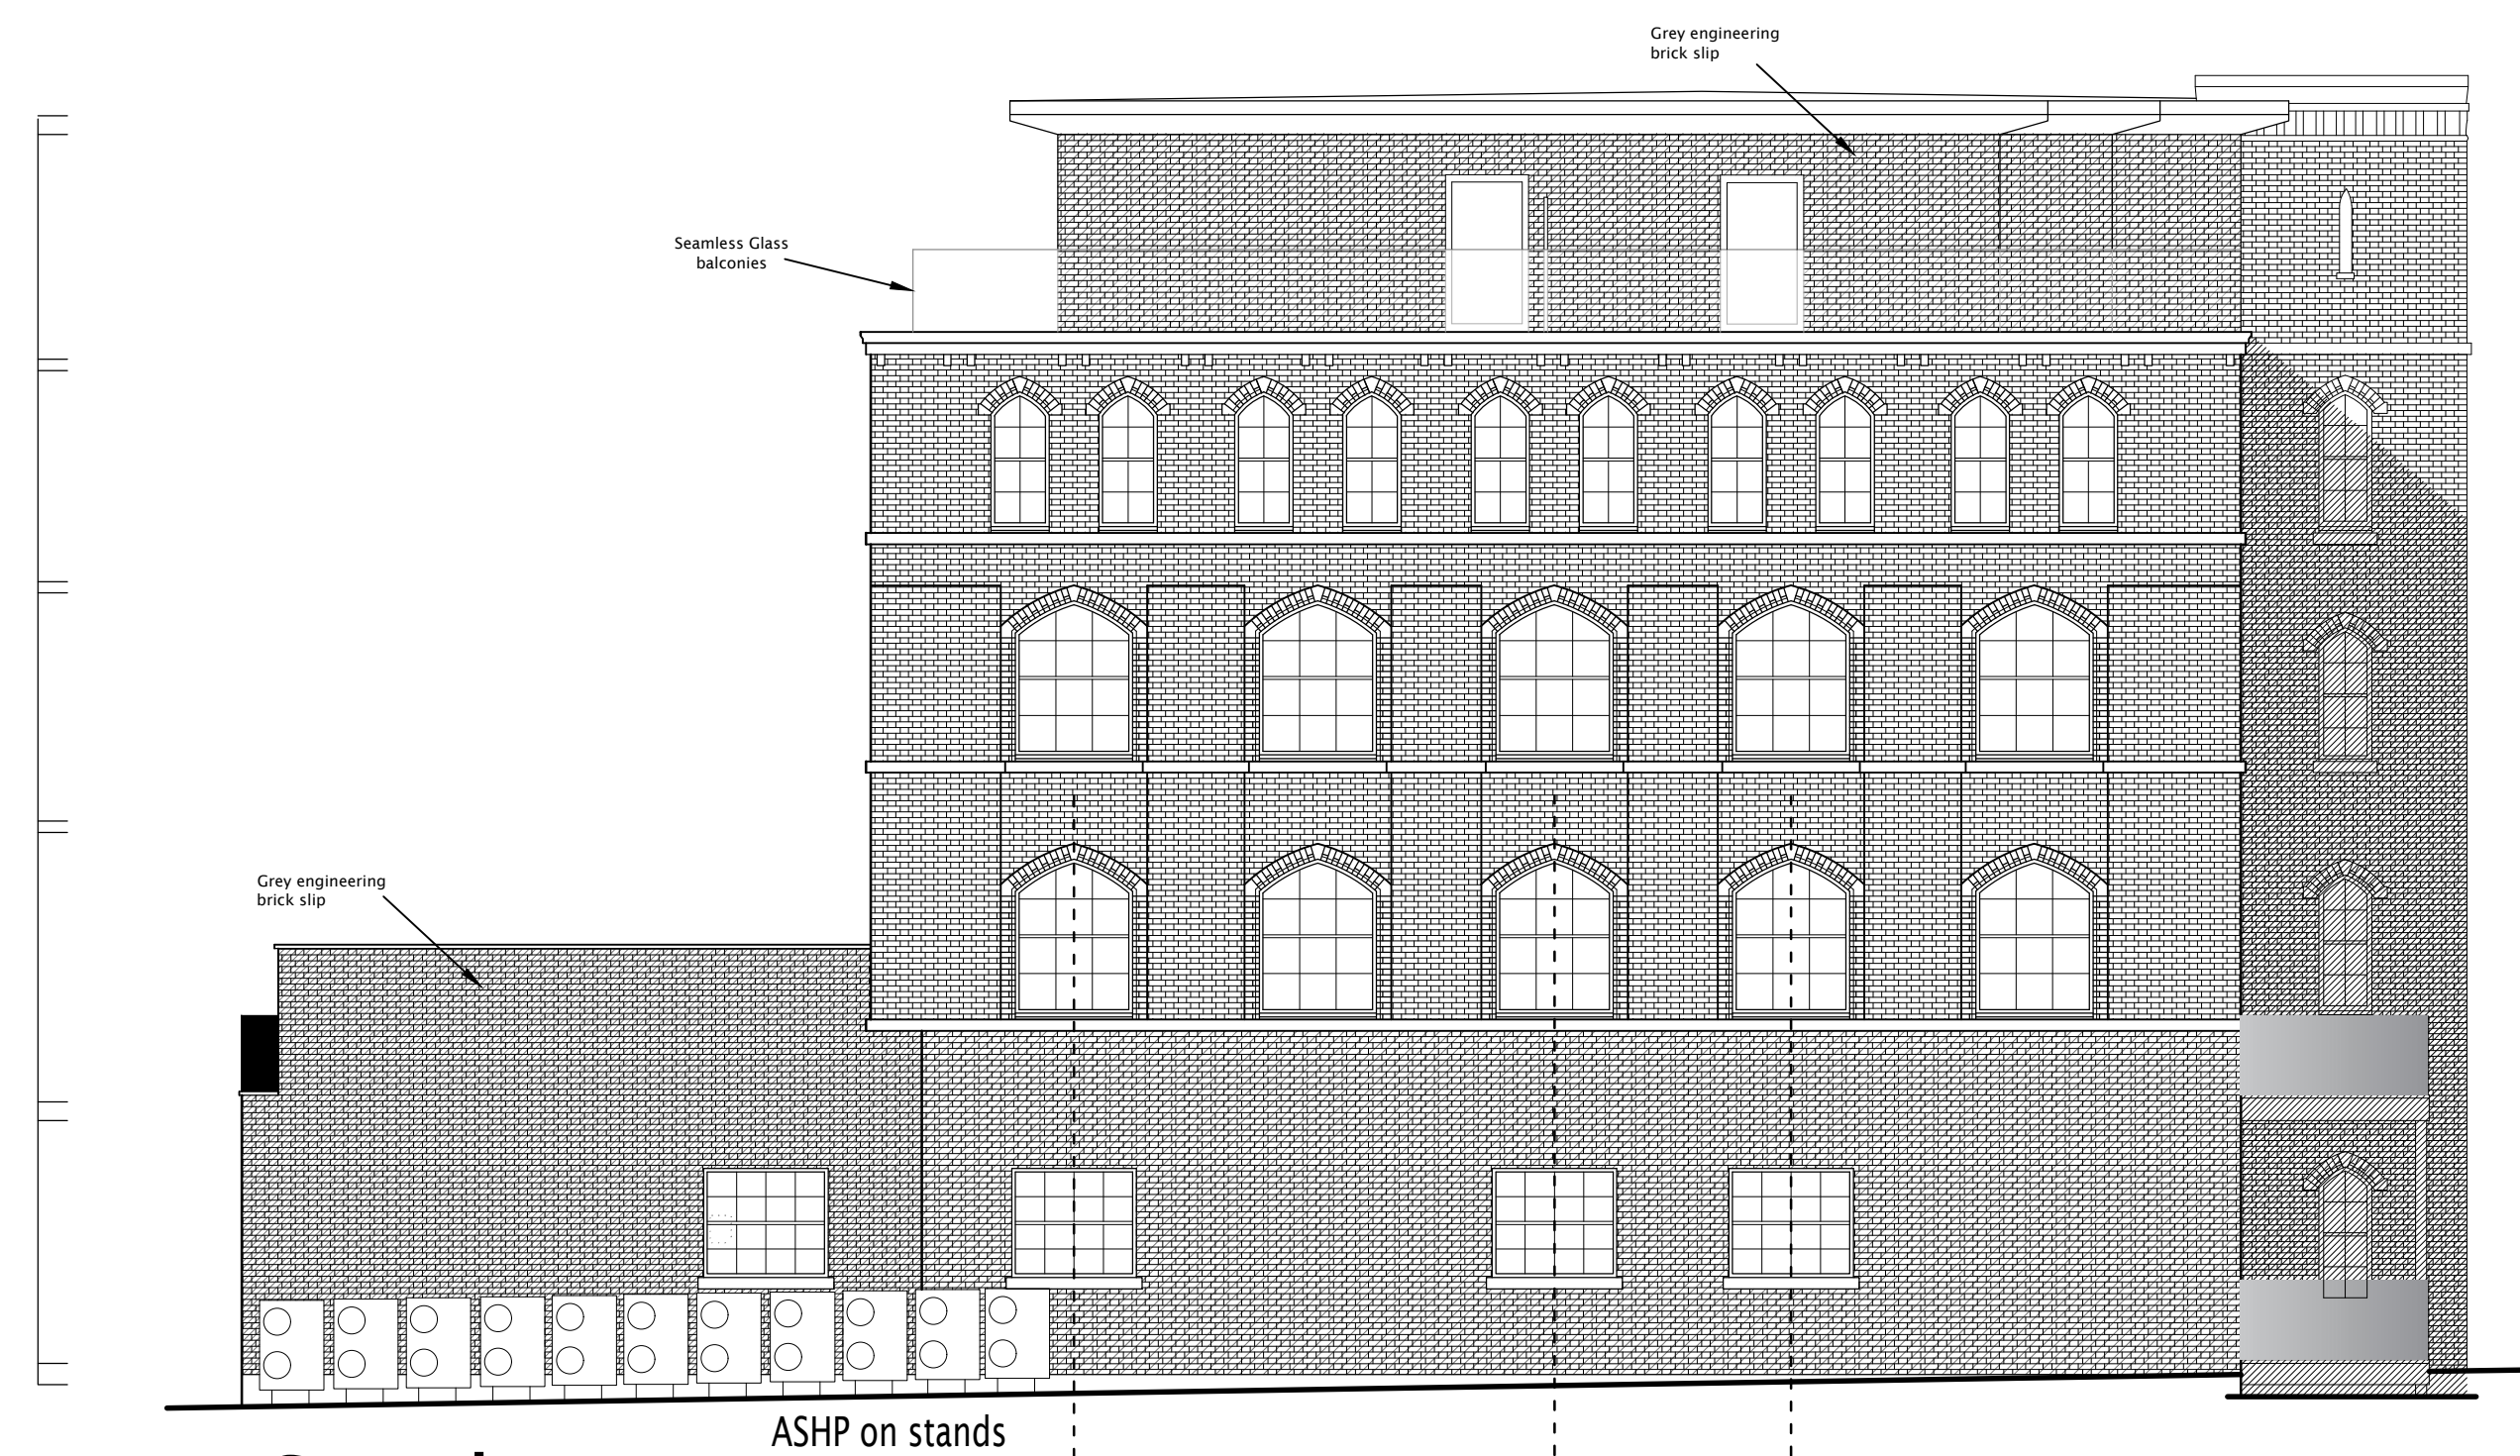

South East



South West



New ground floor windows to be positioned
on centre line of windows above

NOTES

- DO NOT scale from this drawing
- Use figured dimensions ONLY
- ALL dimensions in millimetres unless stated otherwise.
- The Contractor is to check drawings and to verify ALL dimensions on site. ANY discrepancies to be notified to Greenward Associates immediately.
- This drawing and the depicted design are the copyright of Greenward Associates and may not be reproduced without written consent.



8 - 12 Ryall Road
POOLE
Dorset
BH17 9FA

Greenward Associates
Chartered Surveyors and Designers

Tel: (01202) 604892
email: mail@greenward.net



CLIENT Barook Developments Ltd.
PROJECT Clark Mill
Stallard Street, Trowbridge

Drawing Title CLARK MILL - PROPOSED ELEVATIONS
CONVERSION

Scale 1:100 @ A1 Drawn By RBS Date May 2022

Drawing Number 21-T5436/105 F Revision