



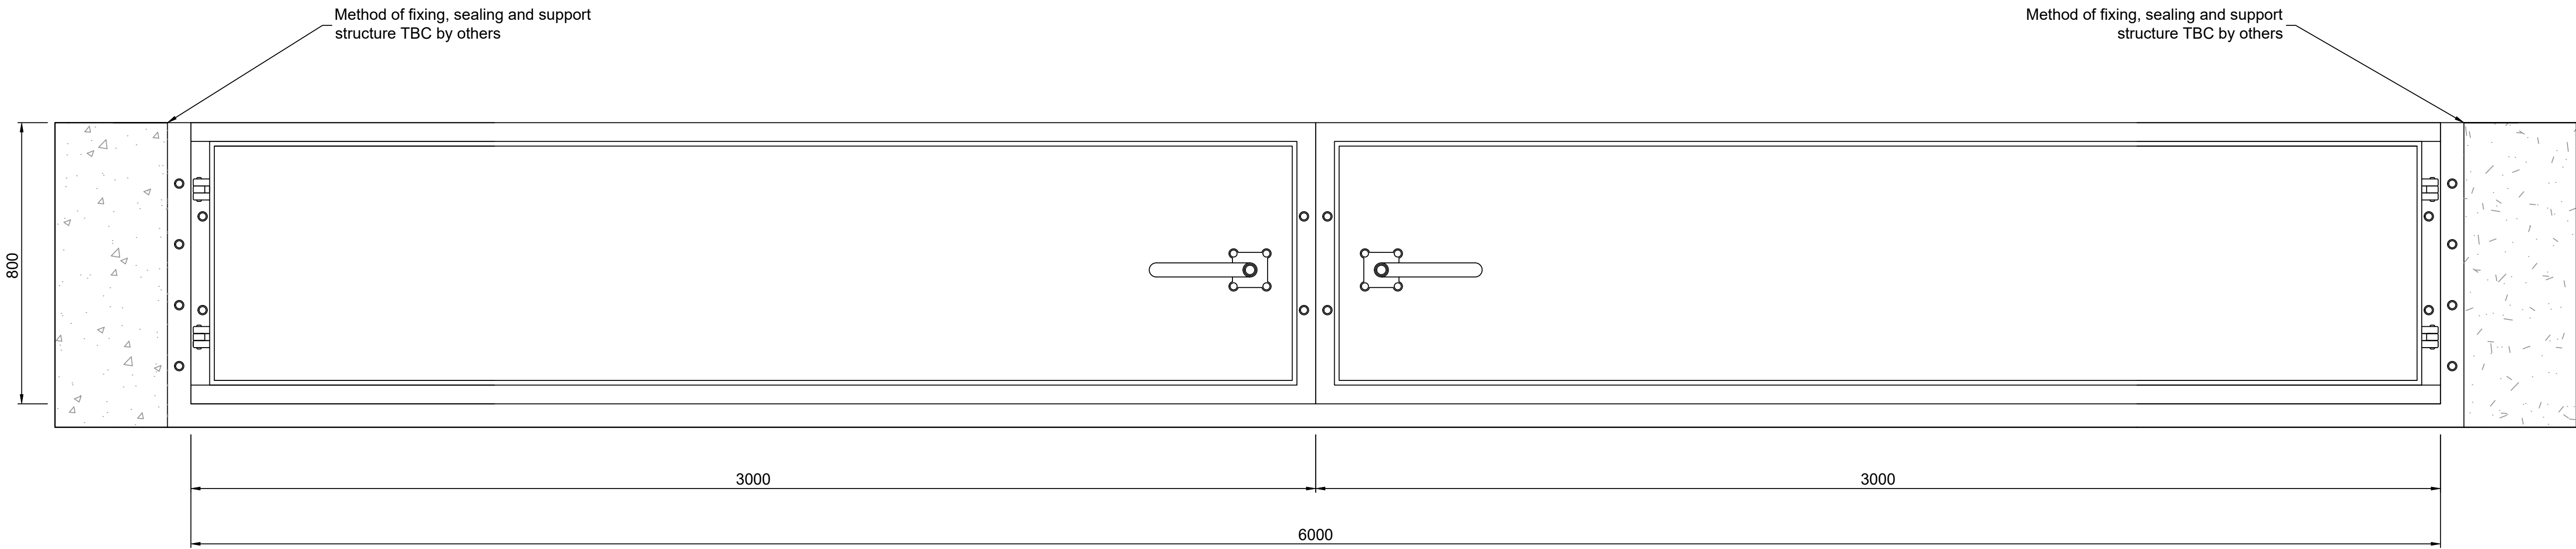

6.0m FLOODGATE TYPICAL ELEVATION DETAIL

Scale 1:10

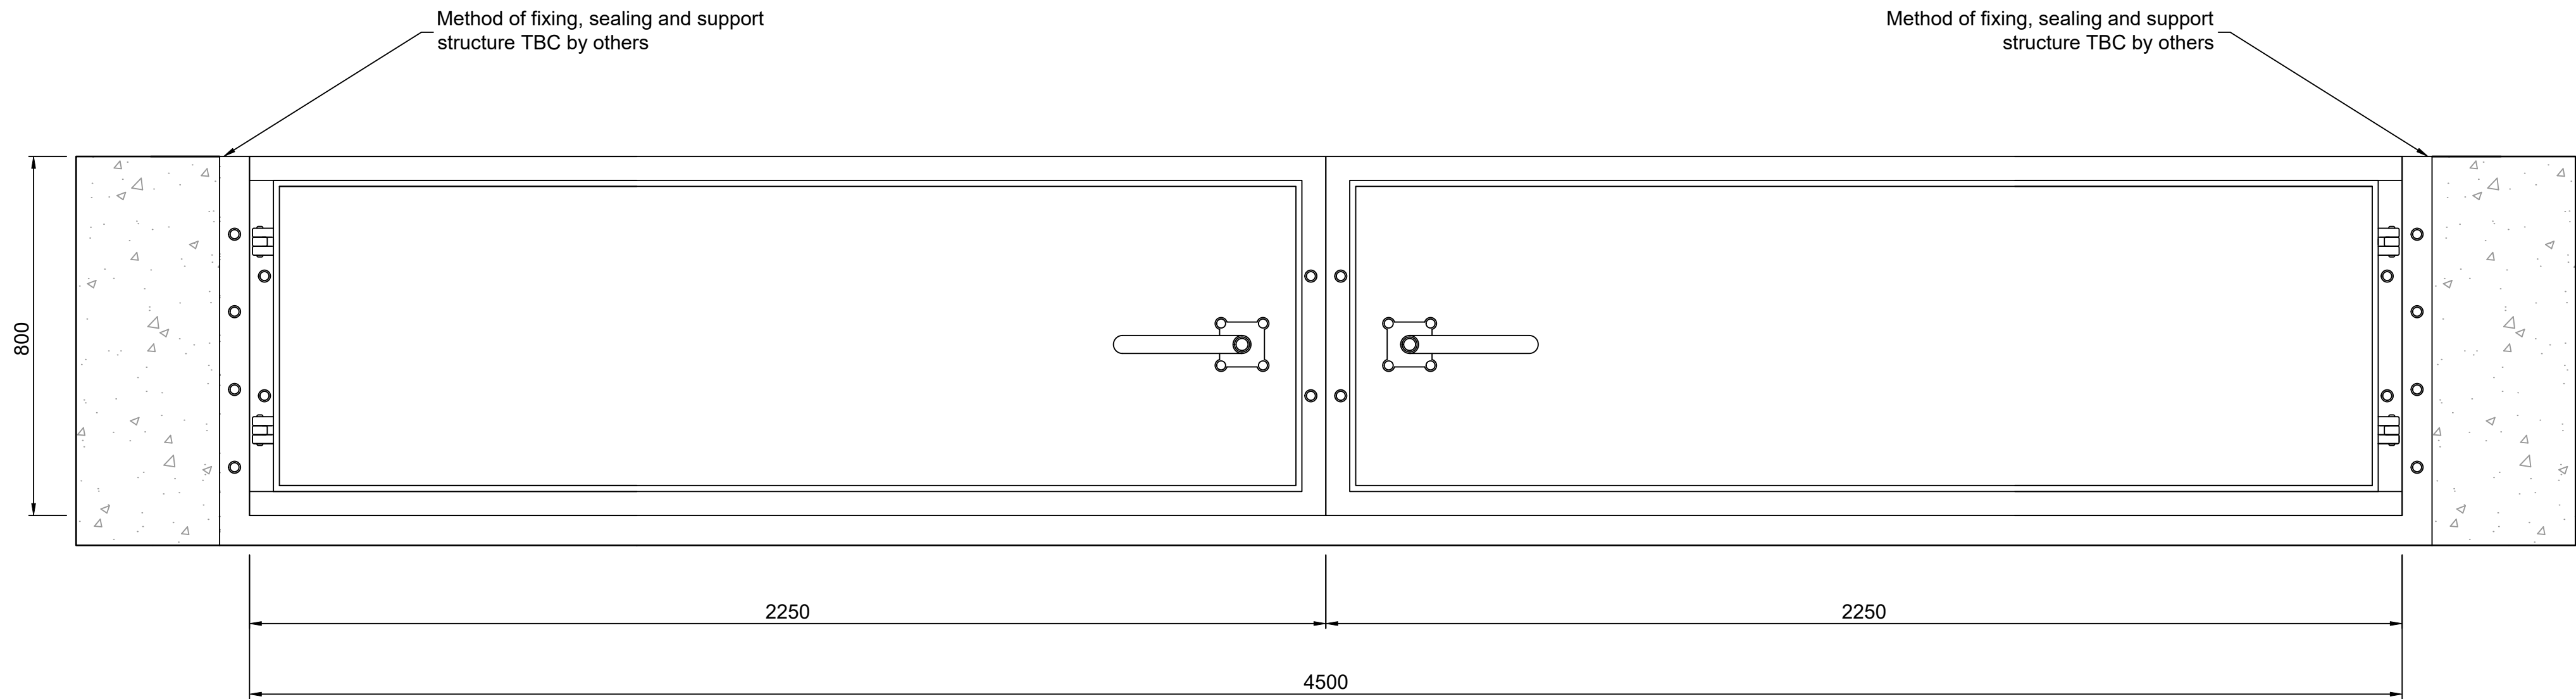

4.5m FLOODGATE TYPICAL ELEVATION DETAIL

Scale 1:10

General notes

1. All dimensions in mm unless otherwise stated
2. All elevations are in metres relative to ordnance datum newlyn unless otherwise stated

CDM RESIDUAL  
DESIGN RISKS

Risks listed here are not exhaustive. Refer to Designer's Risk Assessment and pre-construction phase plan.

CONSTRUCTION

- Excavation**
- Operation of plant and machinery in accordance with method statement
  - Excavations to be shored at all stages

HEALTH & SAFETY AND  
ENVIRONMENTAL  
INFORMATION

The design presented on this drawing has been developed in accordance with the construction management regulations 2015. Any construction limitations arising from the design and significant residual risk not usually associated with the proposed type of work are identified on the drawing or within the notes.

It is assumed the all works will be carried out by a competent contractor working to an approved method statement.

NOT FOR CONSTRUCTION

|    |                      |            |
|----|----------------------|------------|
| P4 | NOT FOR CONSTRUCTION | 24/10/2025 |
| P3 | NOT FOR CONSTRUCTION | 01/10/2025 |
| P2 | NOT FOR CONSTRUCTION | 03/09/2025 |
| P1 | NOT FOR CONSTRUCTION | 11/07/2025 |

|     |      |
|-----|------|
| Rev | Date |
|-----|------|

**EdenvaleYoung**

QC30  
30 Queen Charlotte Street  
Bristol  
BS1 4HJ

0117 2140 530 : t  
edenvaleyoun.com : w  
info@edenvaleyoun.com : e

**Project**  
**Staverton Factory**  
**FLOOD RESILIENCE**

**Drawing Title**  
**Flood Gates**

Drawn  
MJ/SJ

Date  
24/10/2025

Scale  
AS SHOWN

Checked  
CO/DB

Date  
24/10/2025

Plot size  
A1

Project No

Drawing No

Rev

**EVY1164-003**

**P4**

NOT FOR CONSTRUCTION