
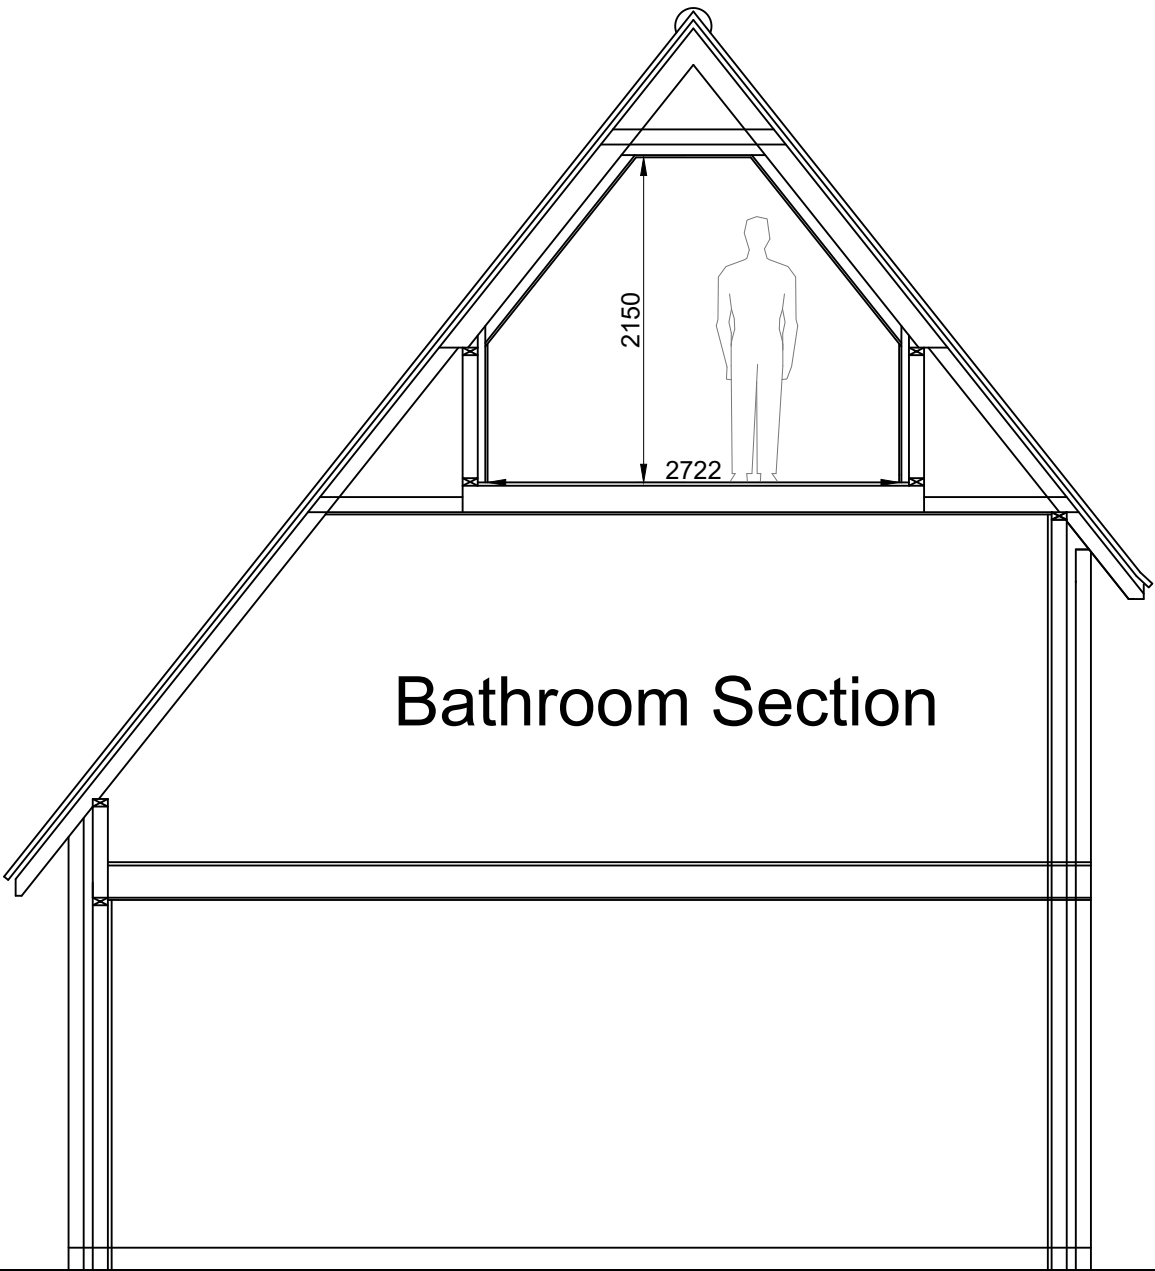
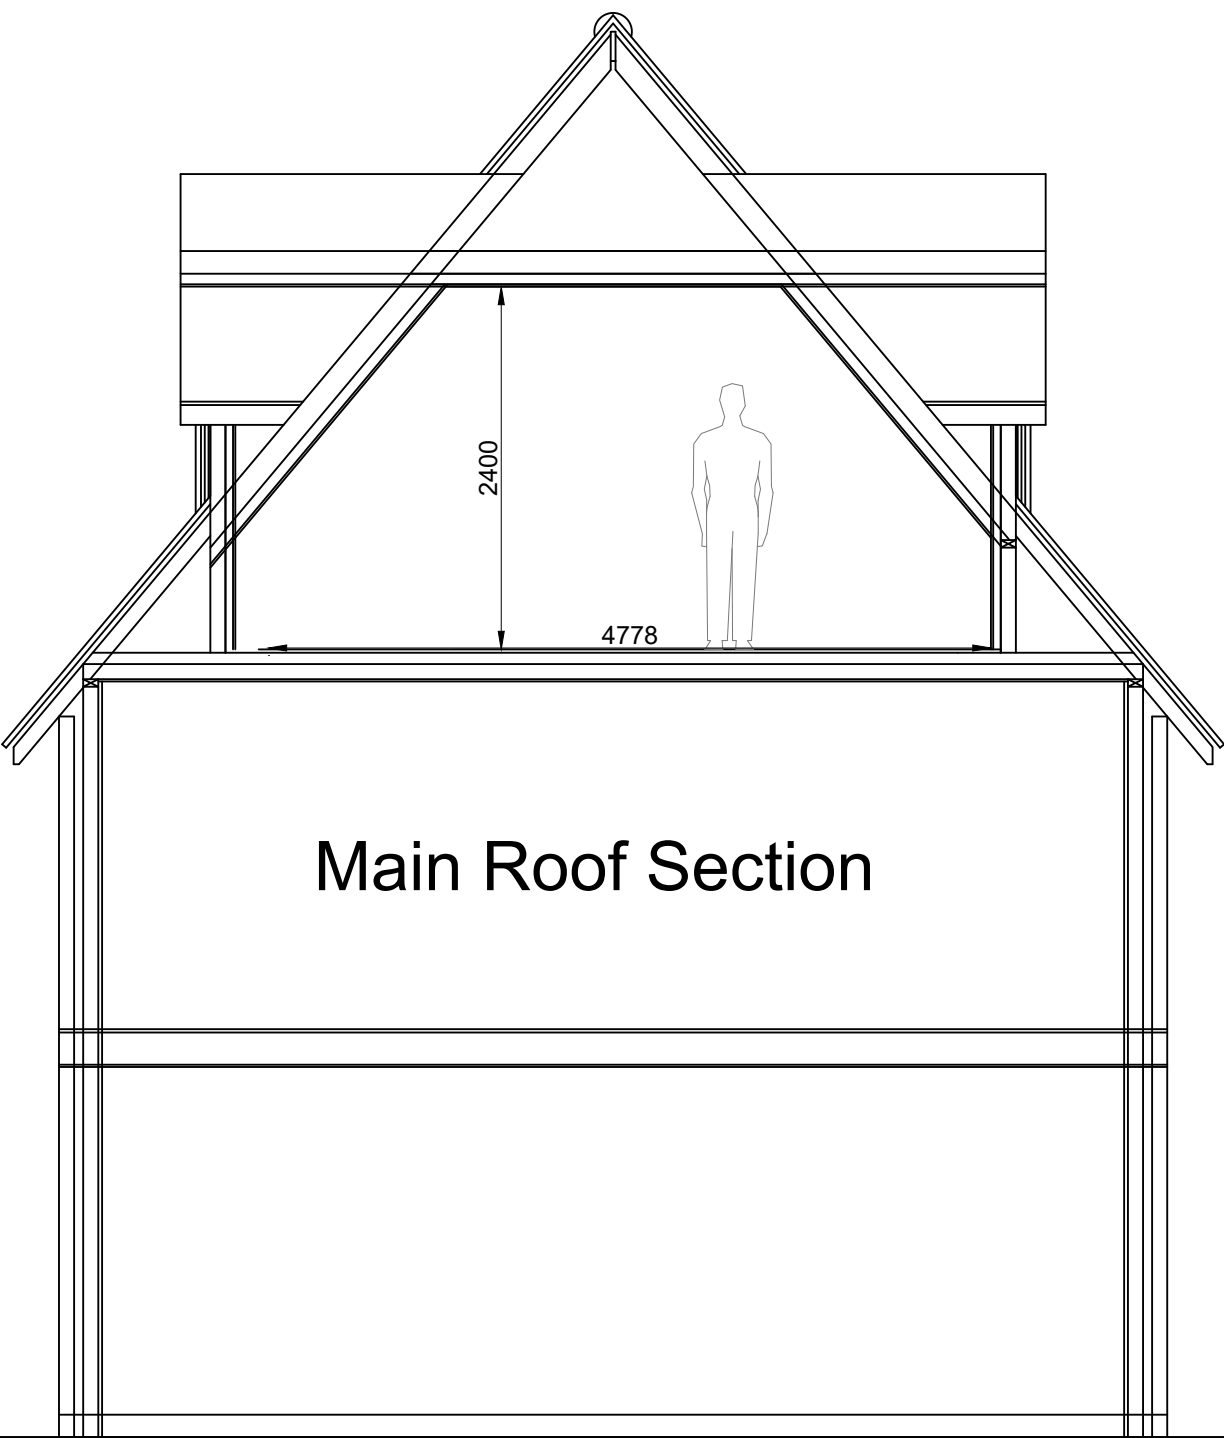


Dormer Section

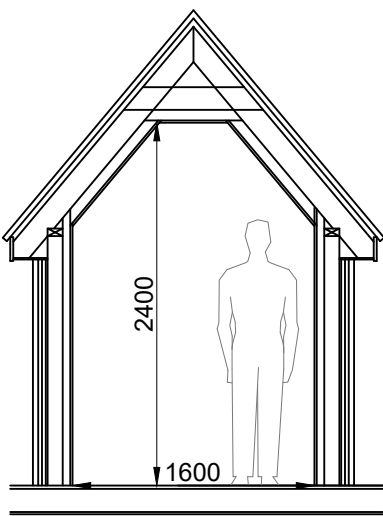

Notes:

All dimensions are to be checked and verified on site and any discrepancies to be identified and reported.

REV:	DESCRIPTION:	BY:	DATE:

Lusted Design

82 Eastbourne Road Mob: 07951279022
Pevensey Bay
BN24 6HS

SITE: Clevancy House
Clevancy
Hilmarton
Calne
SN11 8ST

TITLE:
Proposed Loft Conversion to Create
Additional Bedroom, En-suite and Gym
and Fenestration Alterations

DRAWING:
Proposed Sections

SCALE AT A2: 1:50	DATE: December 2025	DRAWN: SL
PURPOSE: Planning	DRAWING NO: 2564 /05	REVISION: