


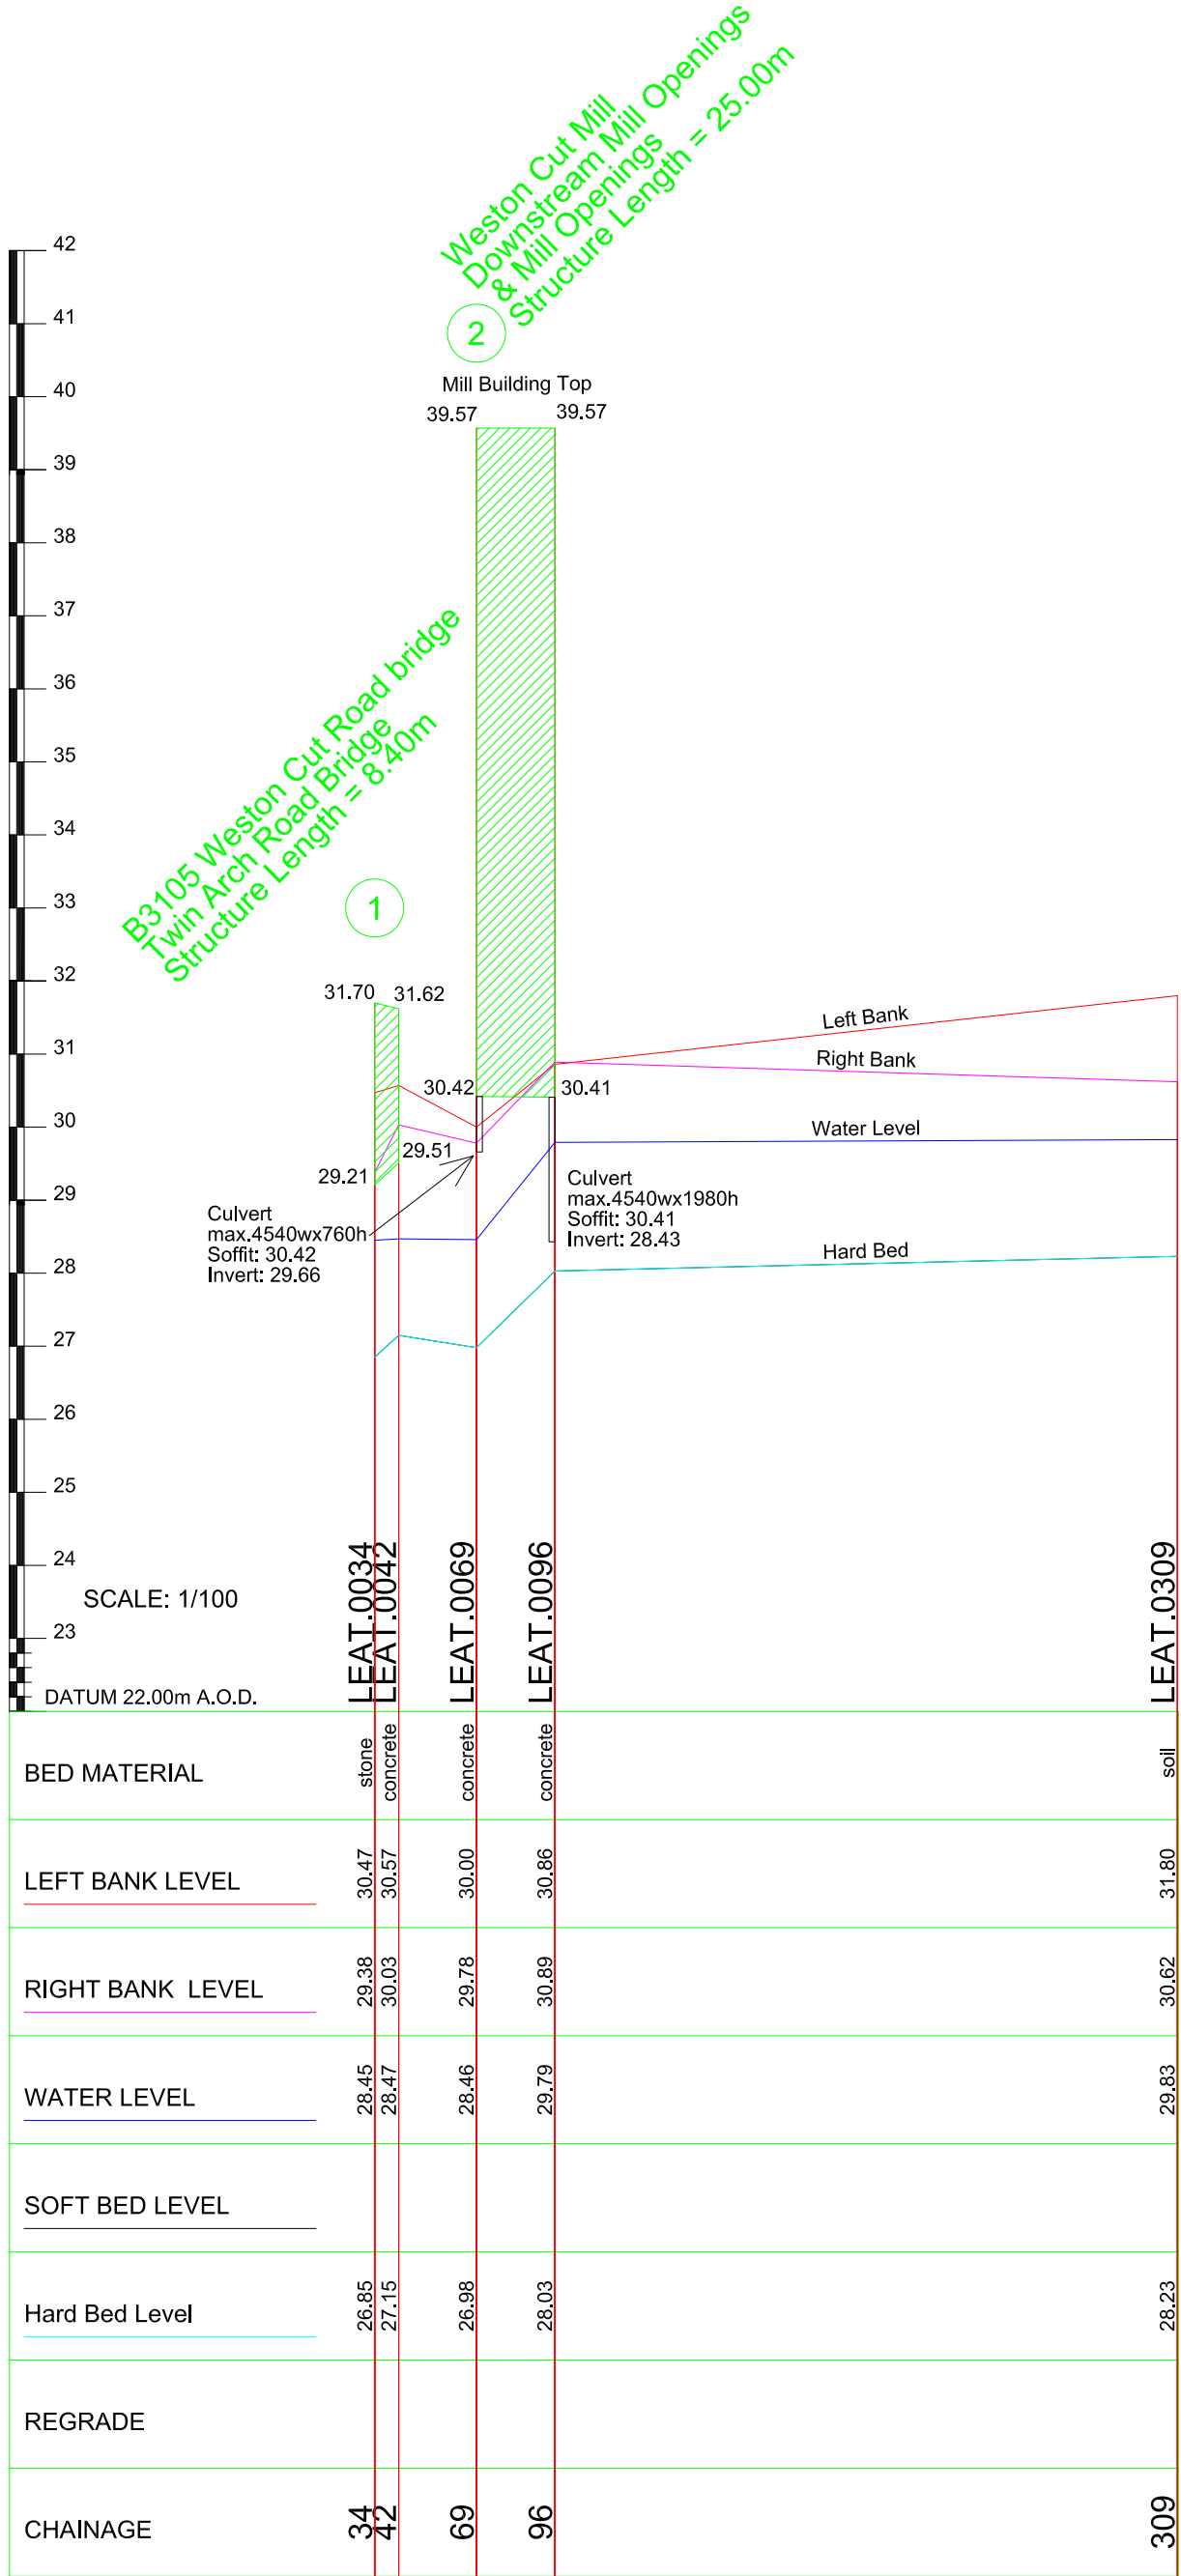

WATER COURSE Weston Cut Leat (LEAT) LONG SECTION Ch. 0034 TO 0309

Water Levels taken 03.02.25 to 07.02.25

Client	Project	 SURVEYS AND MAPPING CHARTERED SURVEYORS Seymours House Sunnyside Road North Weston-super-Mare North Somerset BS23 3PZ Tel: 01934 644060 /fax 01934 644060 E-mail: mail@infomapsurveys.co.uk Website: www.infomapsurveys.co.uk  ISO 9001 REGISTERED FIRM
Edenvale Young Associates 30, Queen Charlotte Street, Bristol, BS1 4HJ for Cereal Partners UK, Staverton, Trowbridge. BA14 6PG.	River Avon and Weston Cut Staverton Flood Risk Analysis	
Surveyed: DJ, WM, MB, SW	Apprtd:	R. Flew
Date: Feb. 2025	File Ref:	
Scale: 1/2500 at A1; 1/5000 at A3	Revision:	FINAL
DRAWING REFERENCE		
ISM/2025s2247-AVON-STAVERTON RIVER AVON CROSS-SECTIONS		
ISM-EYA-2025s2247-EAT-LS-01		