


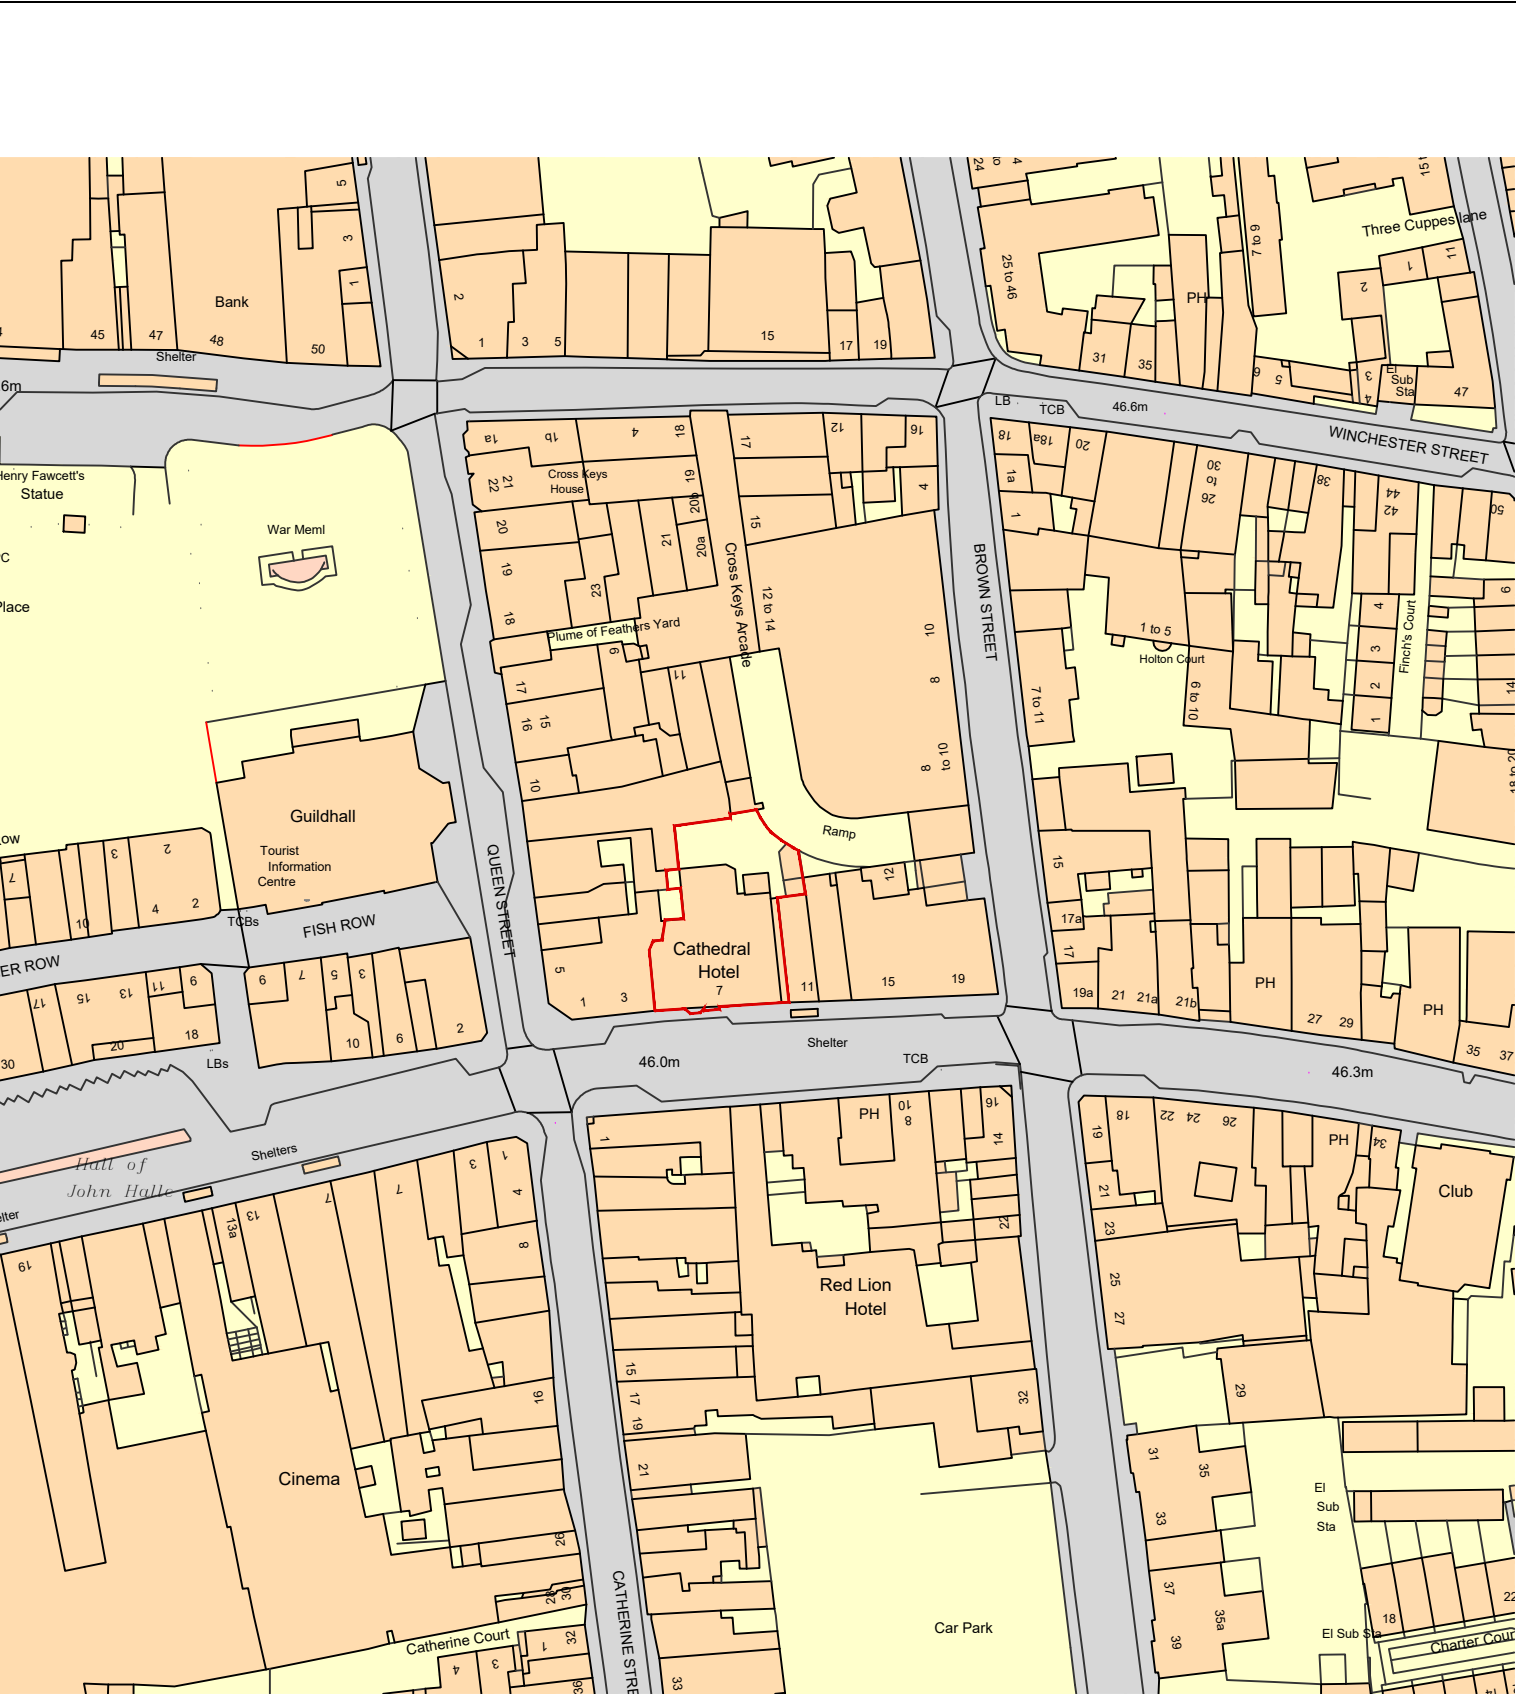

Existing Site Location Plan
1:1250



Existing Site Plan
1:500