


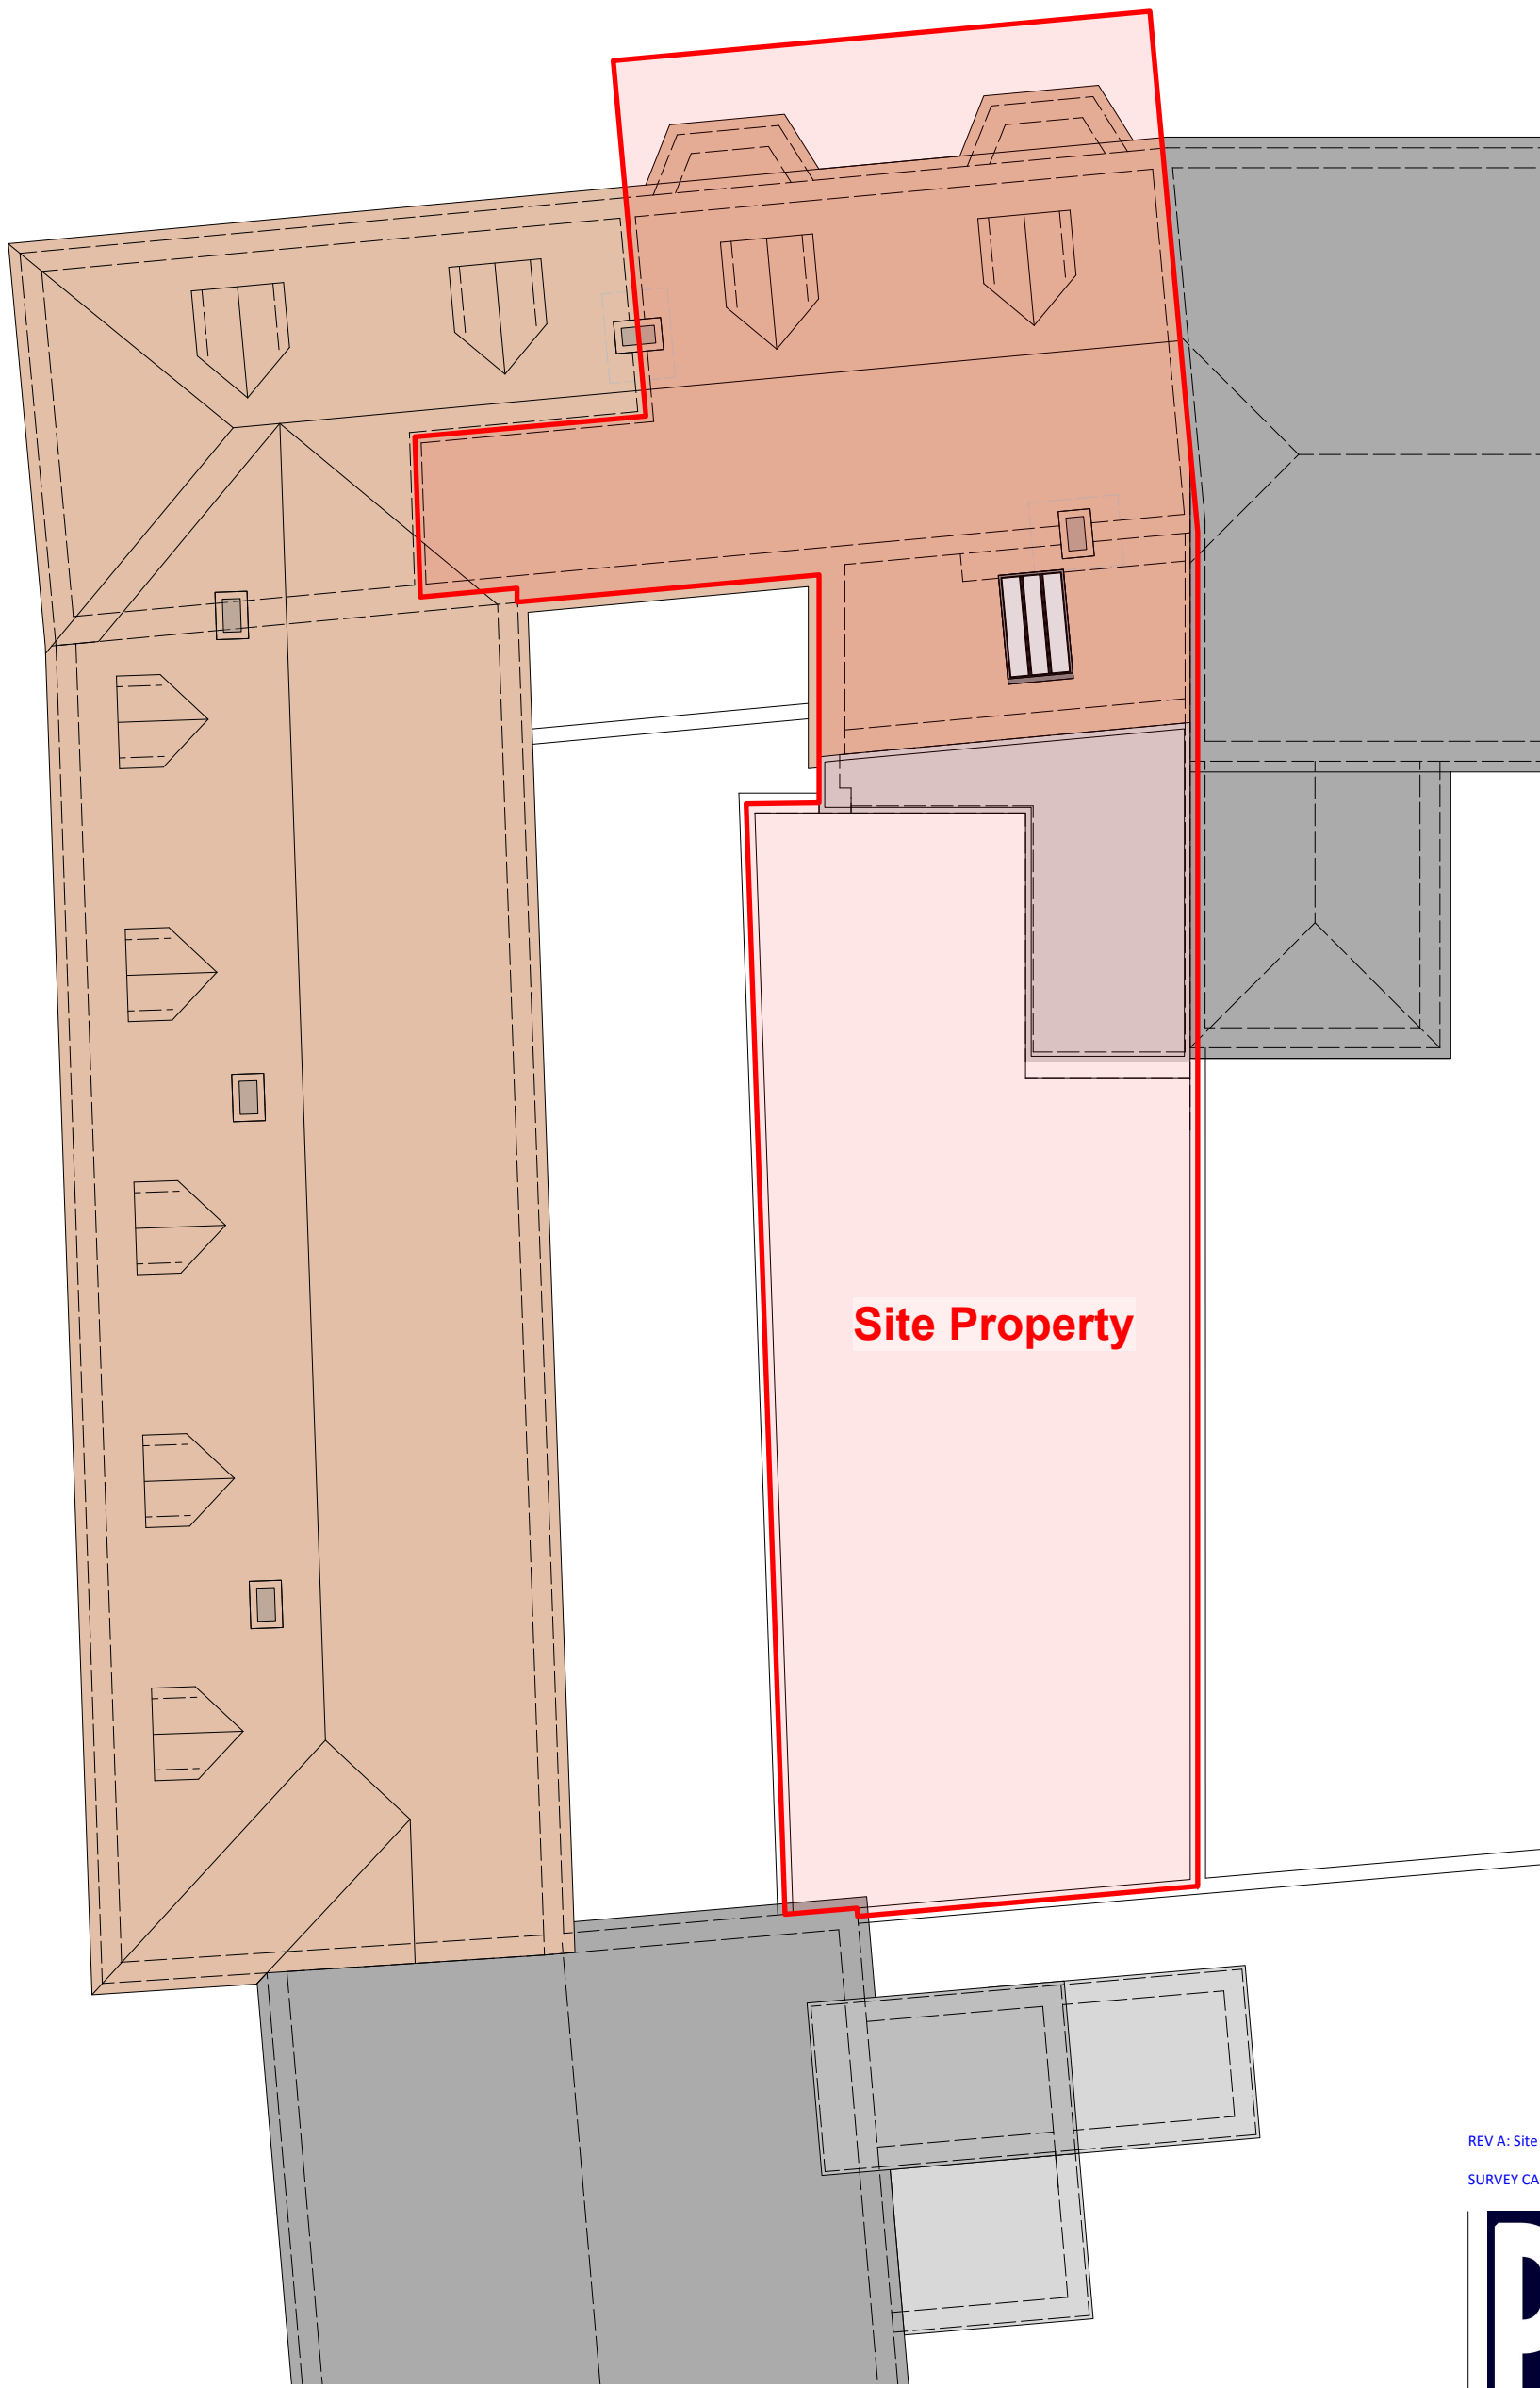
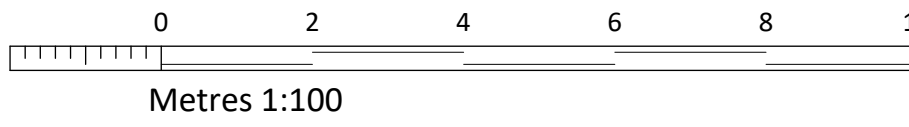
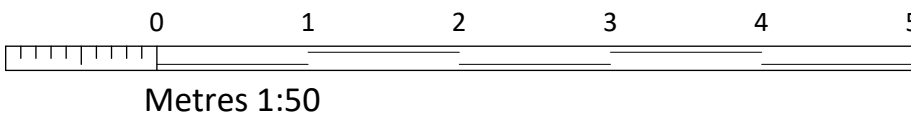
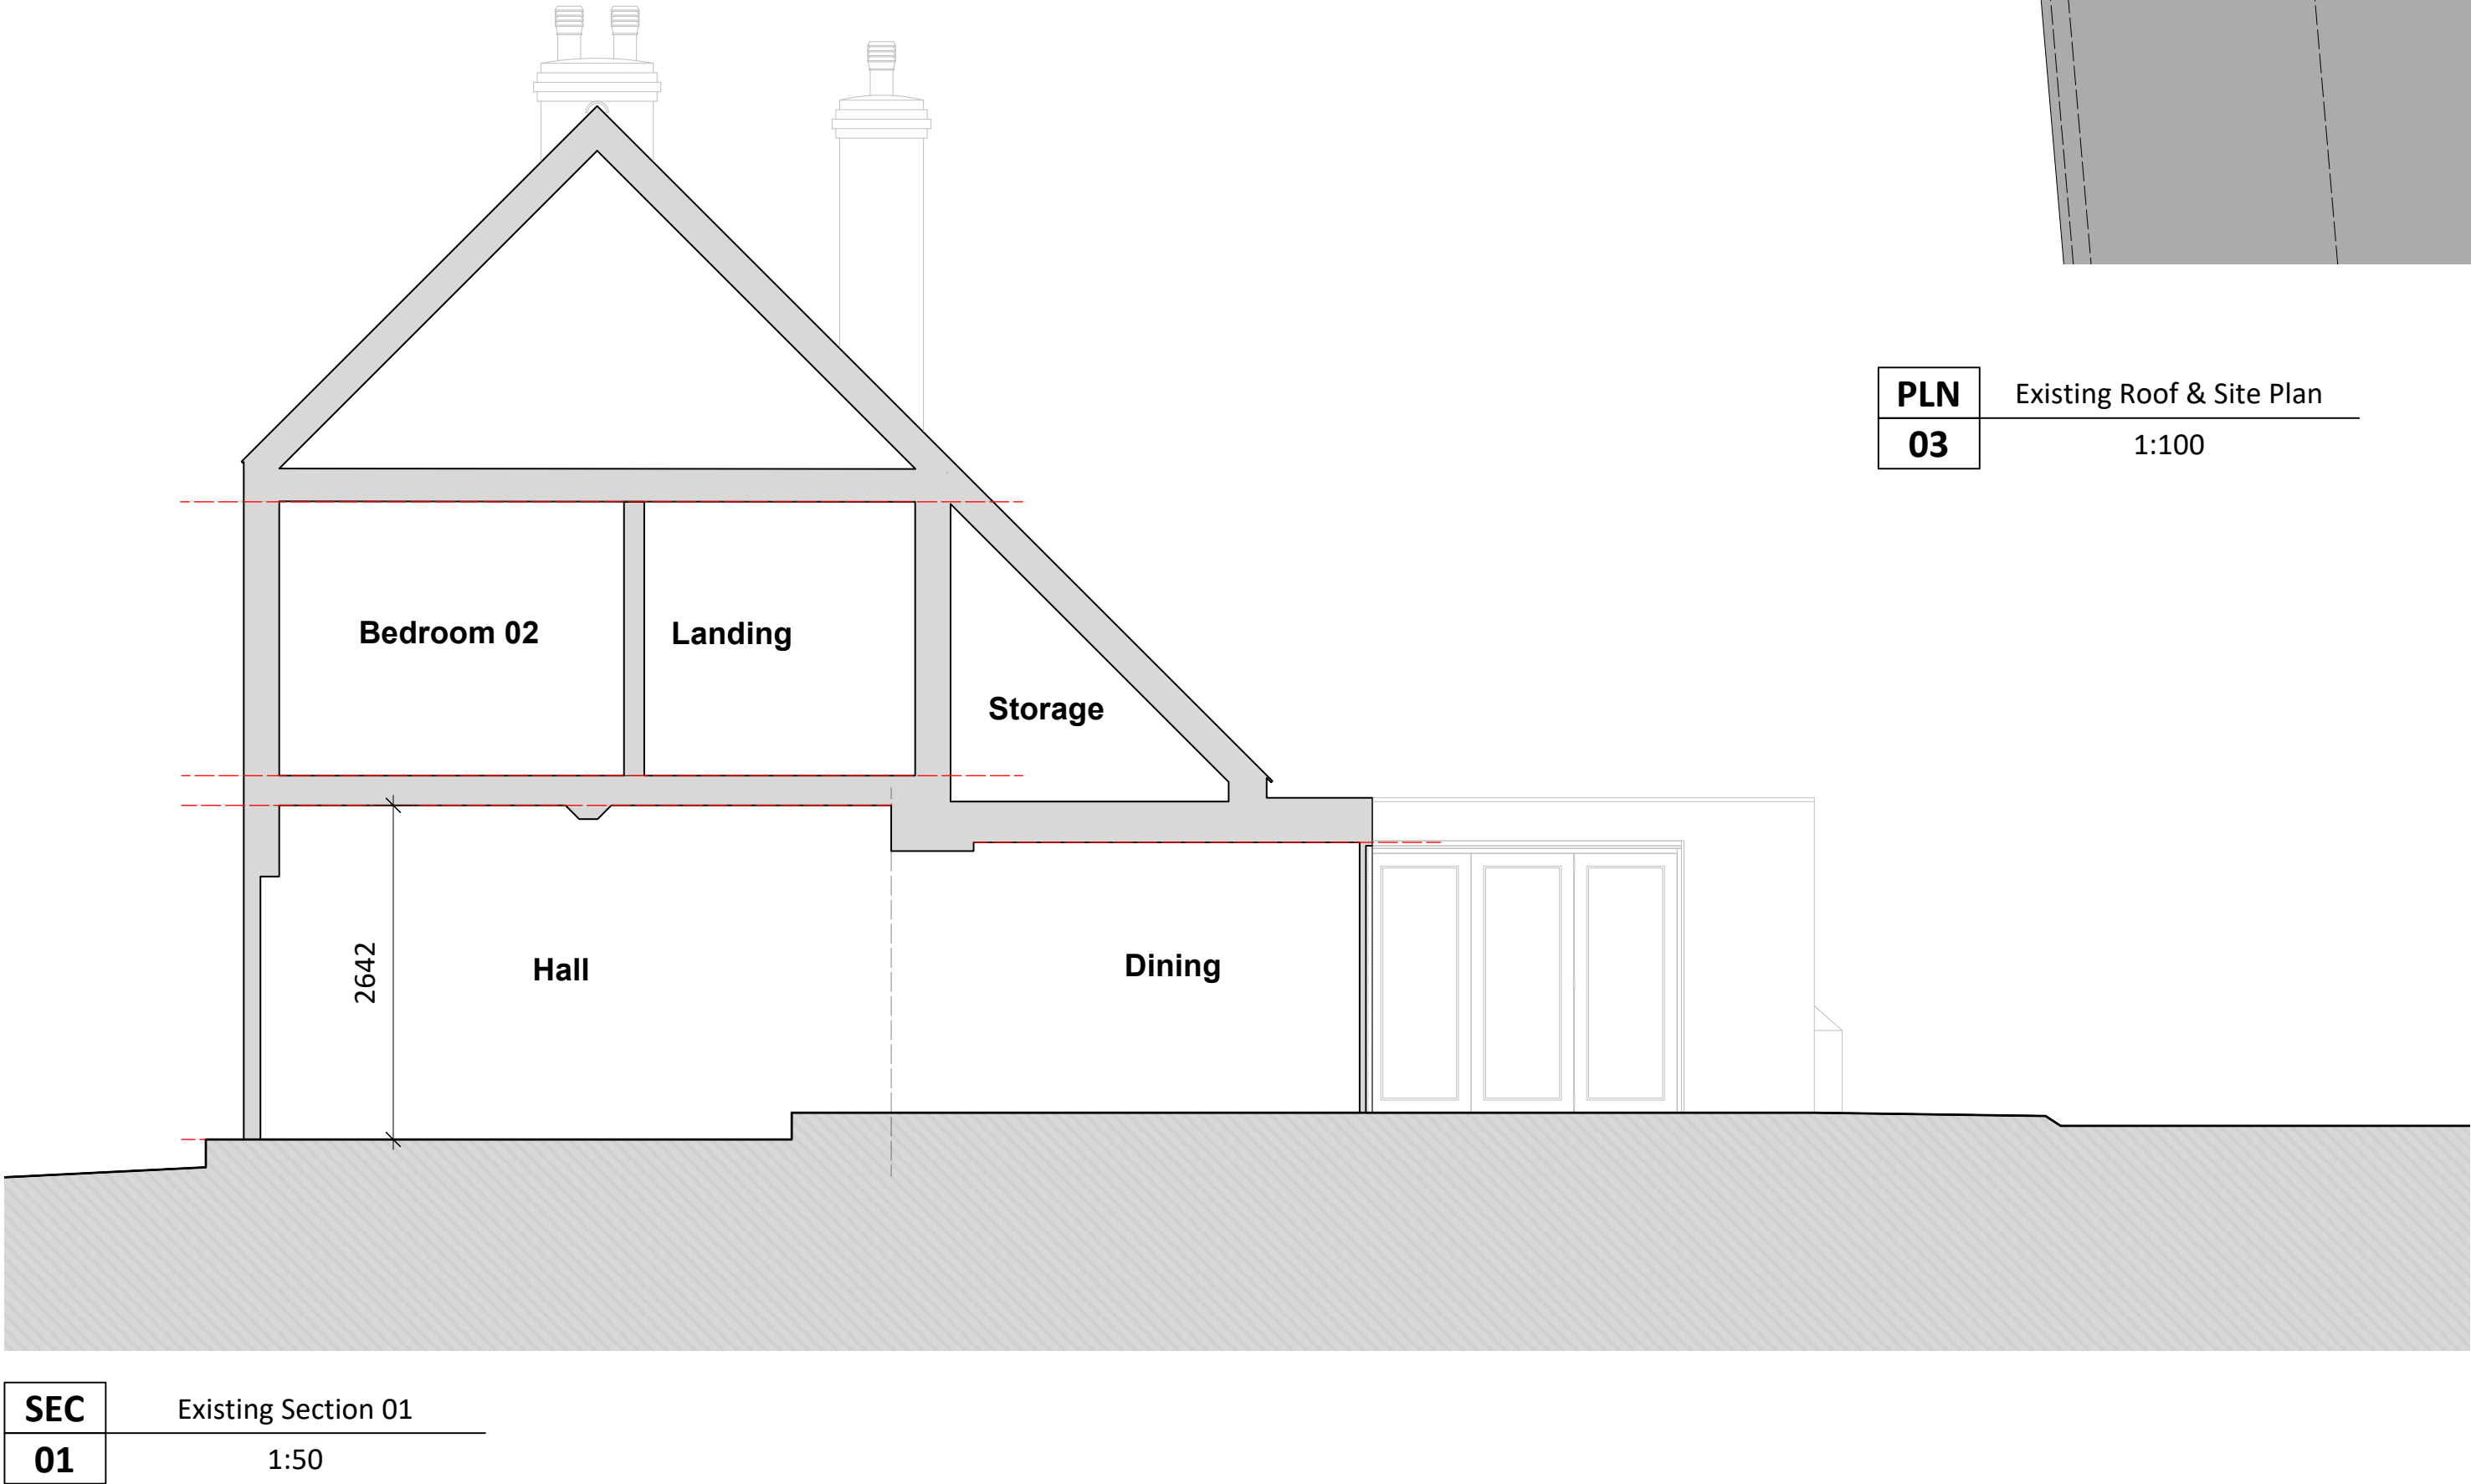


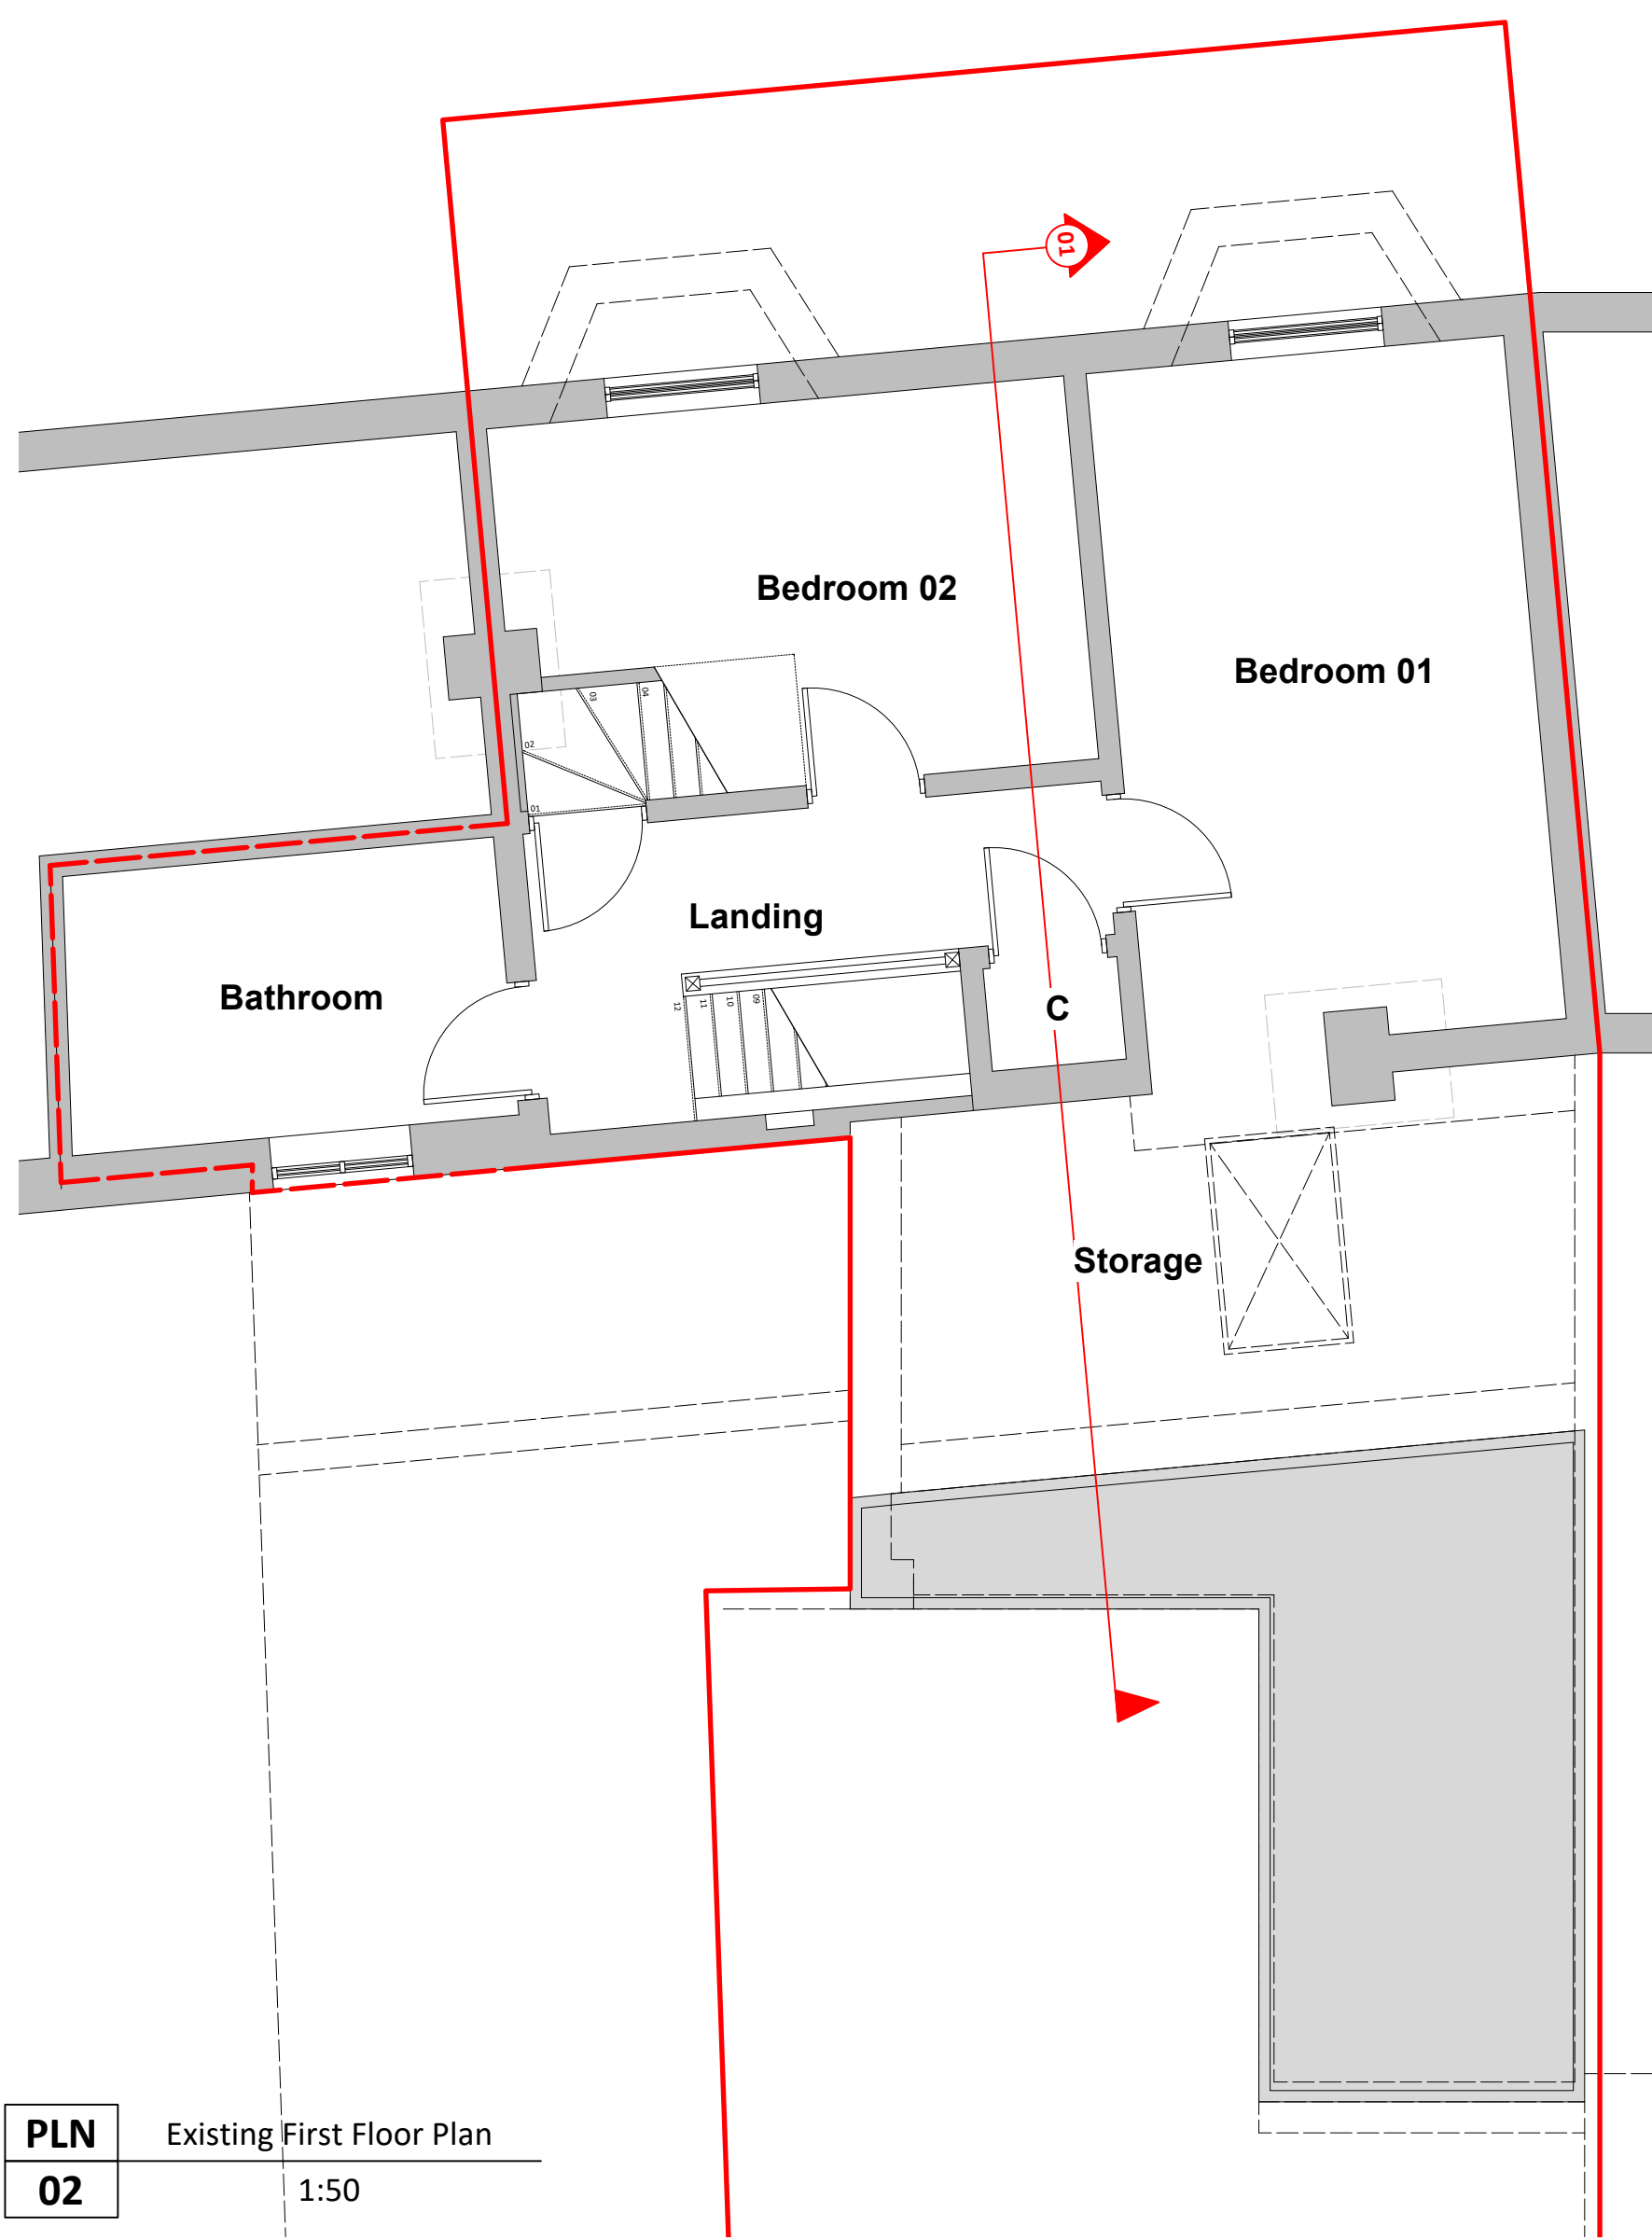

DO NOT SCALE FROM THIS DRAWING ALL DIMENSIONS TO BE CHECKED ON SITE PRIOR TO COMMENCEMENT. ANY DISCREPANCIES TO BE REPORTED IMMEDIATELY TO THE ARCHITECT.

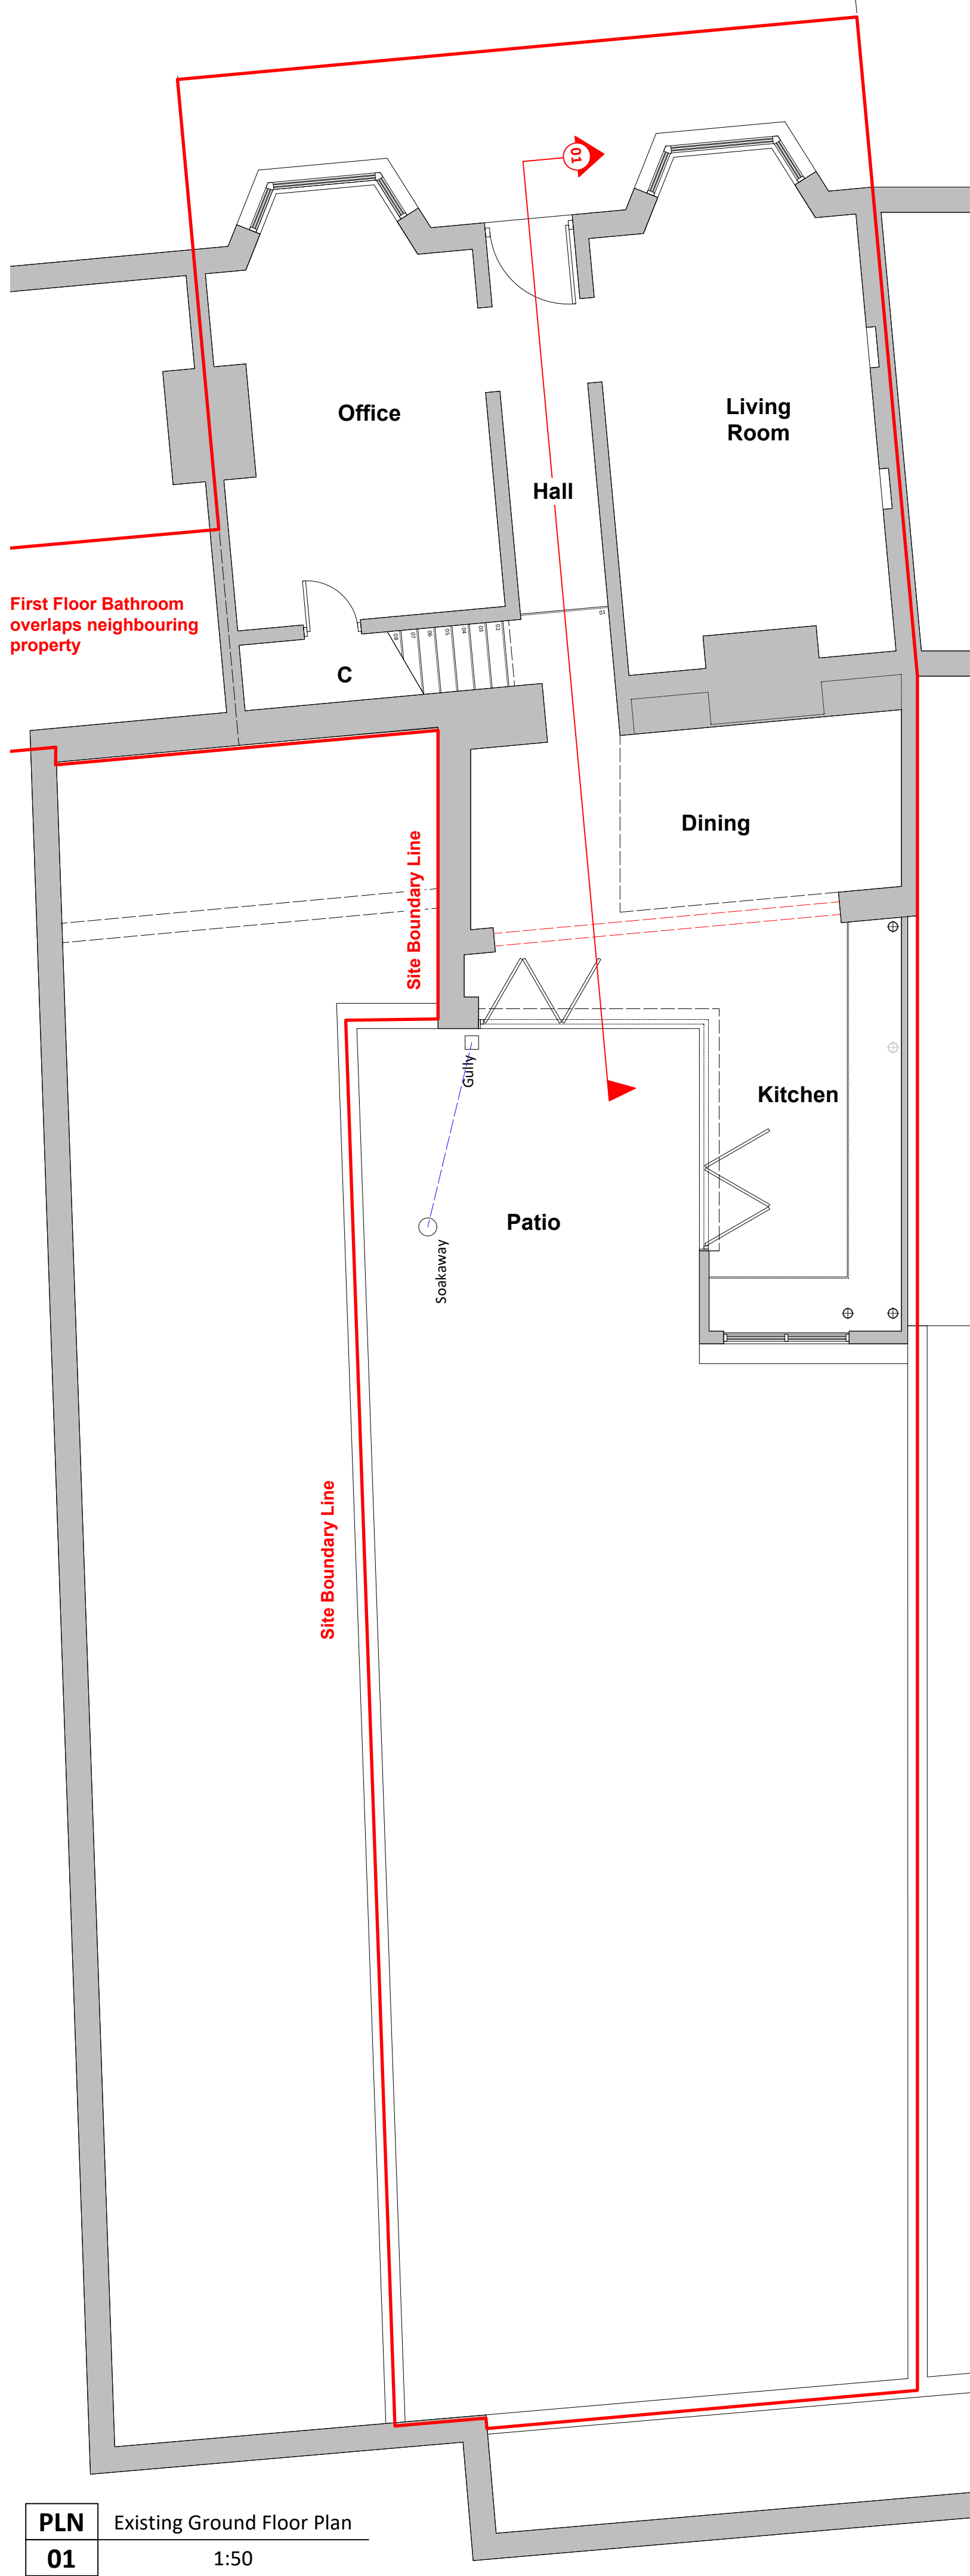

REV A: Site Boundary Annotations (09.01.2026)
SURVEY CARRIED OUT: 22/09/2025

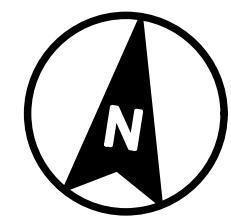

PAUL STEVENS ARCHITECTURE LTD
Unit 3 Boathouse Meadow Business Park
Cherry Orchard Lane
Salisbury
Wiltshire
SP2 7LD

Tel No: 01722 349384
THIS DRAWING IS COPYRIGHT. IT MUST NOT BE COPIED, USED OR DISCLOSED TO THIRD PARTIES WITHOUT PRIOR PERMISSION.

PROJECT:
96 Milford Hill
Salisbury
Wiltshire
SP1 2QL

DRAWING:
Existing
Plans & Section

SCALE: 1:50, 100 @ A1
DATE: 10 2025
DESIGN: ☒ PLANNING: ☐ BLDG REGS: ☐
TENDER: ☐ CONSTRUCTION: ☐
DRAWN: CEB DATE: 16/10/2025

JOB No:
1164

DWG No: 01 REV: A