



River Avon CS AVON.1714
Centre OSNG Coordinates E.385566.11 N.160975.19

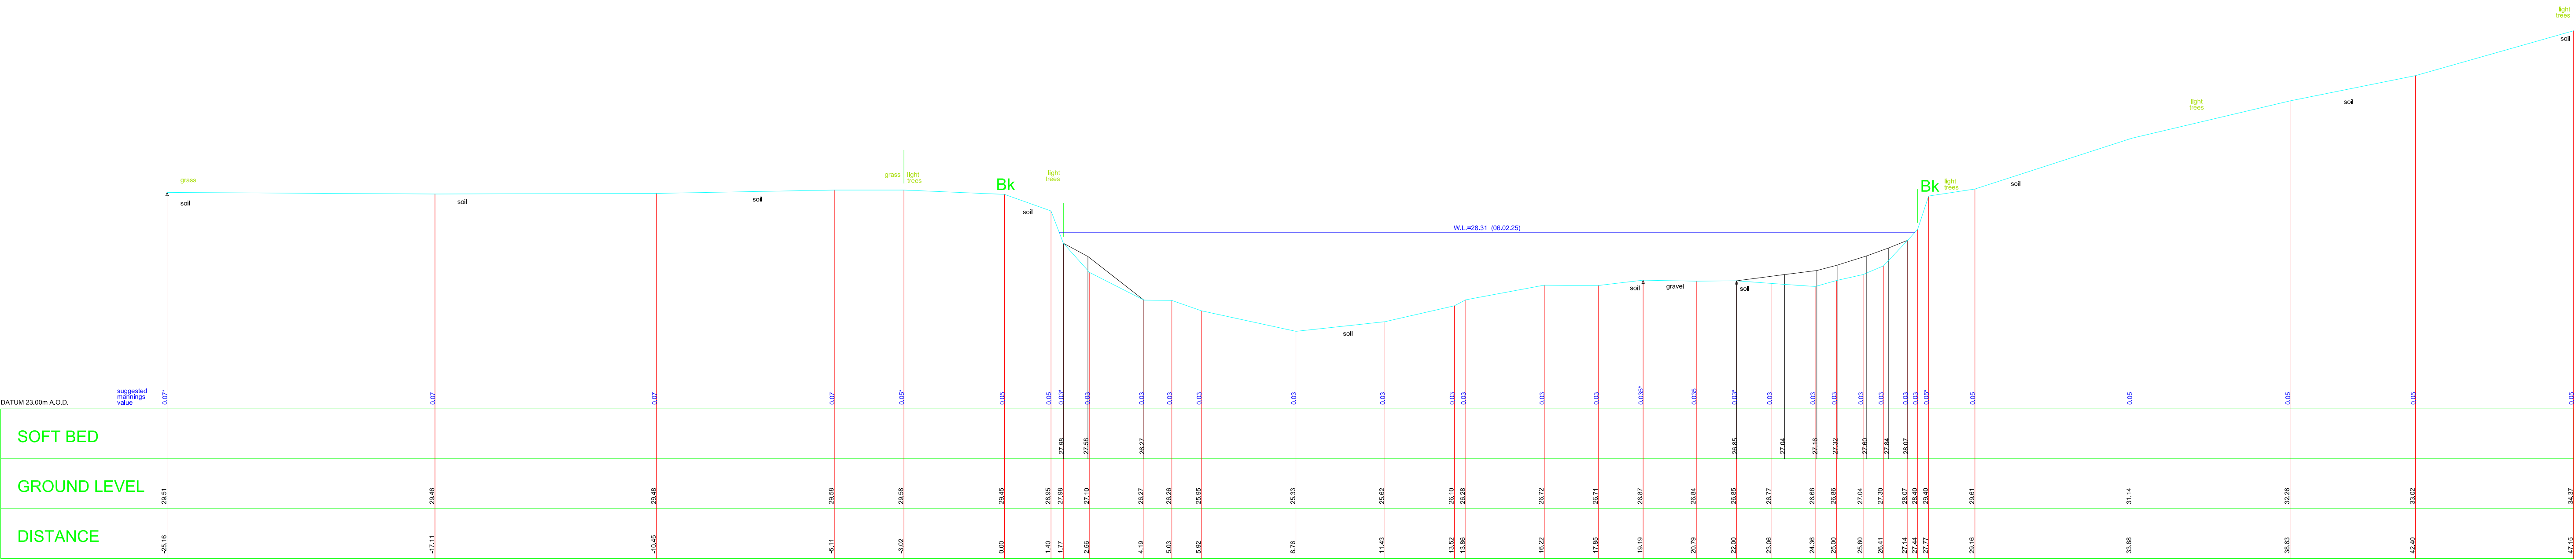


River Avon CS AVON.1030
Centre OSNG Coordinates E.384971.86 N.160950.27

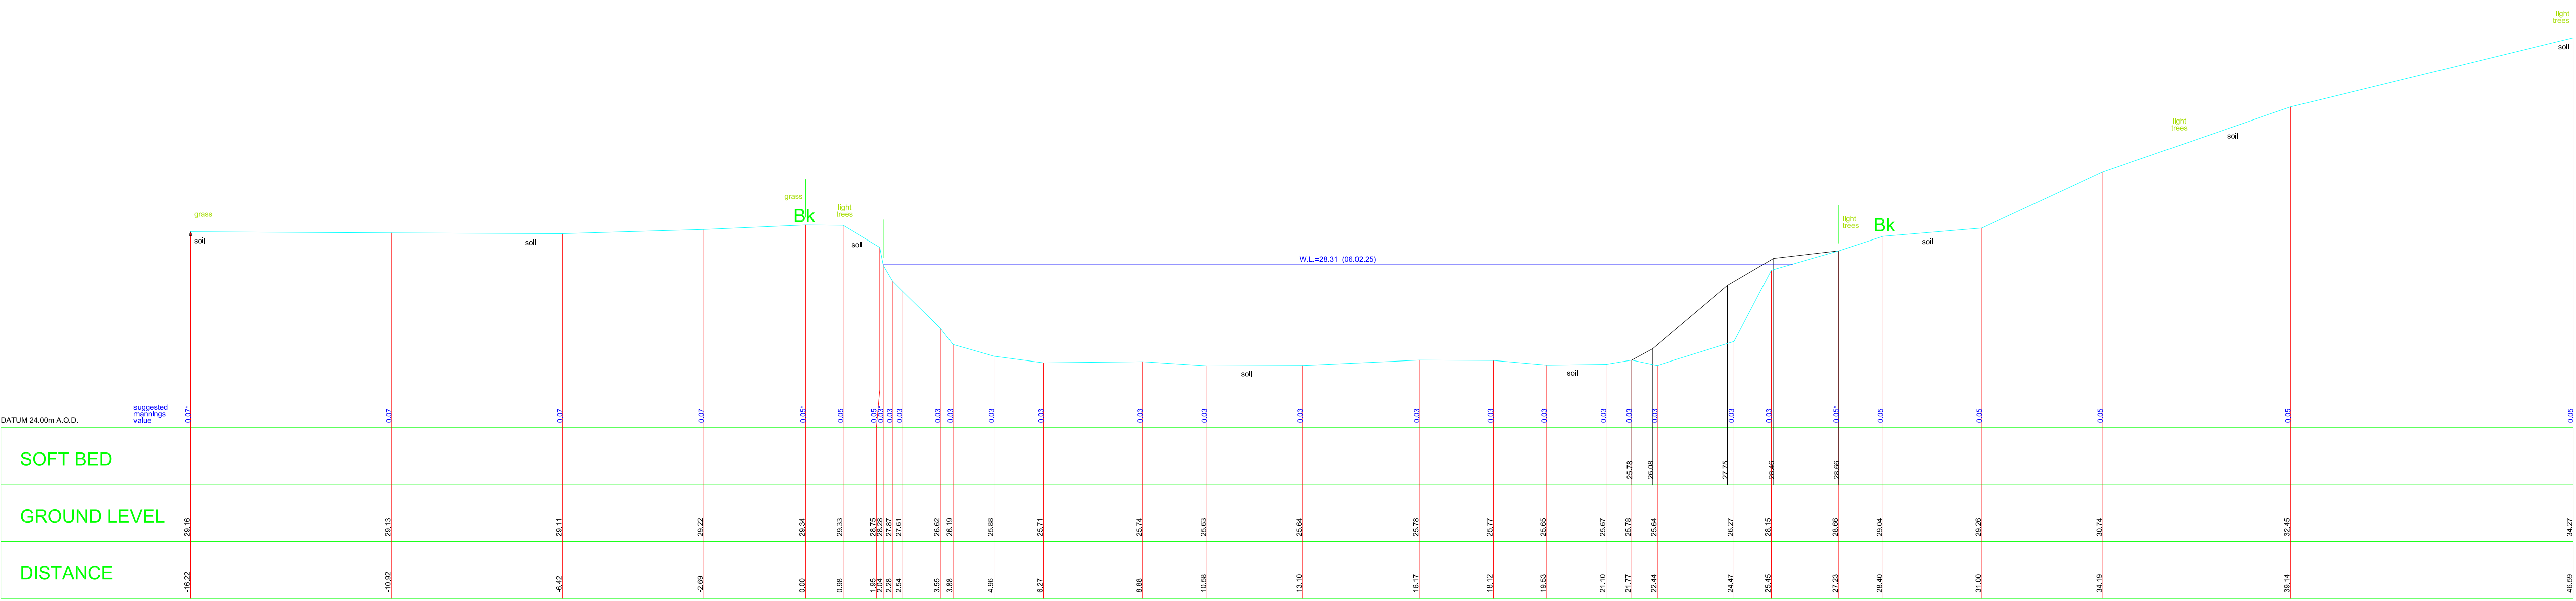


River Avon CS AVON.0474
Centre OSNG Coordinates E.384887.36 N.160463.18

Structure no. 1, Lower Avon Rail Bridge
(upstream face of structure)
Description: Multi-Span Plate Girder Railway Bridge
Structure Length = 8.80m

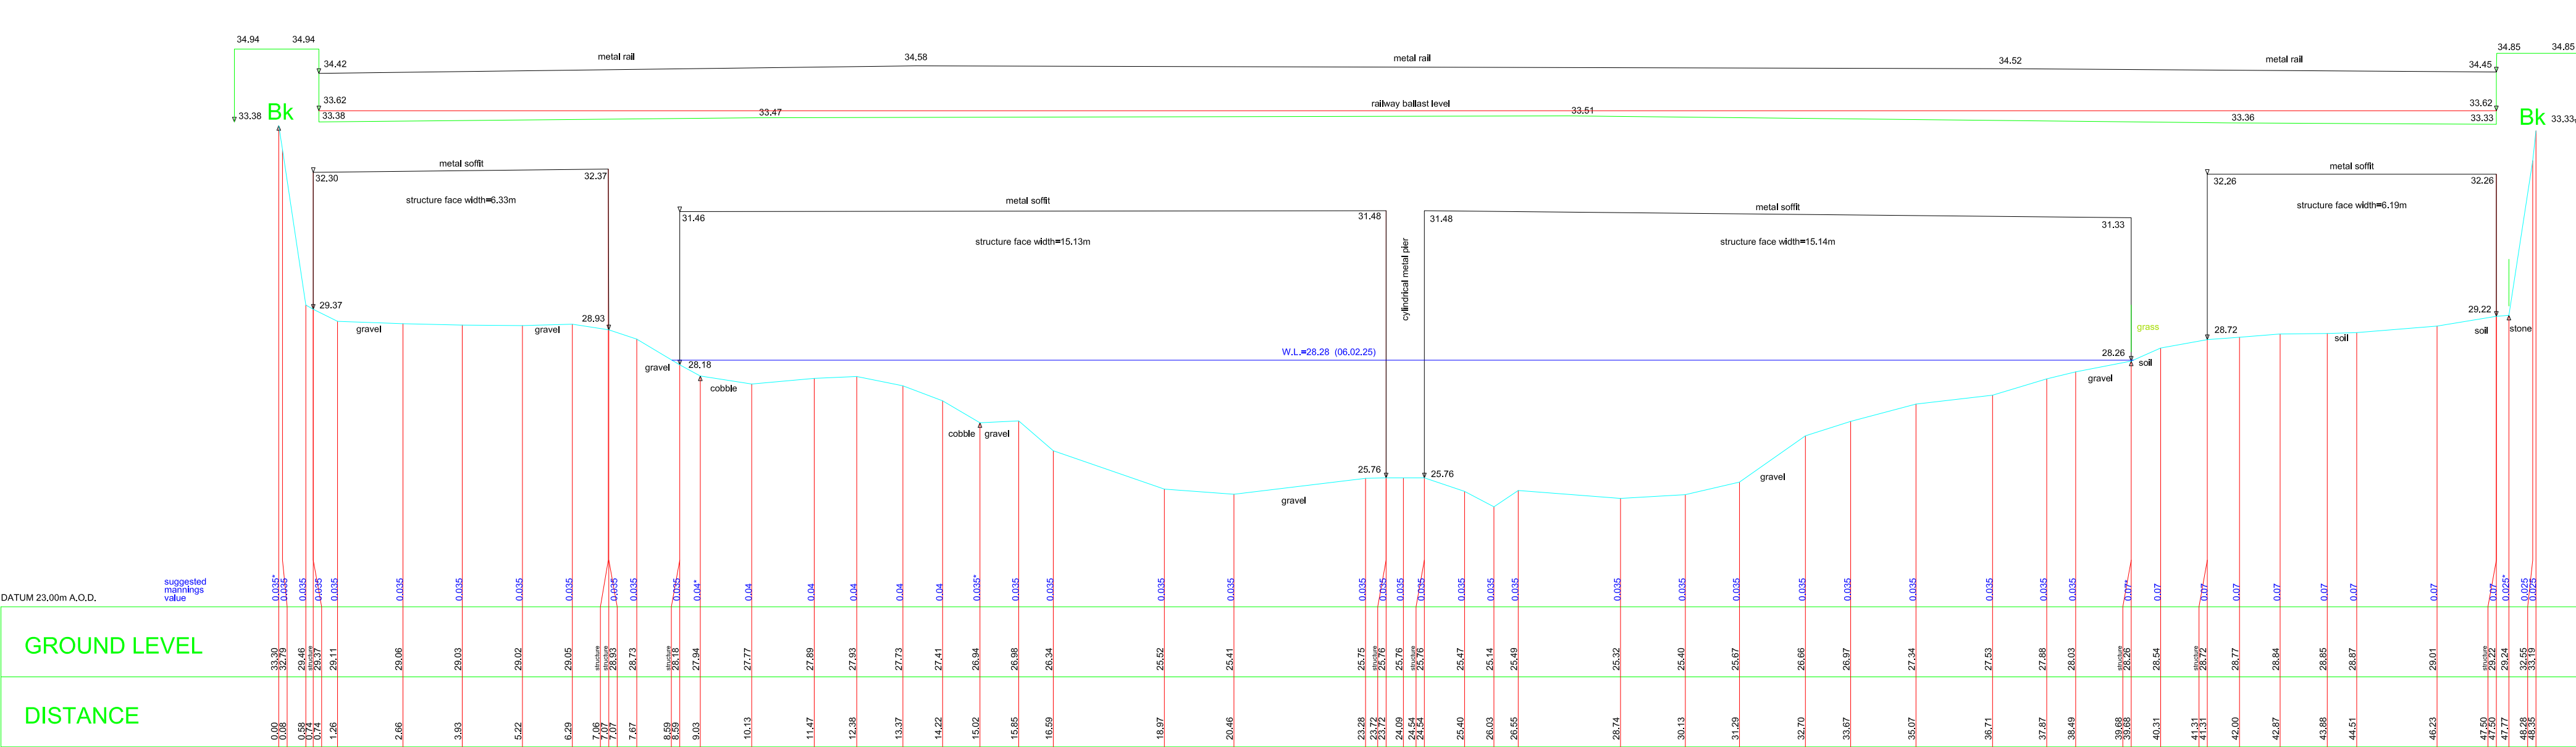

River Avon CS AVON.0014
Centre OSNG Coordinates E.385016.36 N.160042.61

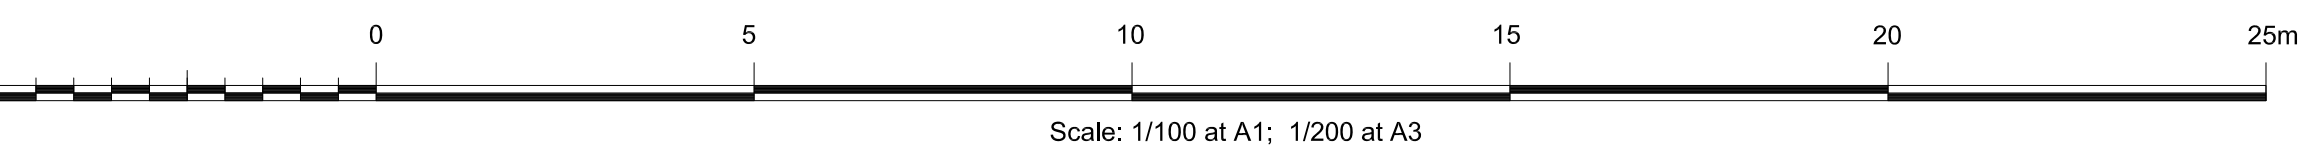

LEGEND
ABOVE GROUND VEGETATION & SEPARATOR
GROUND SURFACE & SEPARATOR
SUGGESTED MANNINGS VALUES IN BLUE TEXT

Client	Project	
Edenvale Young Associates 30, Queen Charlotte Street, Bristol, BS1 4HJ for Cereal Partners UK, Staverton, Trowbridge, BA14 6PG.	River Avon and Weston Cut Flood Risk Analysis	 SURVEYS AND MAPPING CHARTERED SURVEYORS RICS Seymour House Summers Road North Weston-super-Mare North Somerset BS23 3PZ Tel: 01284 644000 Fax: 01284 644000 E-mail: mail@infomapsurvey.co.uk Website: www.infomapsurvey.co.uk
Surveyed: DJ VM MB SW Date: Feb. 2025 Scale: 1/100 at A0	Appointed: R. Flew File Ref: Revision: FINAL	DRAWING REFERENCE ISM/2025a/2247-AVON-STAVERTON RIVER AVON CROSS-SECTIONS ISM/EYA-2025a/2247-AVON-X/01