



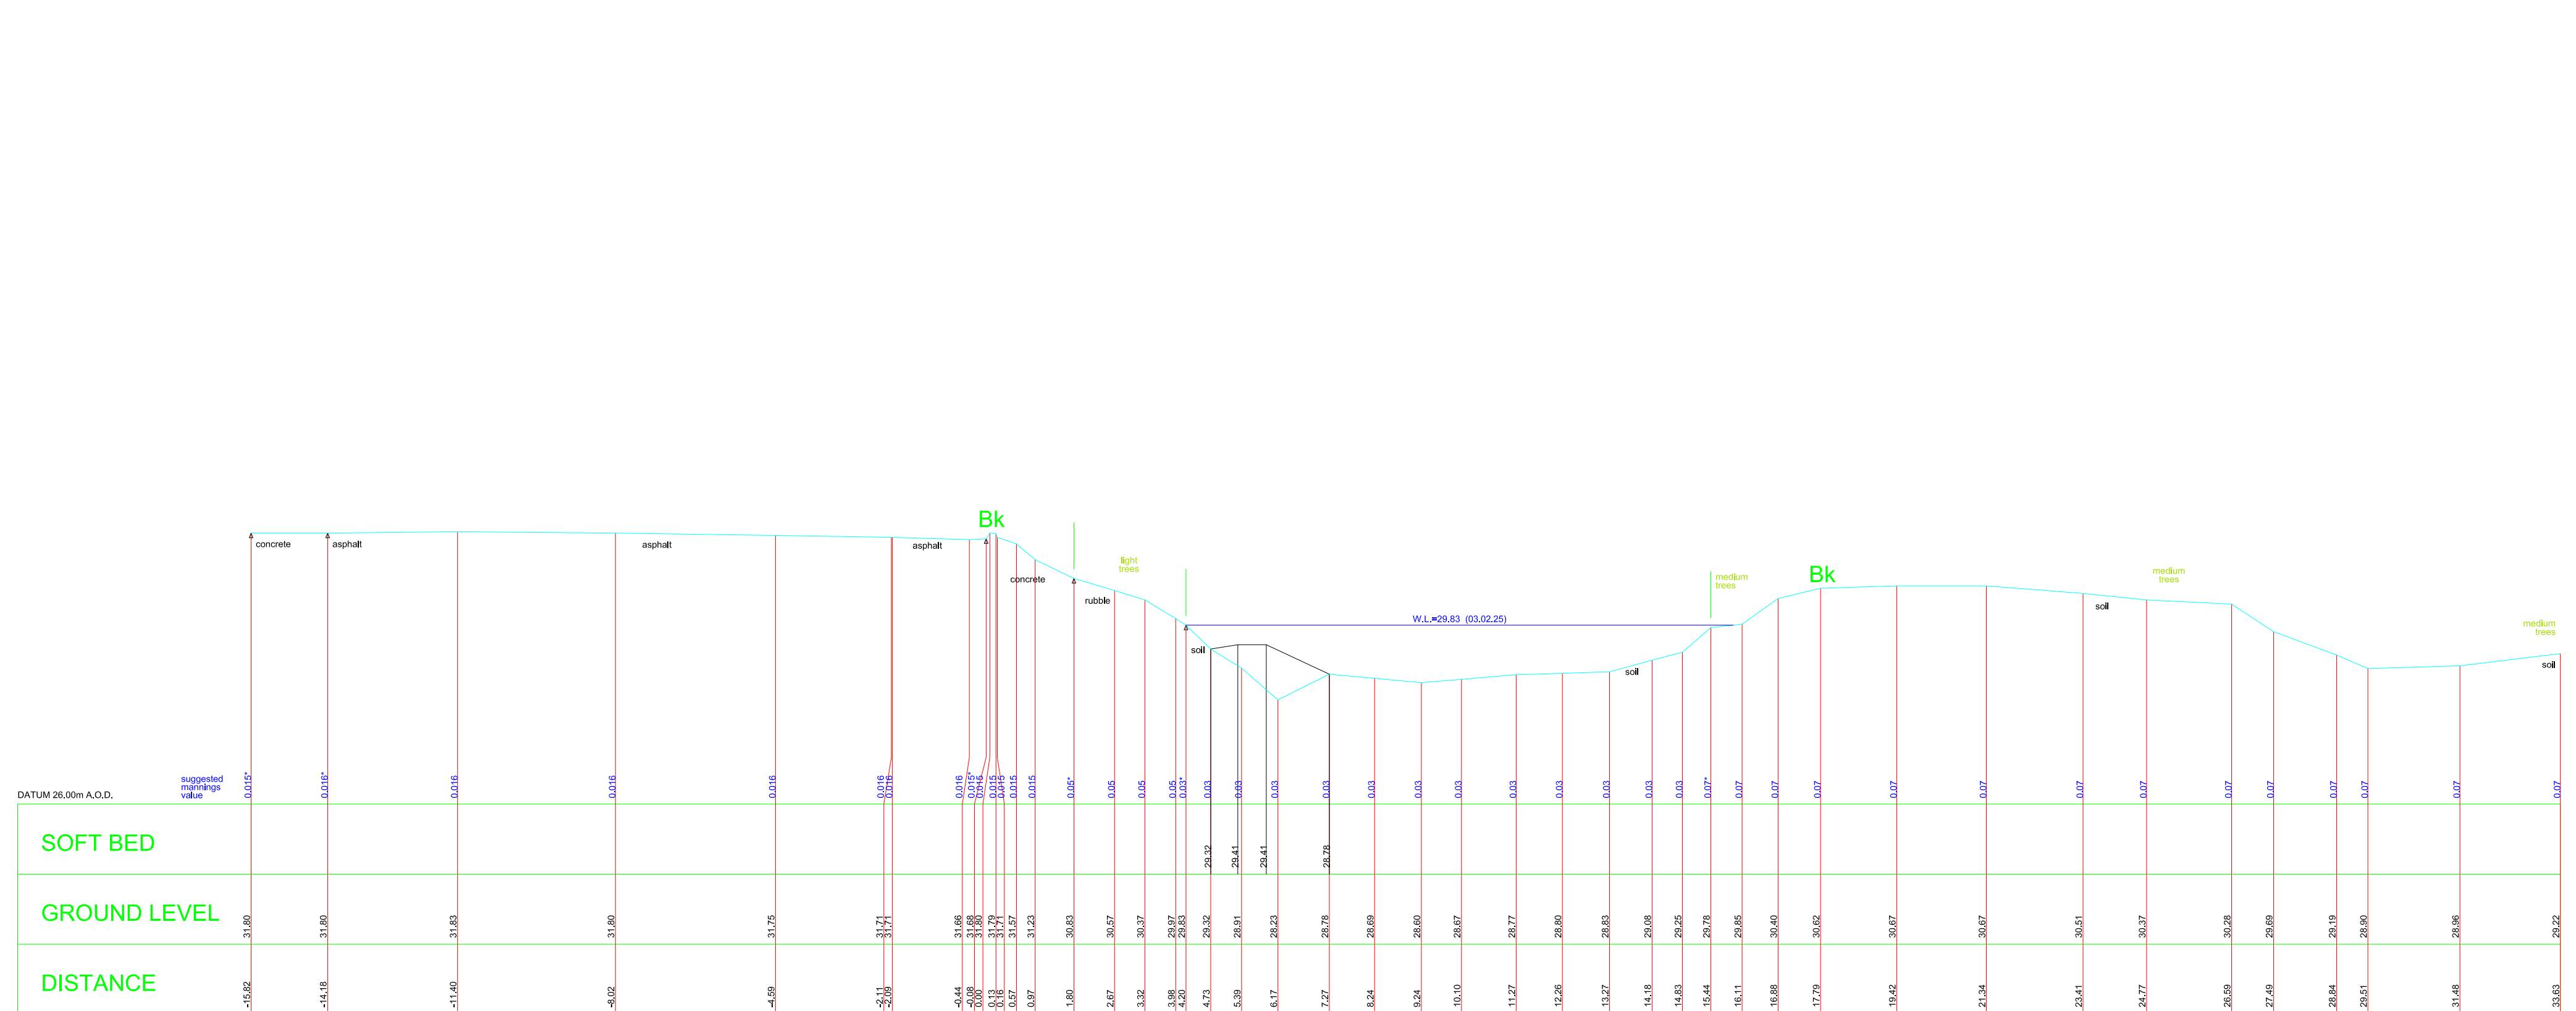

Weston Cut Leat CS LEAT.0309
Centre OSNG Coordinates E.385857.88 N.161040.71

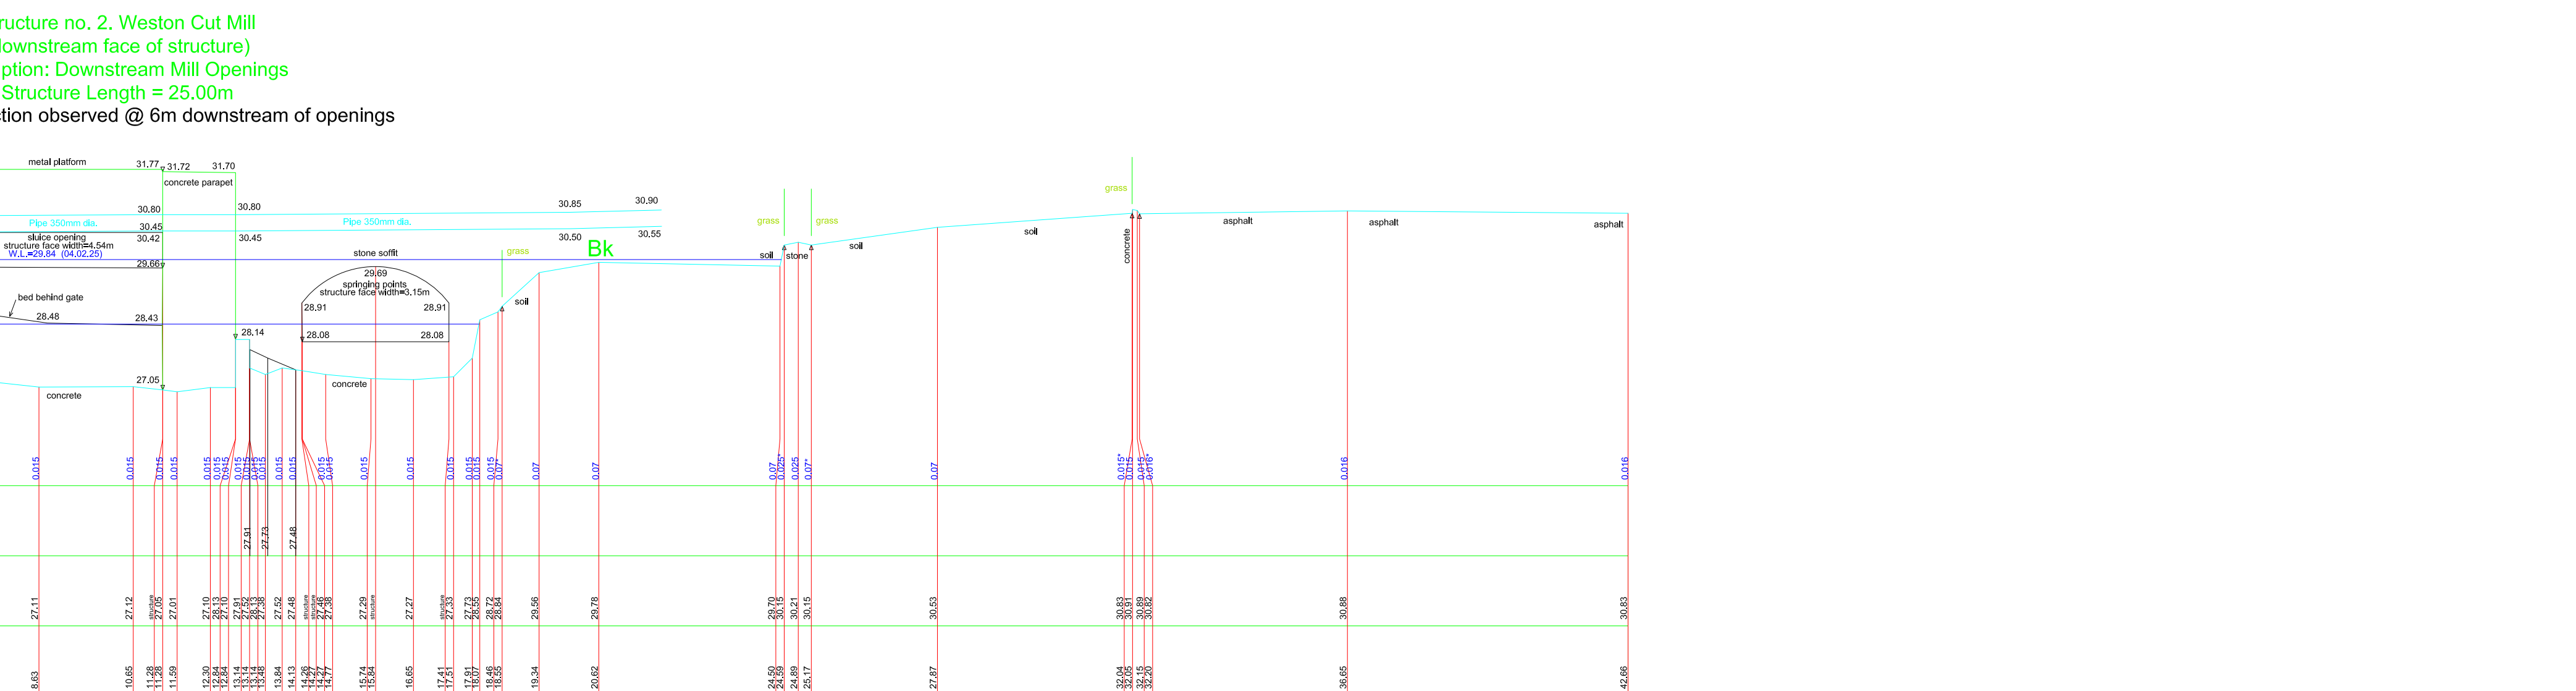

Structure no. 1. B3105 Weston Cut Road bridge
(upstream face of structure)
Description: Twin Arch Road Bridge
Structure Length = 8.40m

Structure no. 1. B3105 Weston Cut Road bridge
(downstream face of structure)
Description: Twin Arch Road Bridge
Structure Length = 8.40m

LEGEND
 ABOVE GROUND VEGETATION & SEPARATOR
 GROUND SURFACE & SEPARATOR
 SUGGESTED MANNINGS VALUES IN BLUE TEXT

