


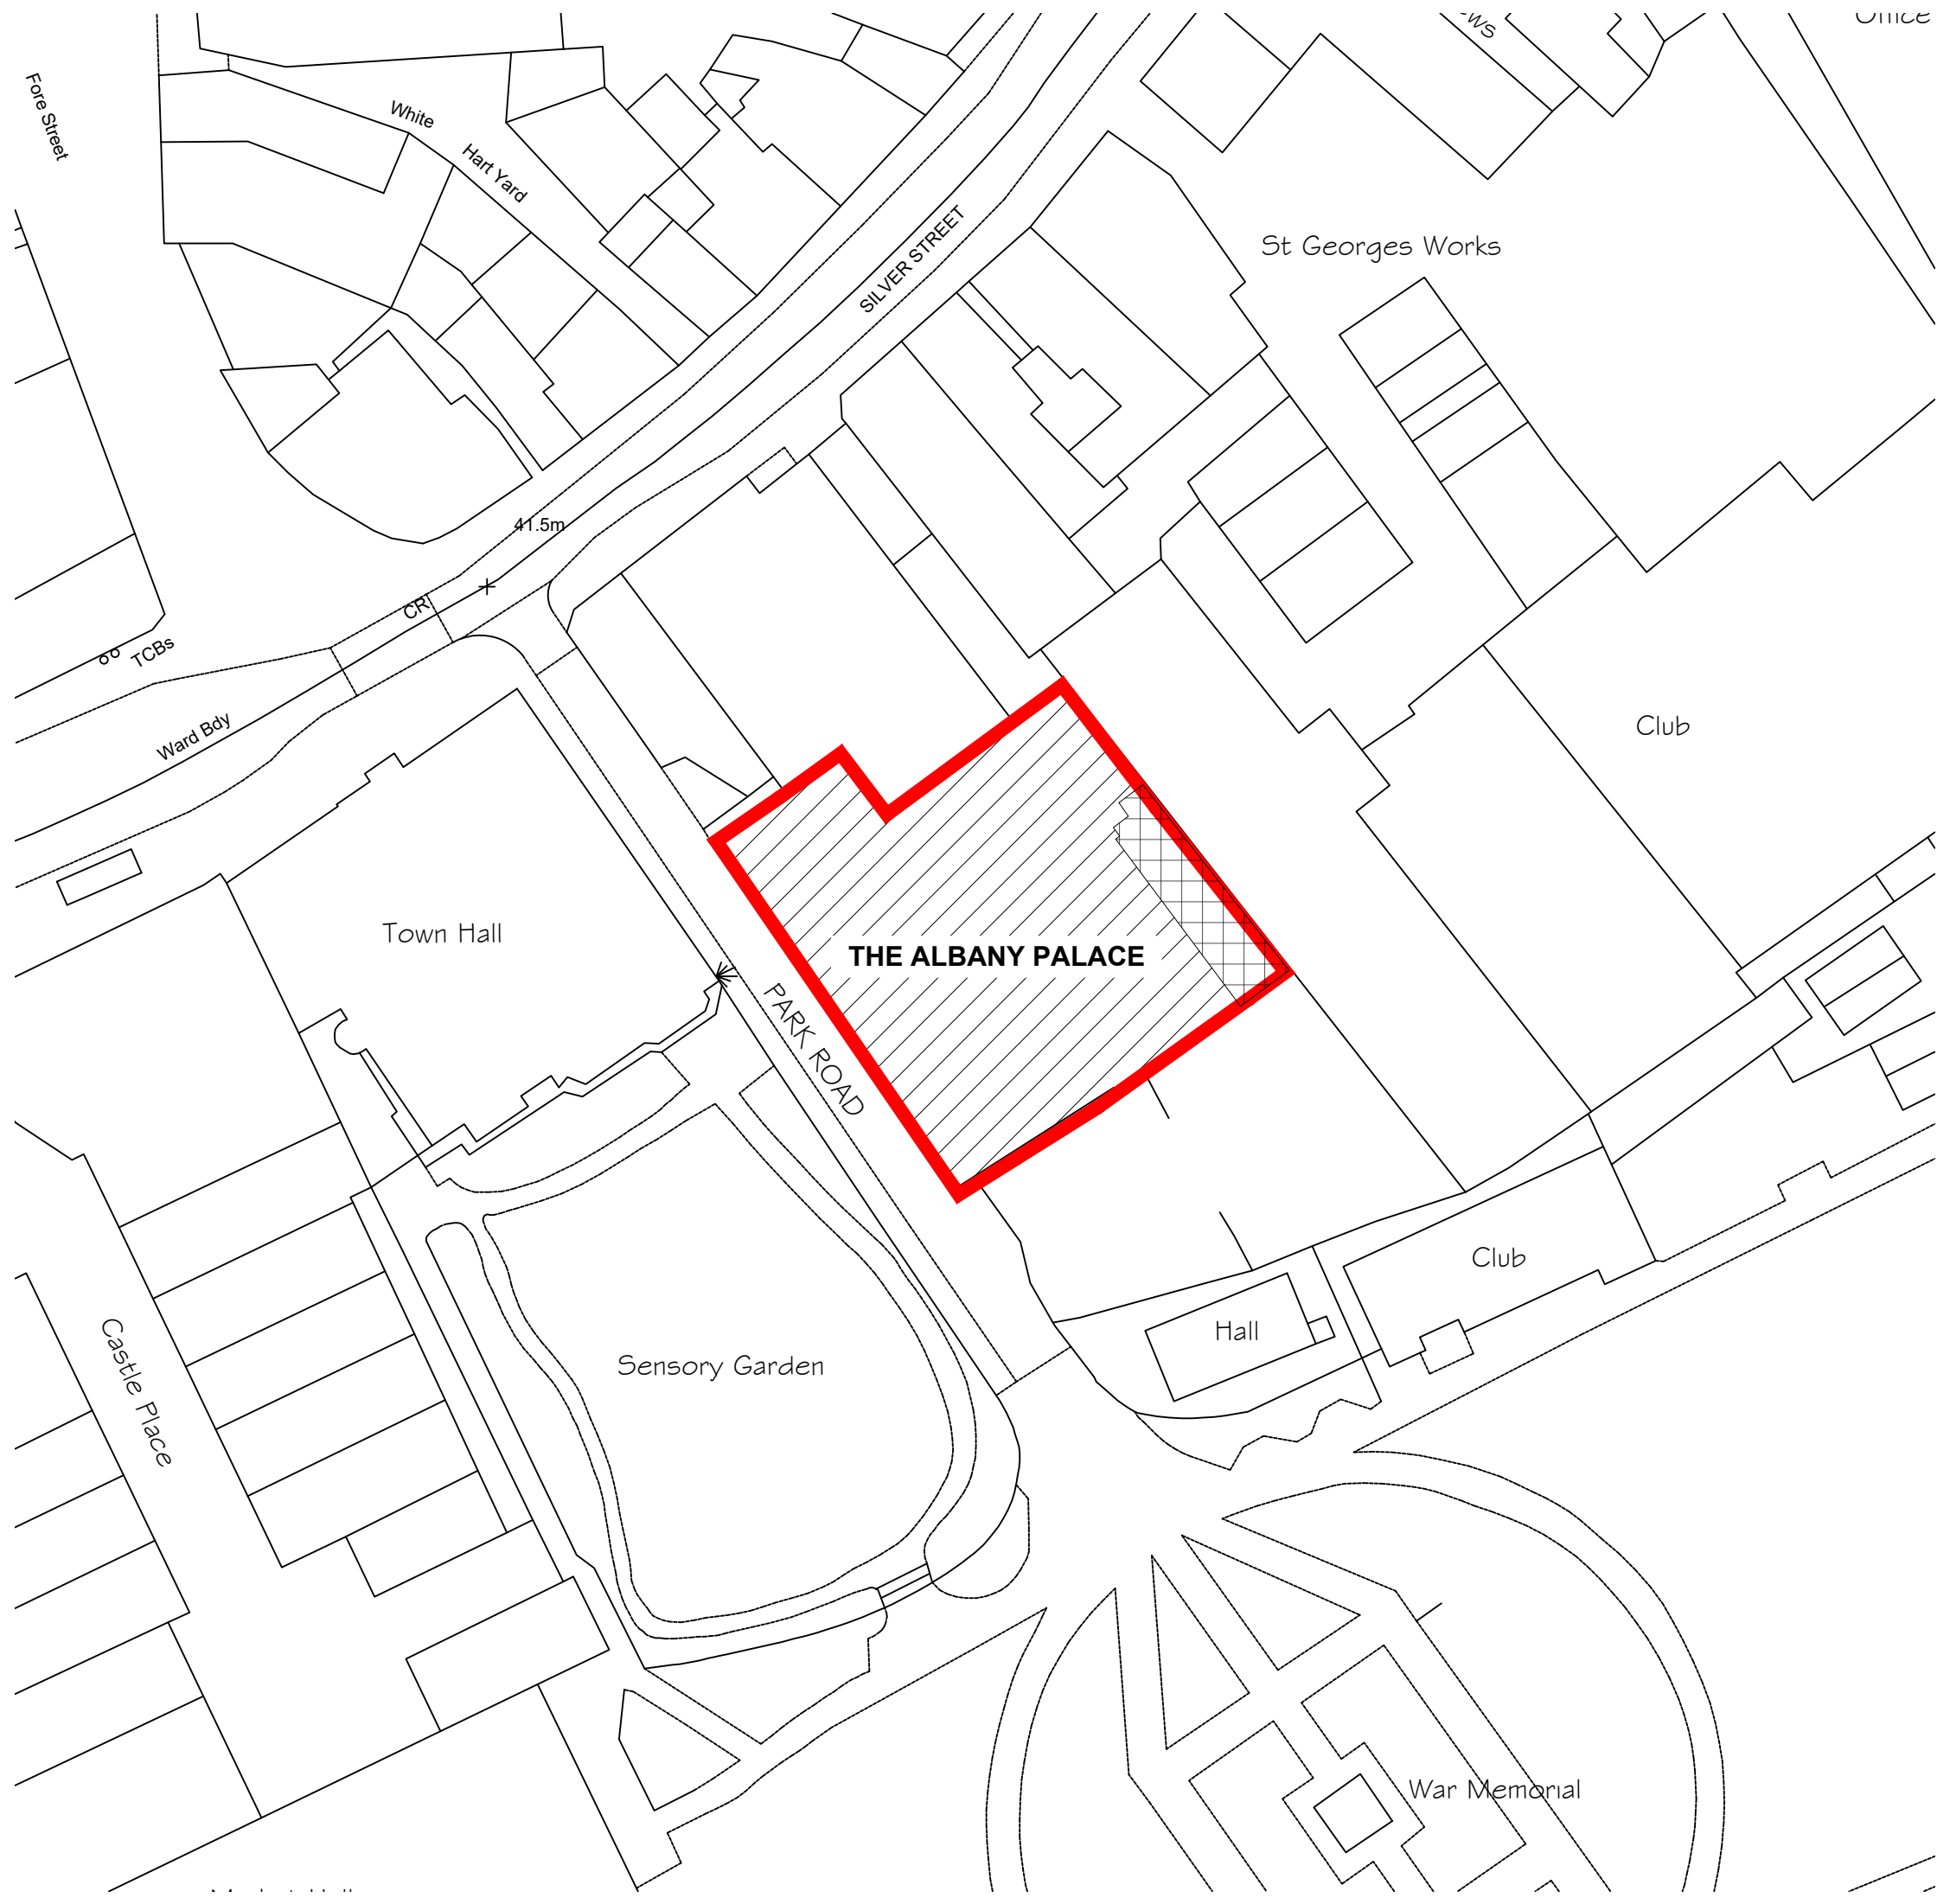


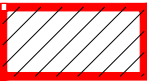

NOTE - Responsibility is not accepted for errors made by others in scaling from this drawing. All construction information should be taken from figured dimensions only

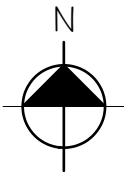

INDICATES SITE AREA
848m² / 0.0848ha

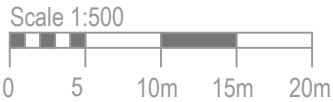

INDICATES PROPOSED GRATING AREA
76.5m² / 0.00765ha

REVISIONS

-

PLANNING
kdpa

Brooklyn Chambers, 11 Goring Road,
Worthing, West Sussex BN12 4AP
+44 (0)1903 496 999 www.kdpaine.co.uk

CLIENT	JD WETHERSPOON PLC
--------	--------------------

PROJECT	PUB NO: 6265 THE ALBANY PALACE TROWBRIDGE, BA14 8AQ
---------	---

DRAWING	EXISTING BLOCK PLAN
---------	---------------------

SCALE	DATE	DRAWN
A3/1:500	JAN 2026	AP
PROJECT No	DRAWING No	REVISION
7506	PL6-002	