




EAST ELEVATION Existing

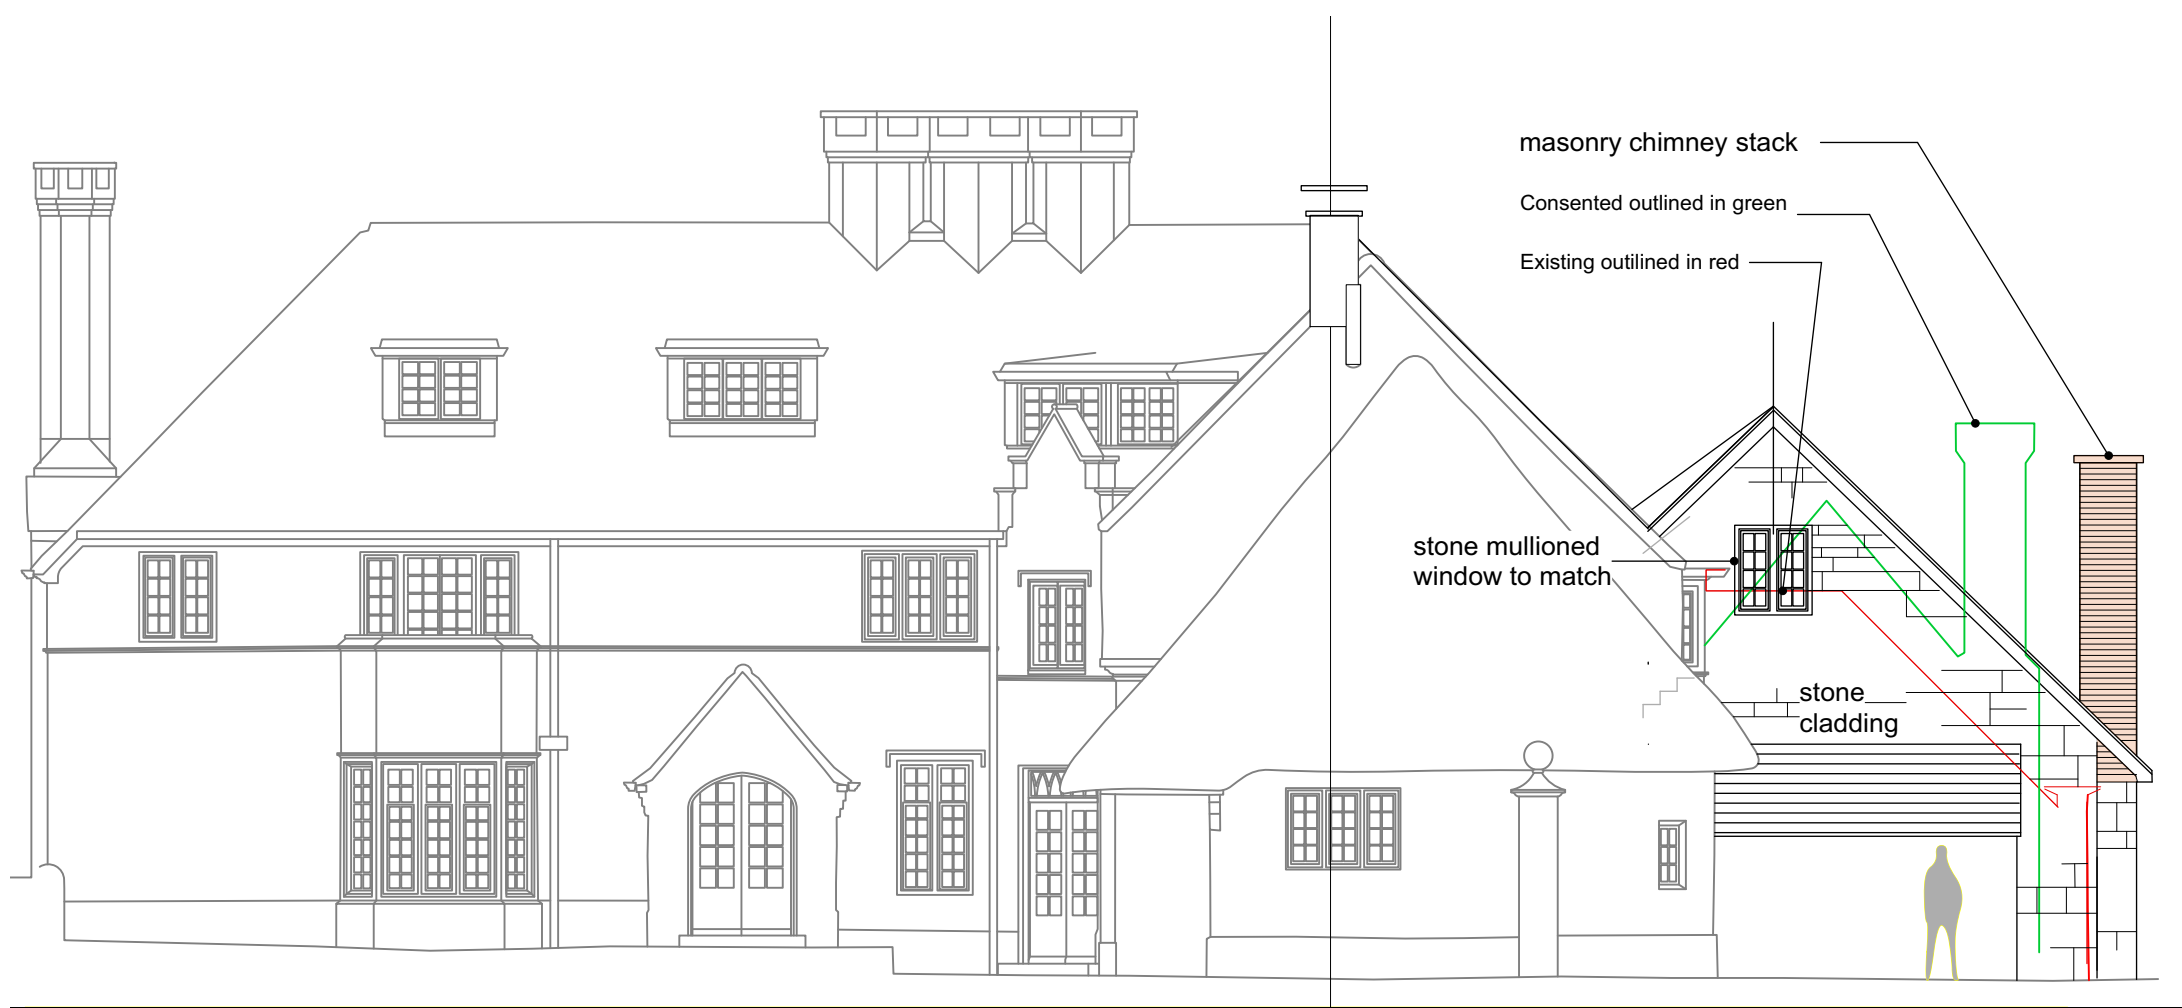

EAST ELEVATION Proposed



Existing and Proposed
East Elevations
Chalkway, Ebbesbourne Wake
1:100 scale @ A3
09.01.2026