



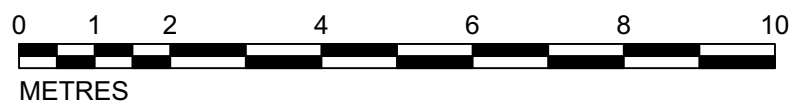

NORTH ELEVATION Existing

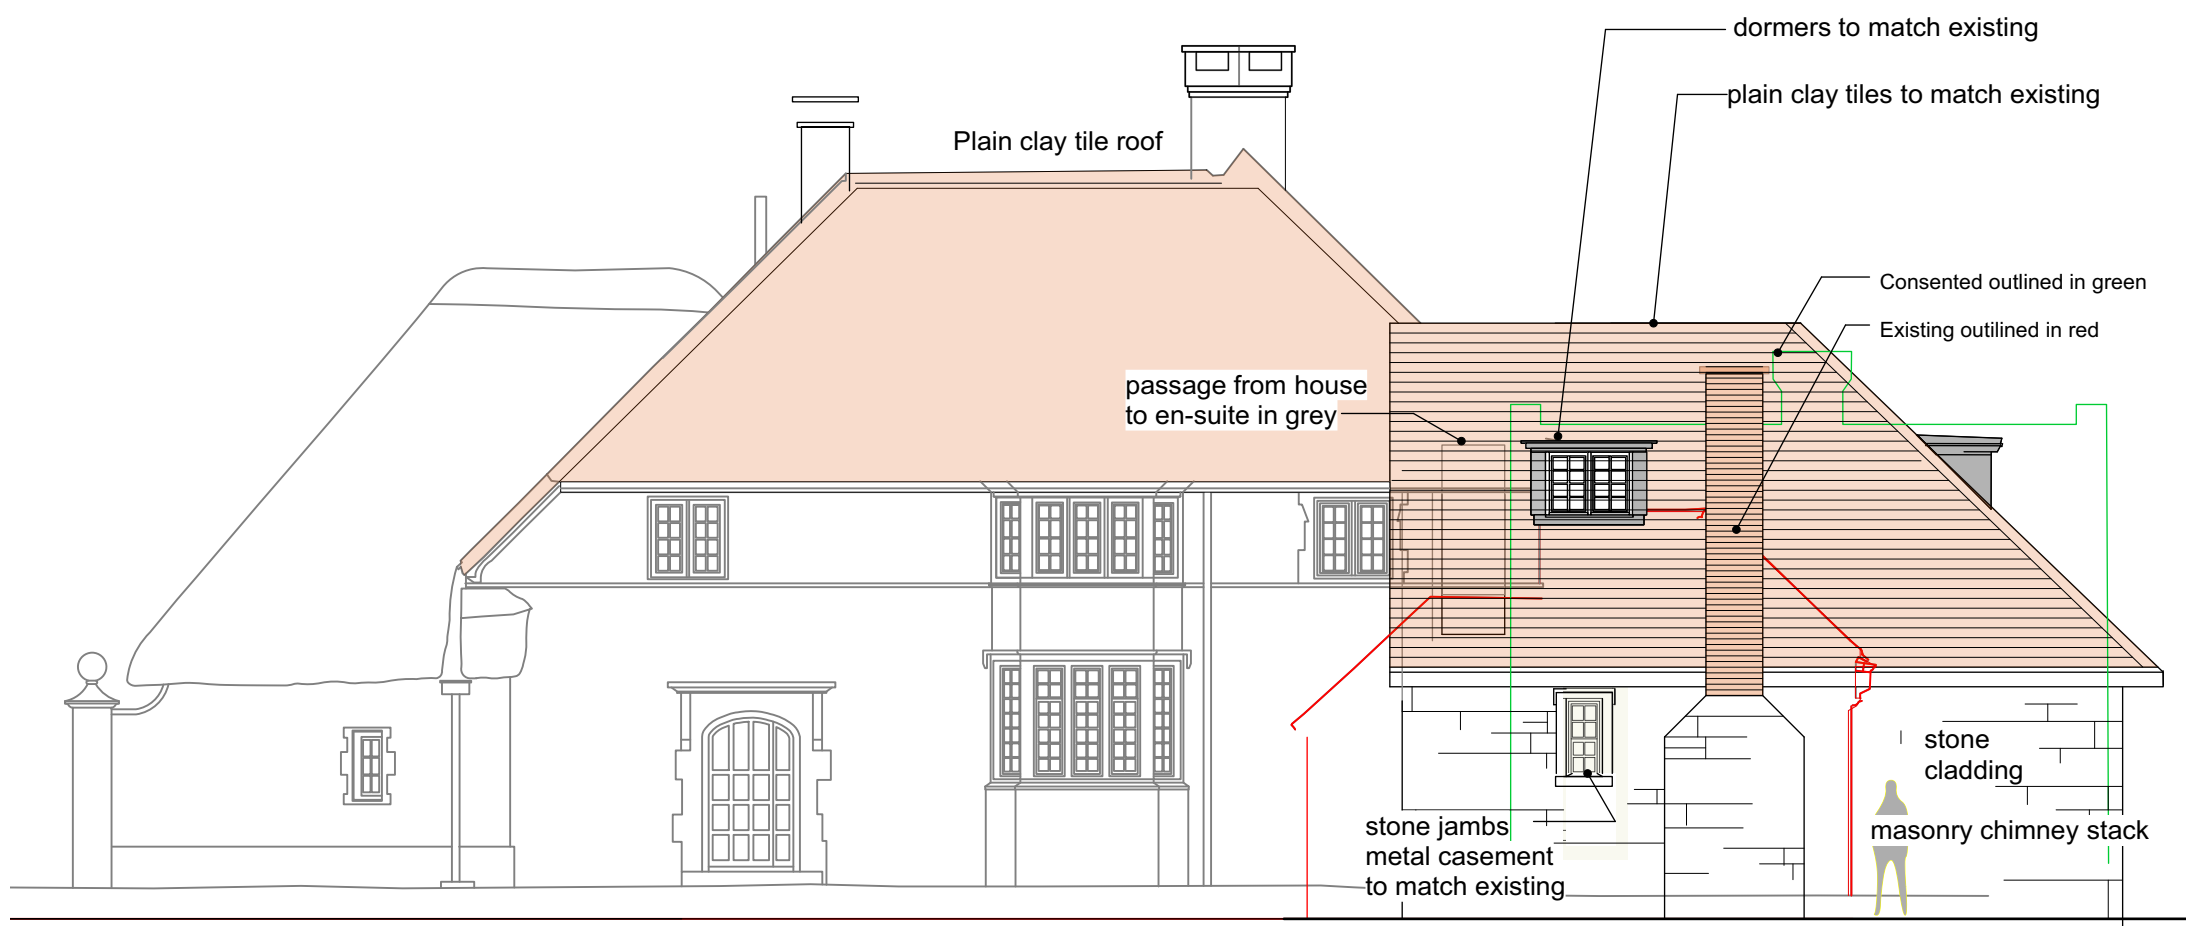

NORTH ELEVATION Proposed

Existing and Proposed
North Elevations
Chalkway, Ebbesbourne Wake
1:100 scale @ A3
09.01.2026