


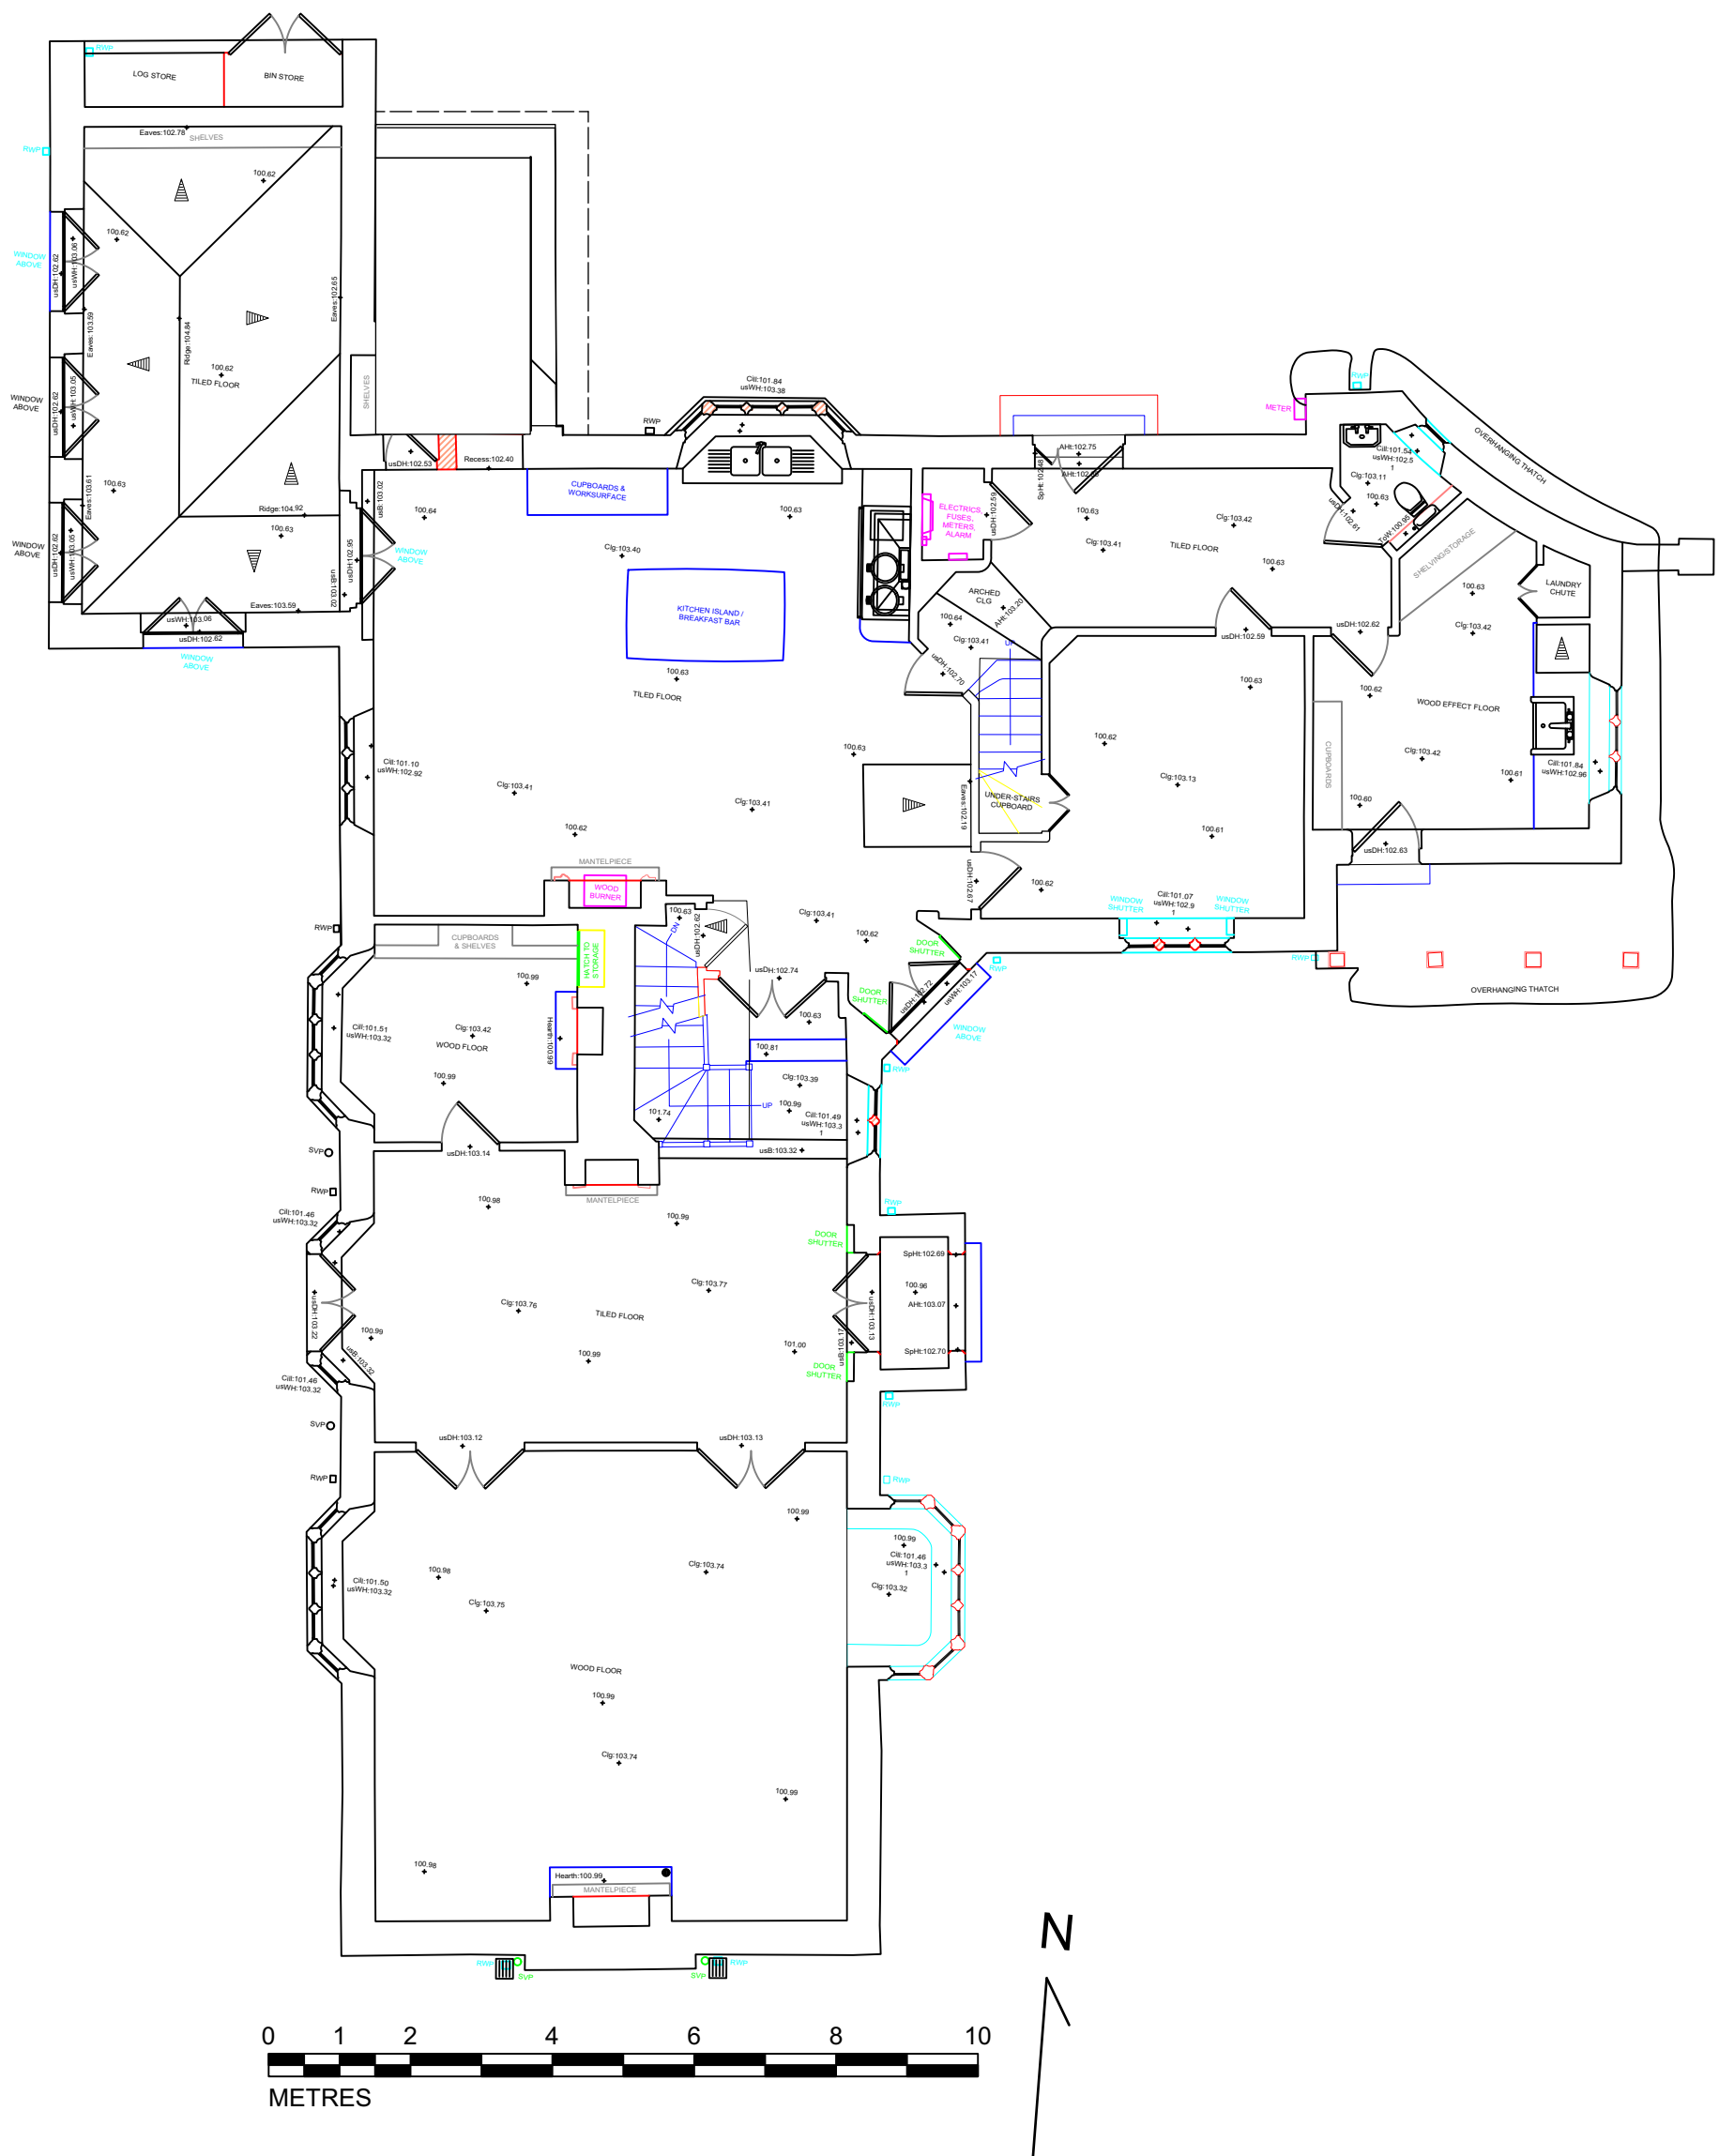

Existing Hs GR FI Plan
Chalkway, Ebbesbourne Wake
1:100 scale @ A3
09.01.2026