


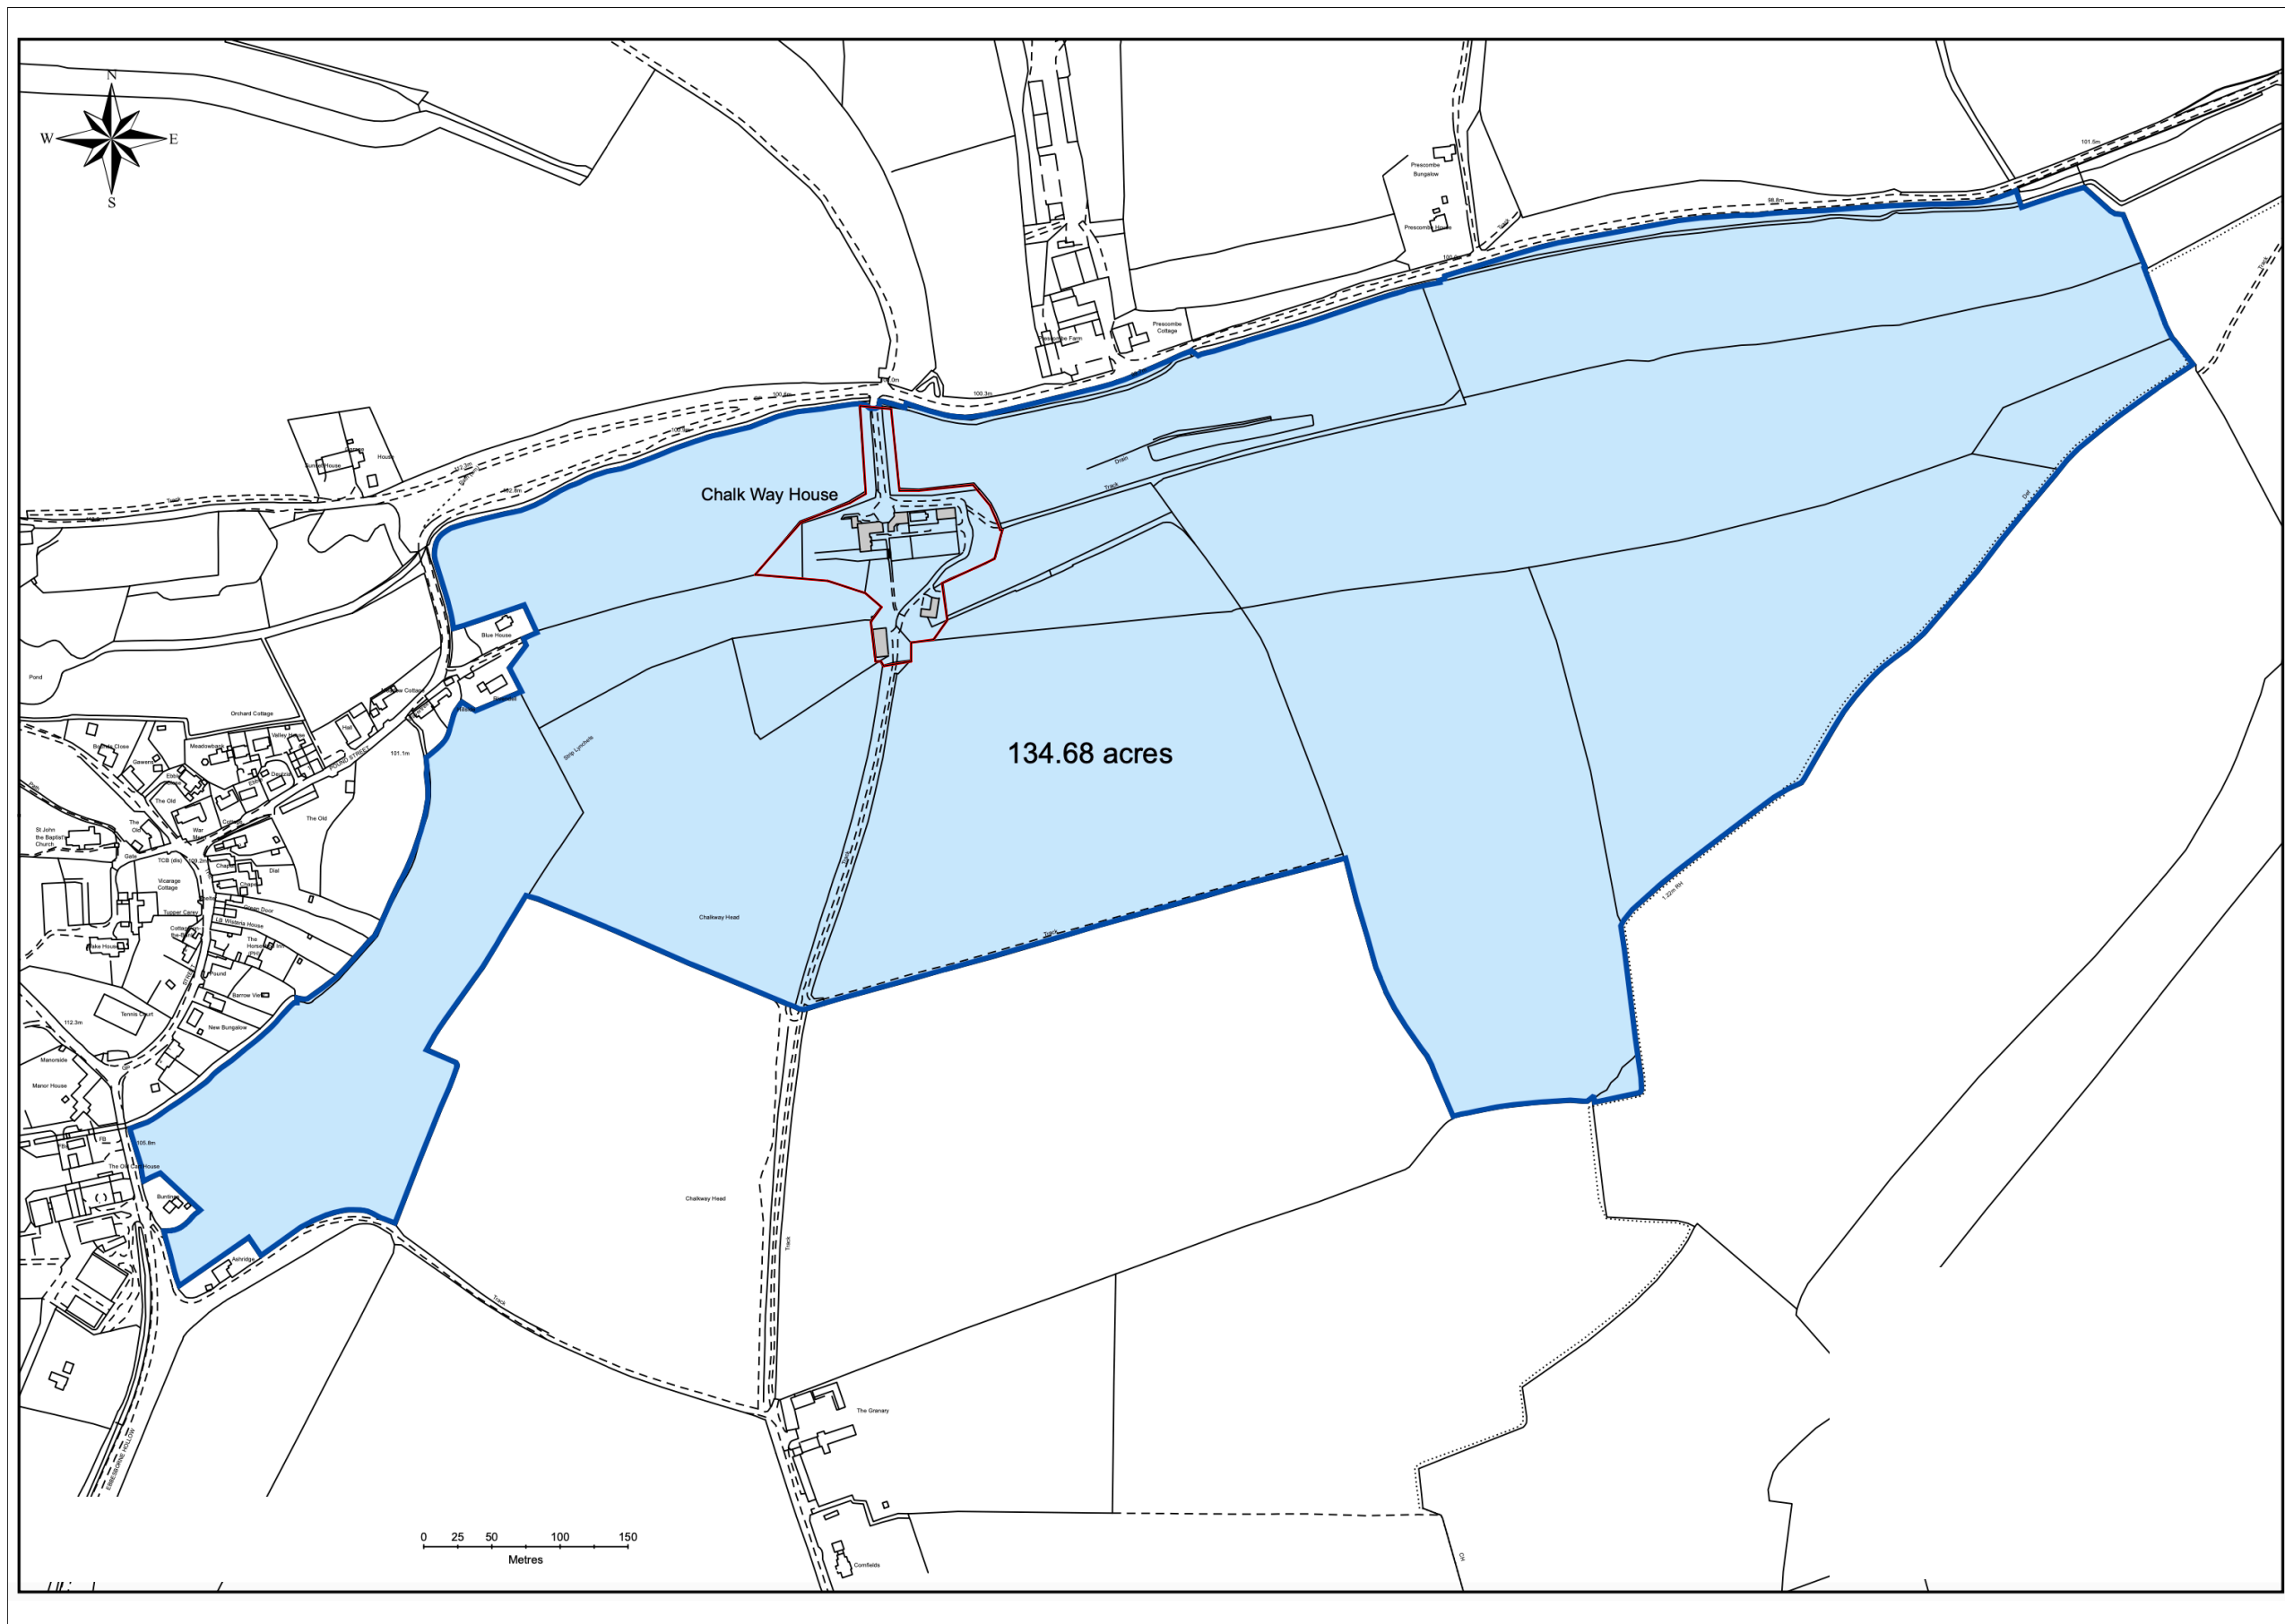

Location Plan

Chalkway, Ebbesbourne Wake
1:5000 scale @ A3
06.01.2025