



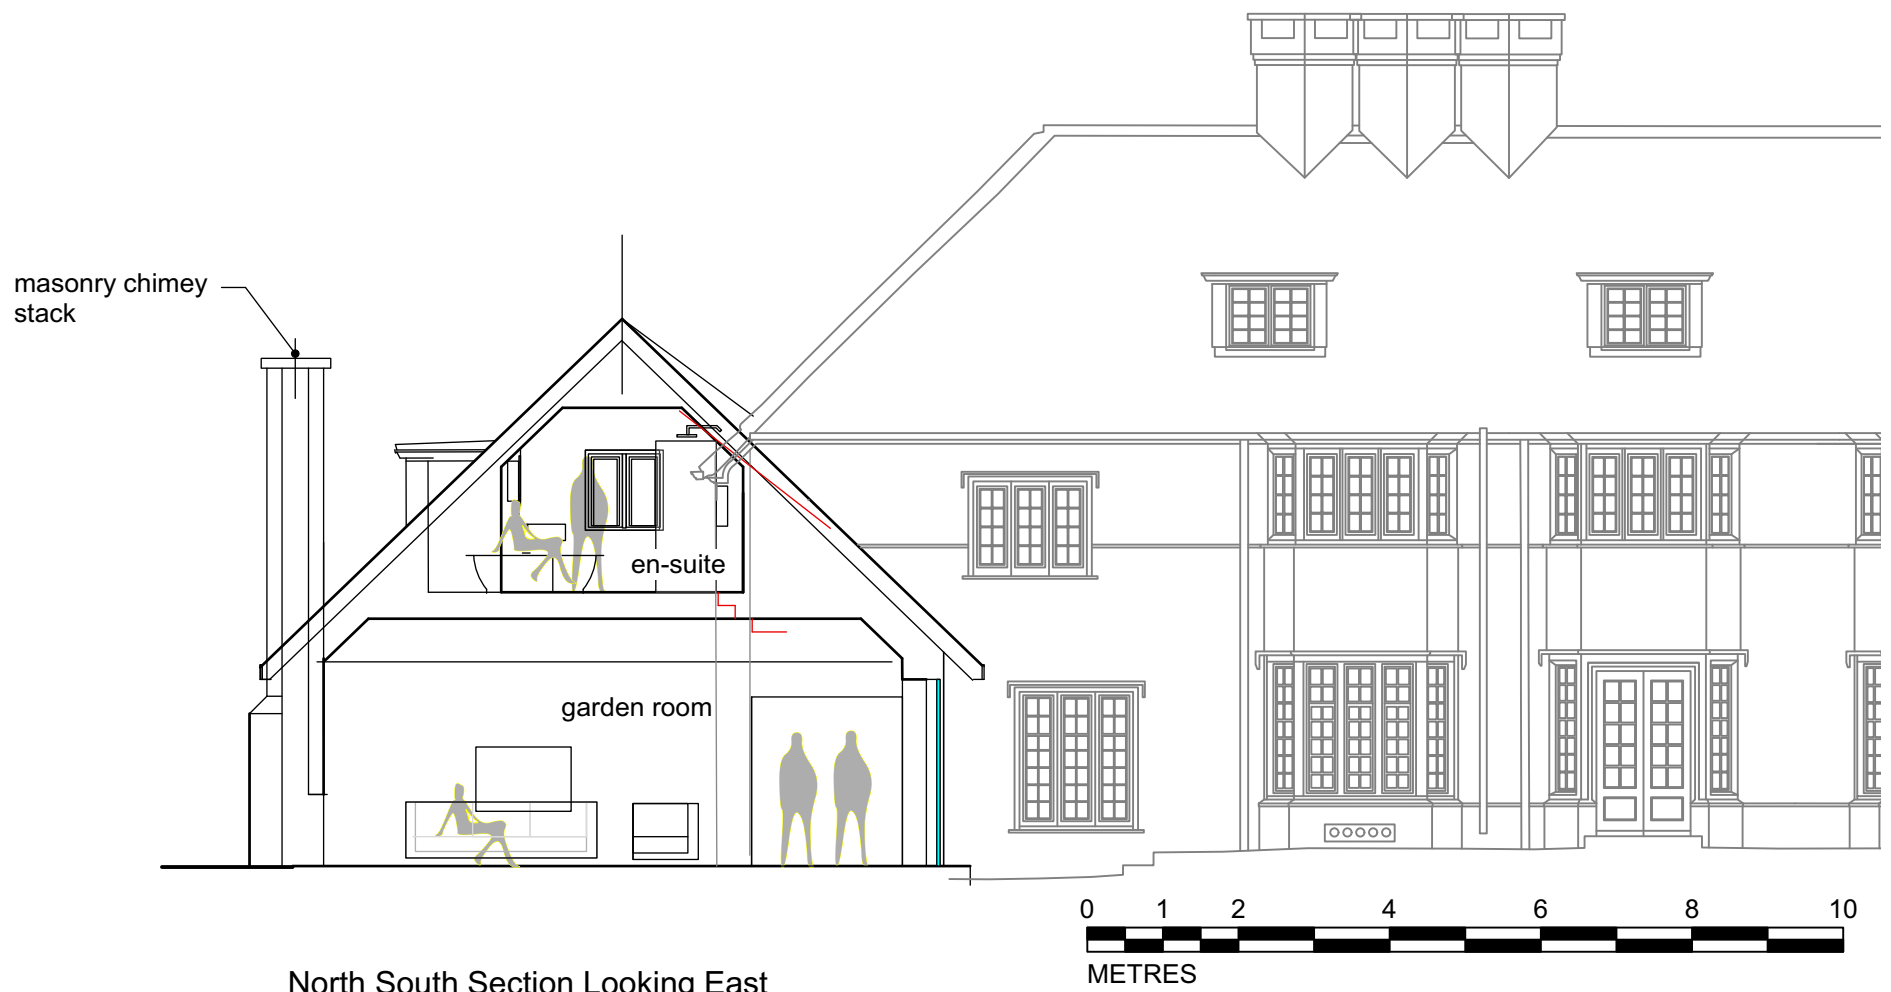

North South Section Looking East

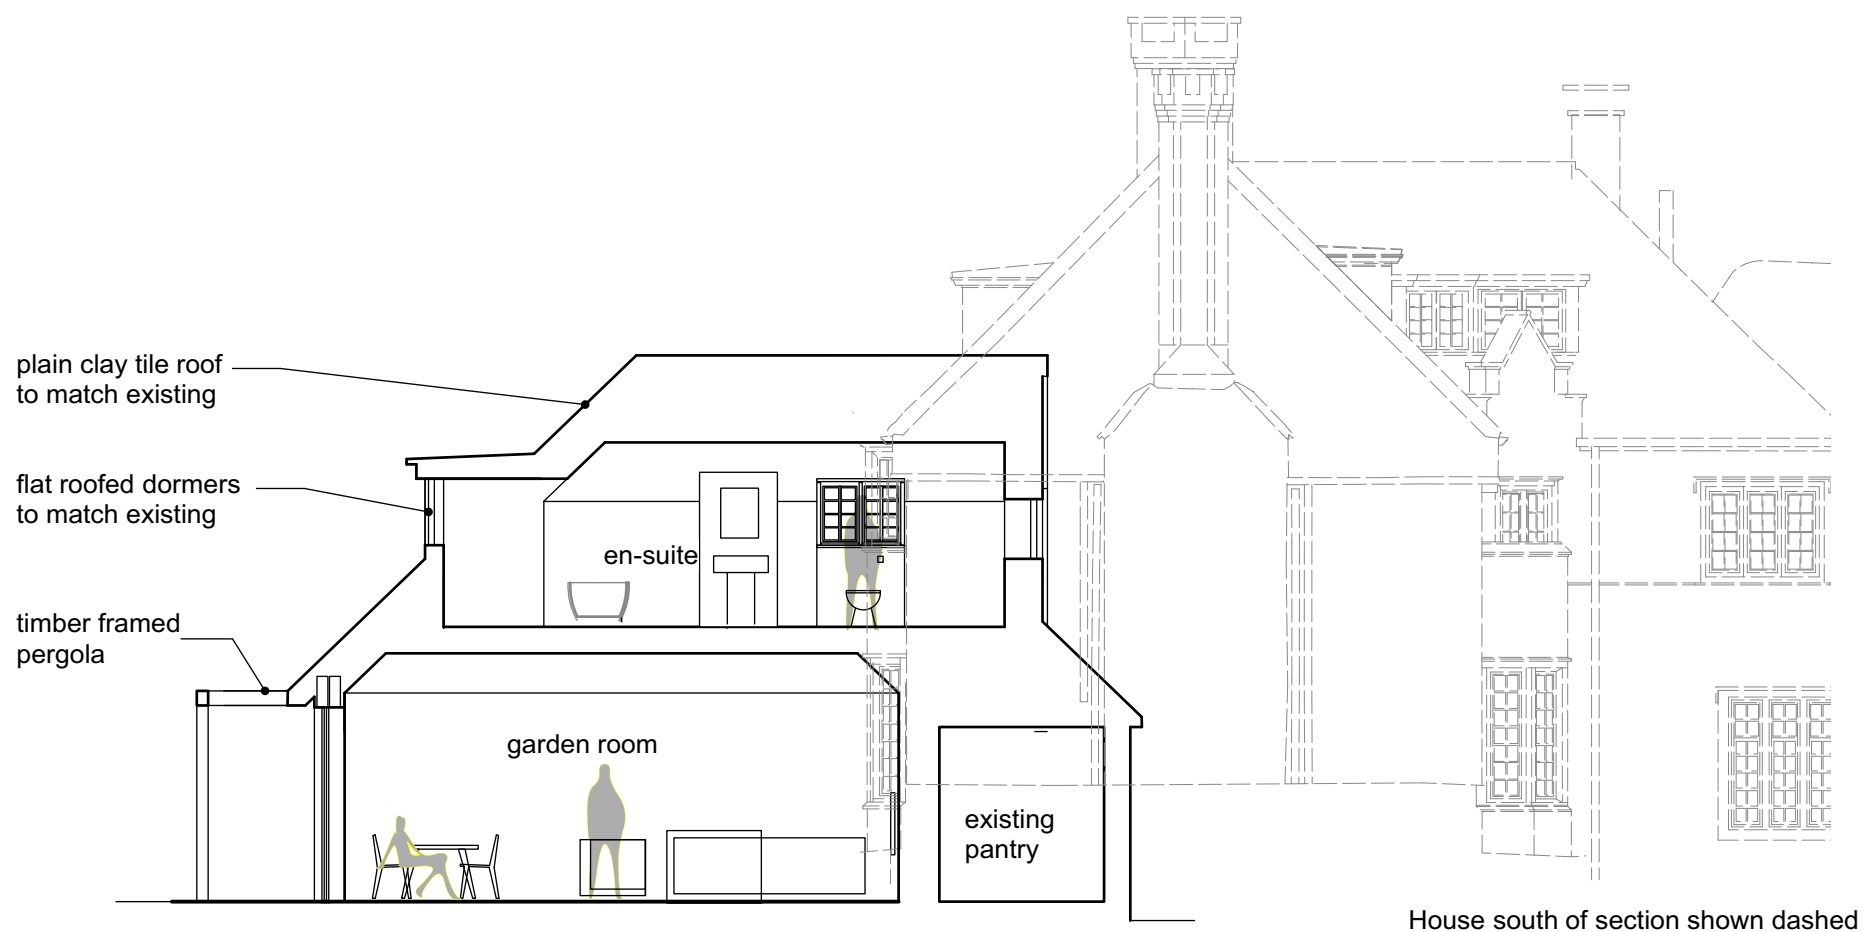

West/East Section Looking North

Proposed Extension Sections
Chalkway, Ebbesbourne Wake
1:100 scale @ A3
09.01.2026