


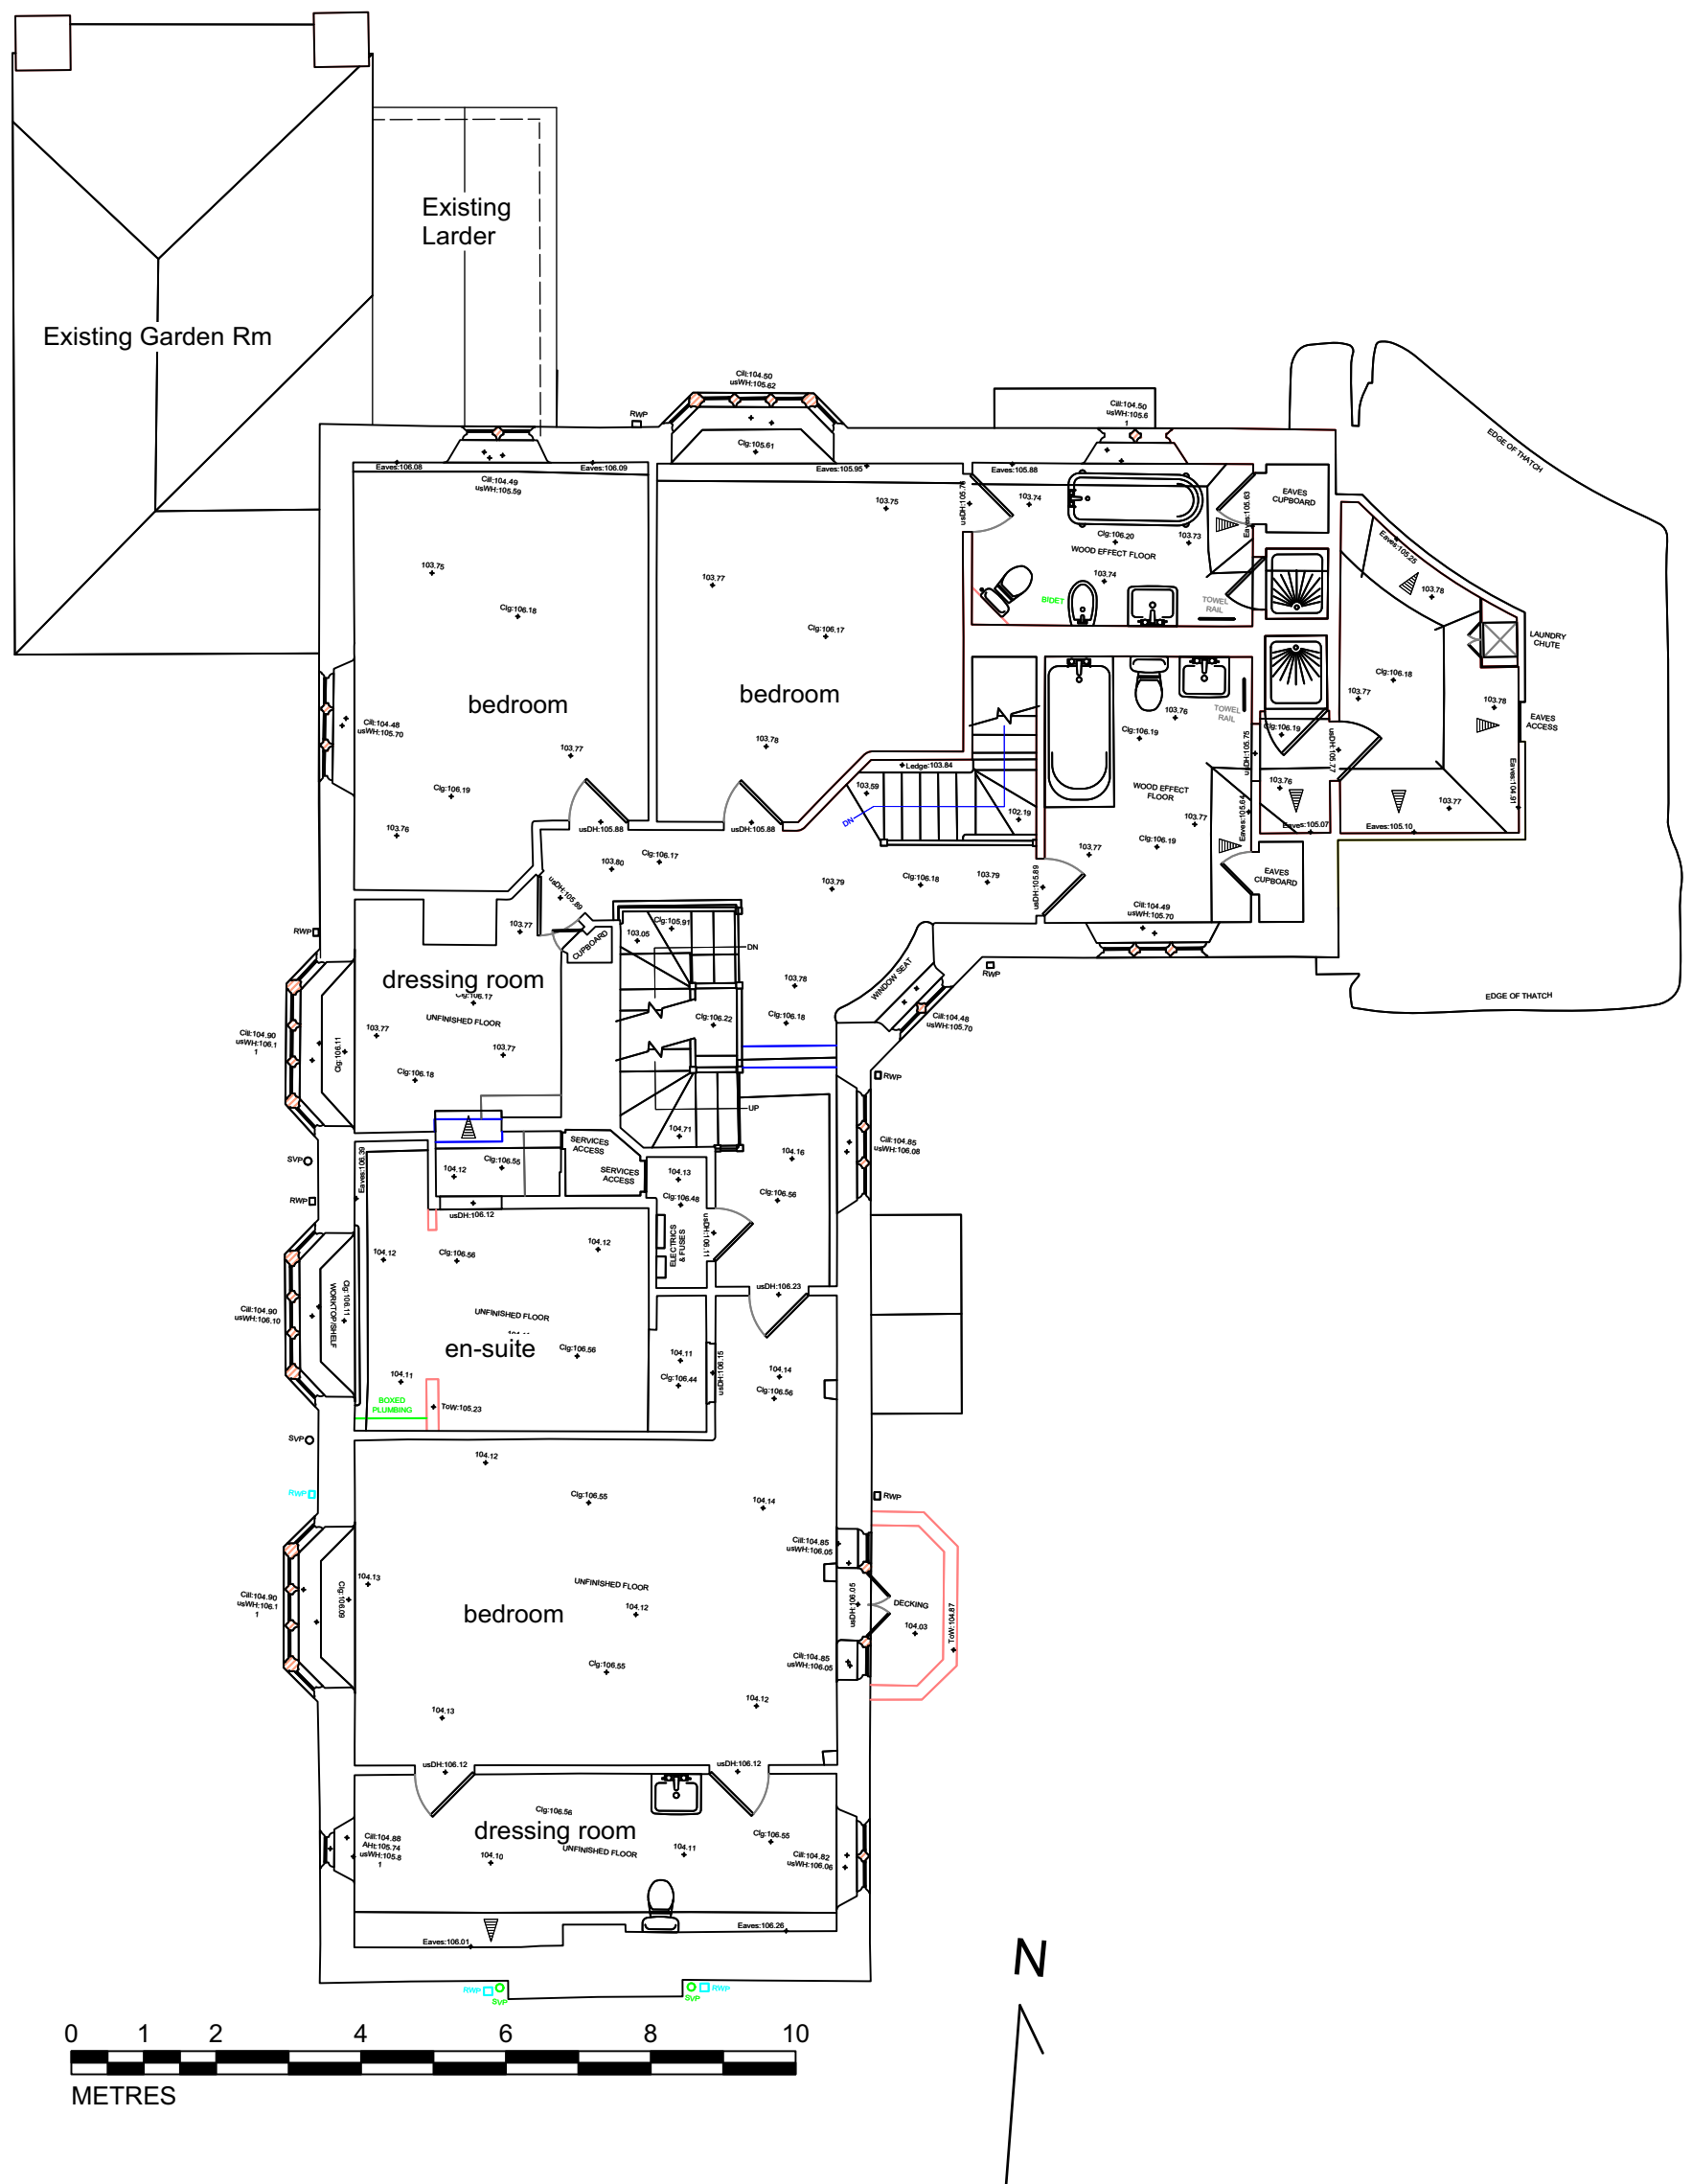

Existing Hs 1st Fl Plan
Chalkway, Ebbesbourne Wake
1:100 scale @ A3
09.01.2026