




WEST ELEVATION Existing

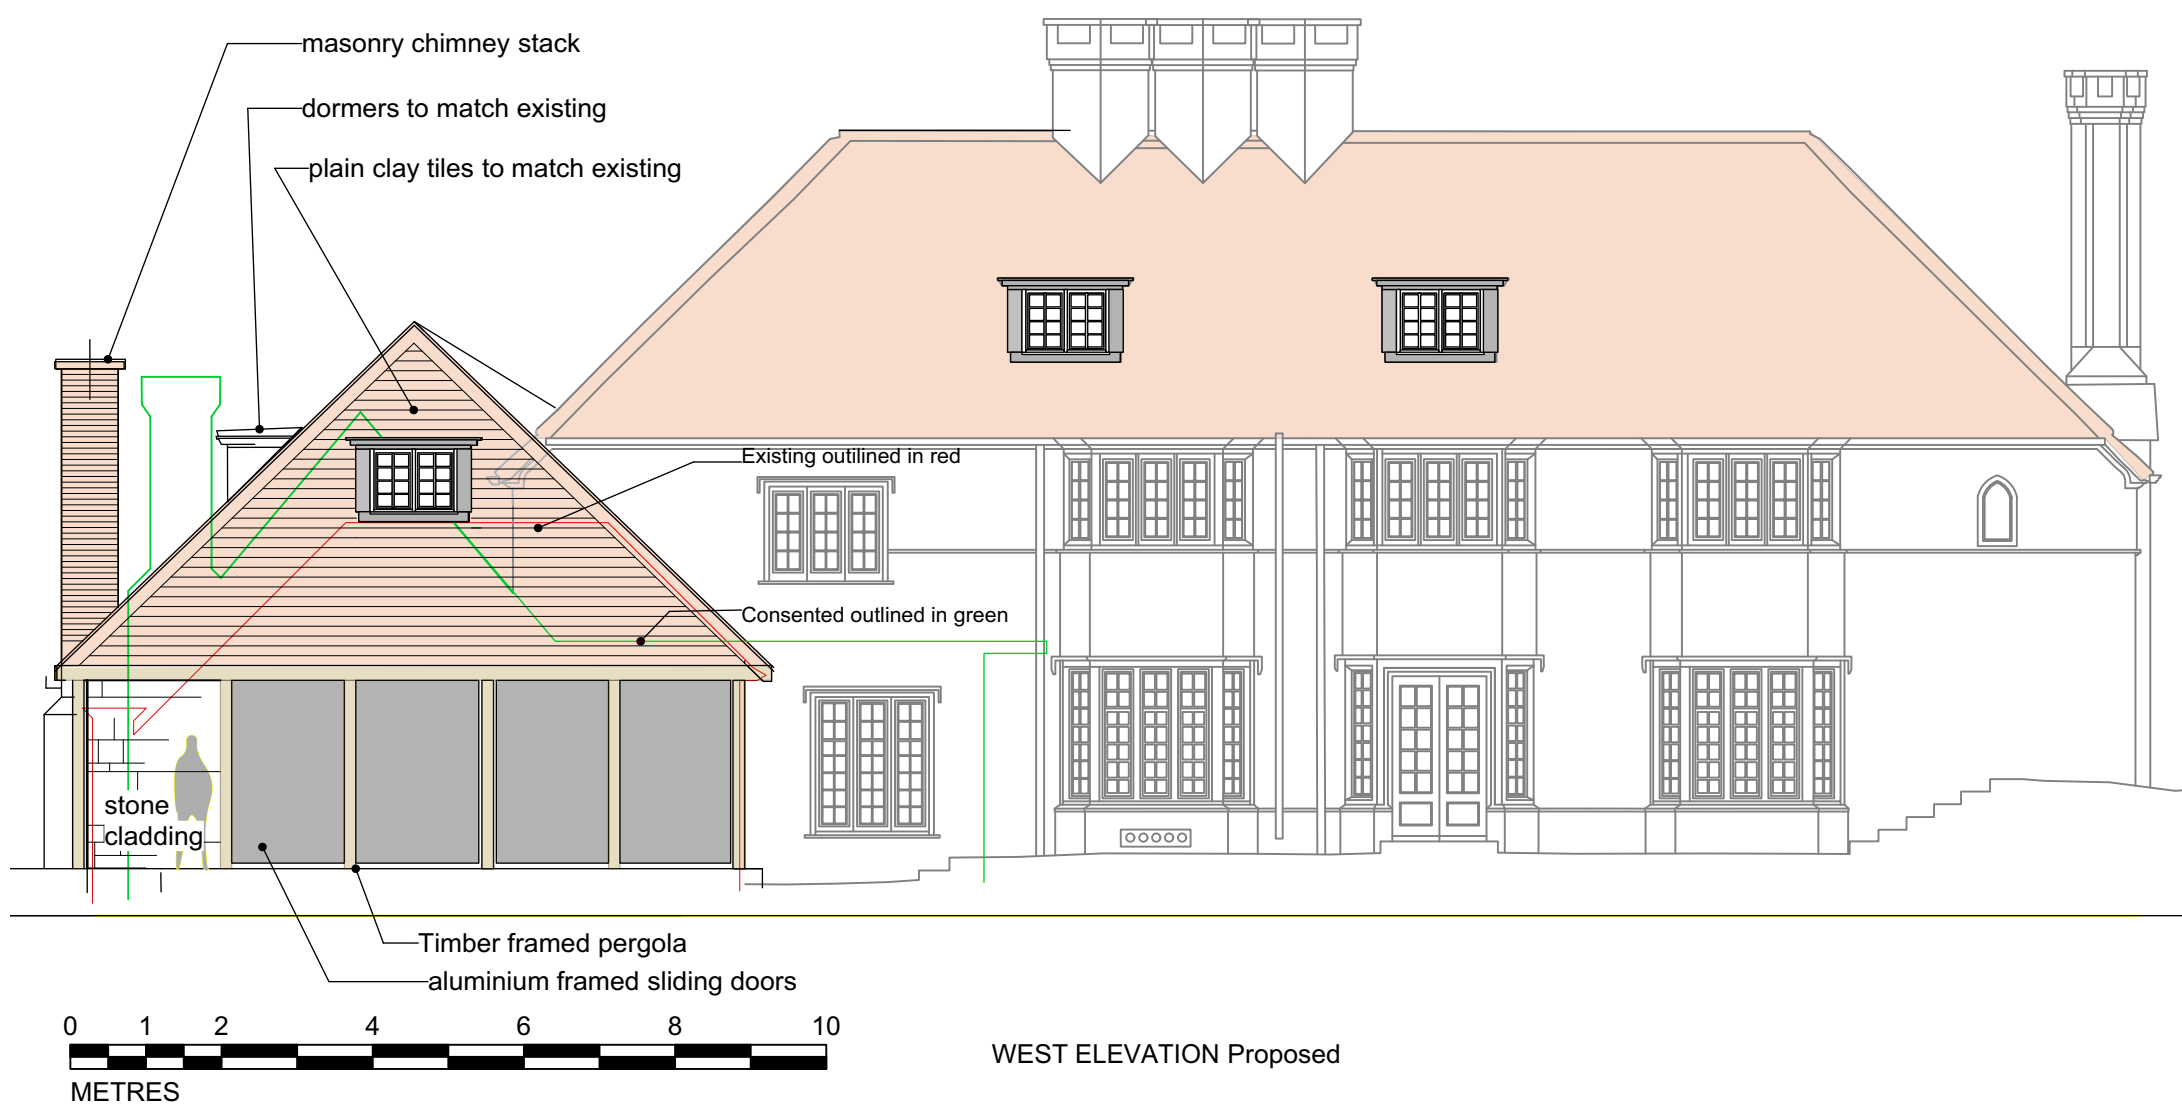

WEST ELEVATION Proposed

Existing and Proposed
West Elevations
Chalkway, Ebbesbourne Wake
1:100 scale @ A3
09.01.2026