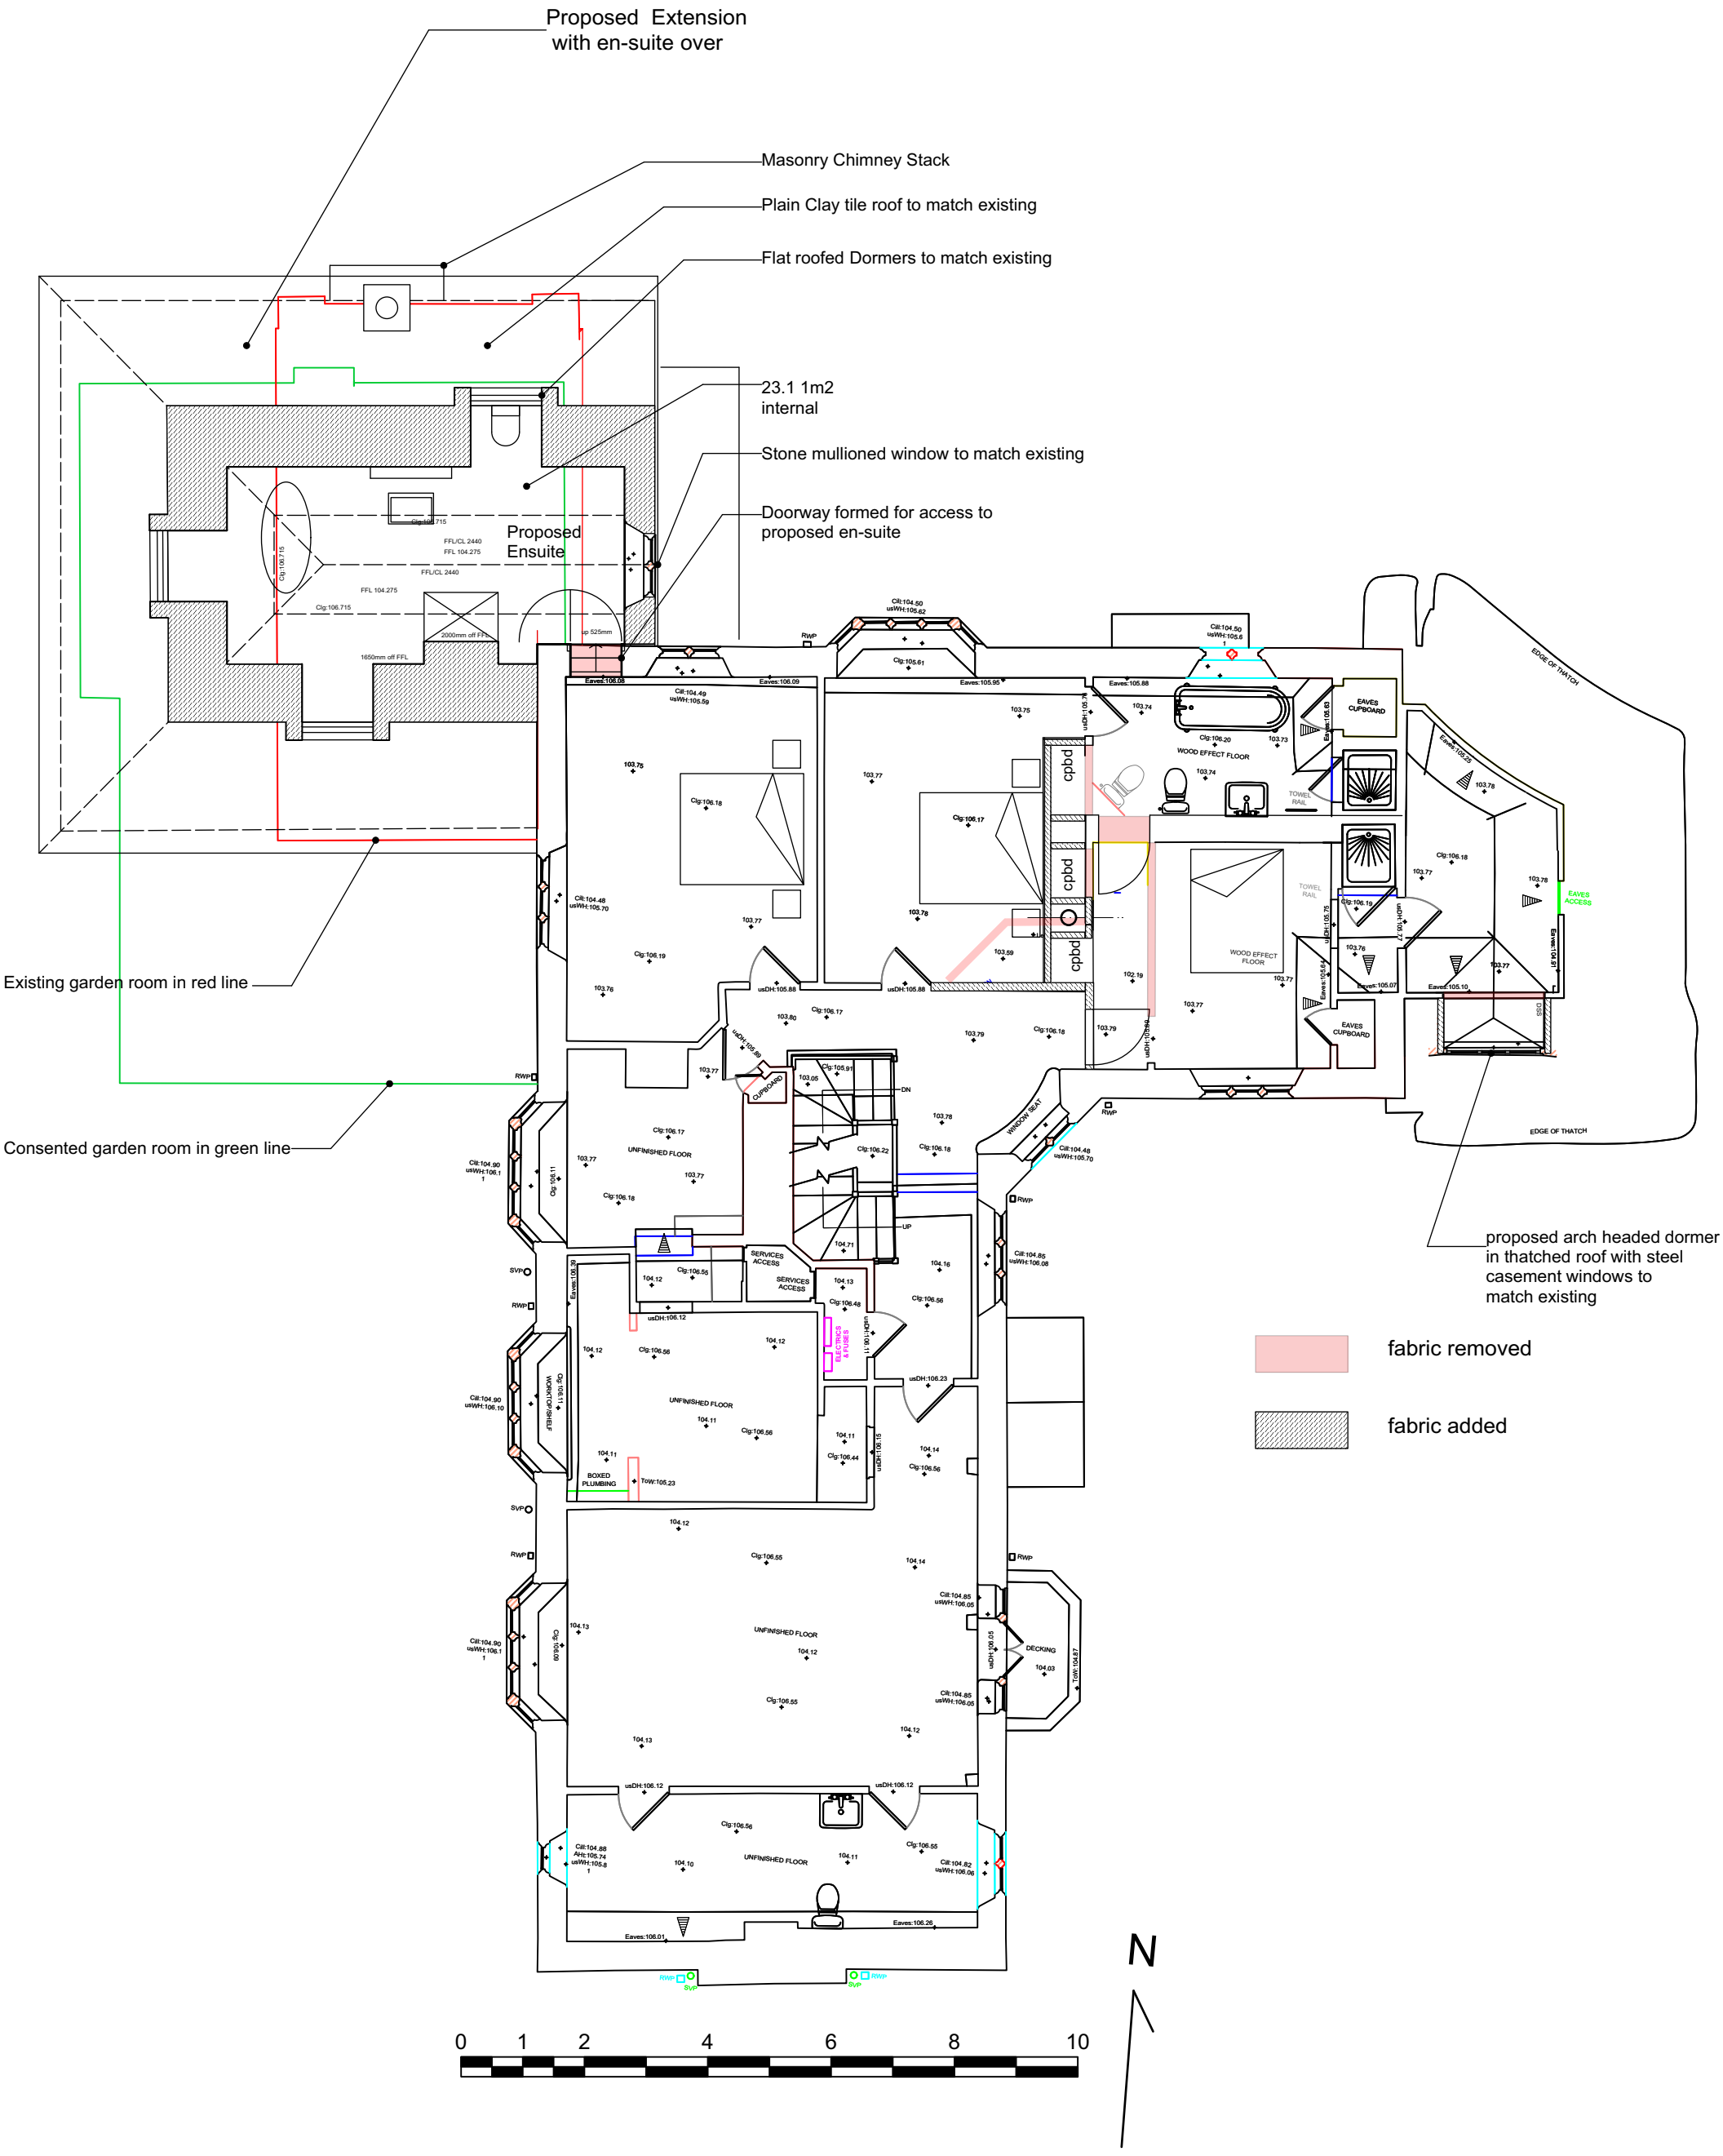

Proposed Hs 1st Fl Plan
Chalkway, Ebbesbourne Wake
1:100 scale @ A3
09.01.2026

COMPARELLI ARCHITECT comparelli@btinternet.com www. comparelli.com 07932 025 040