



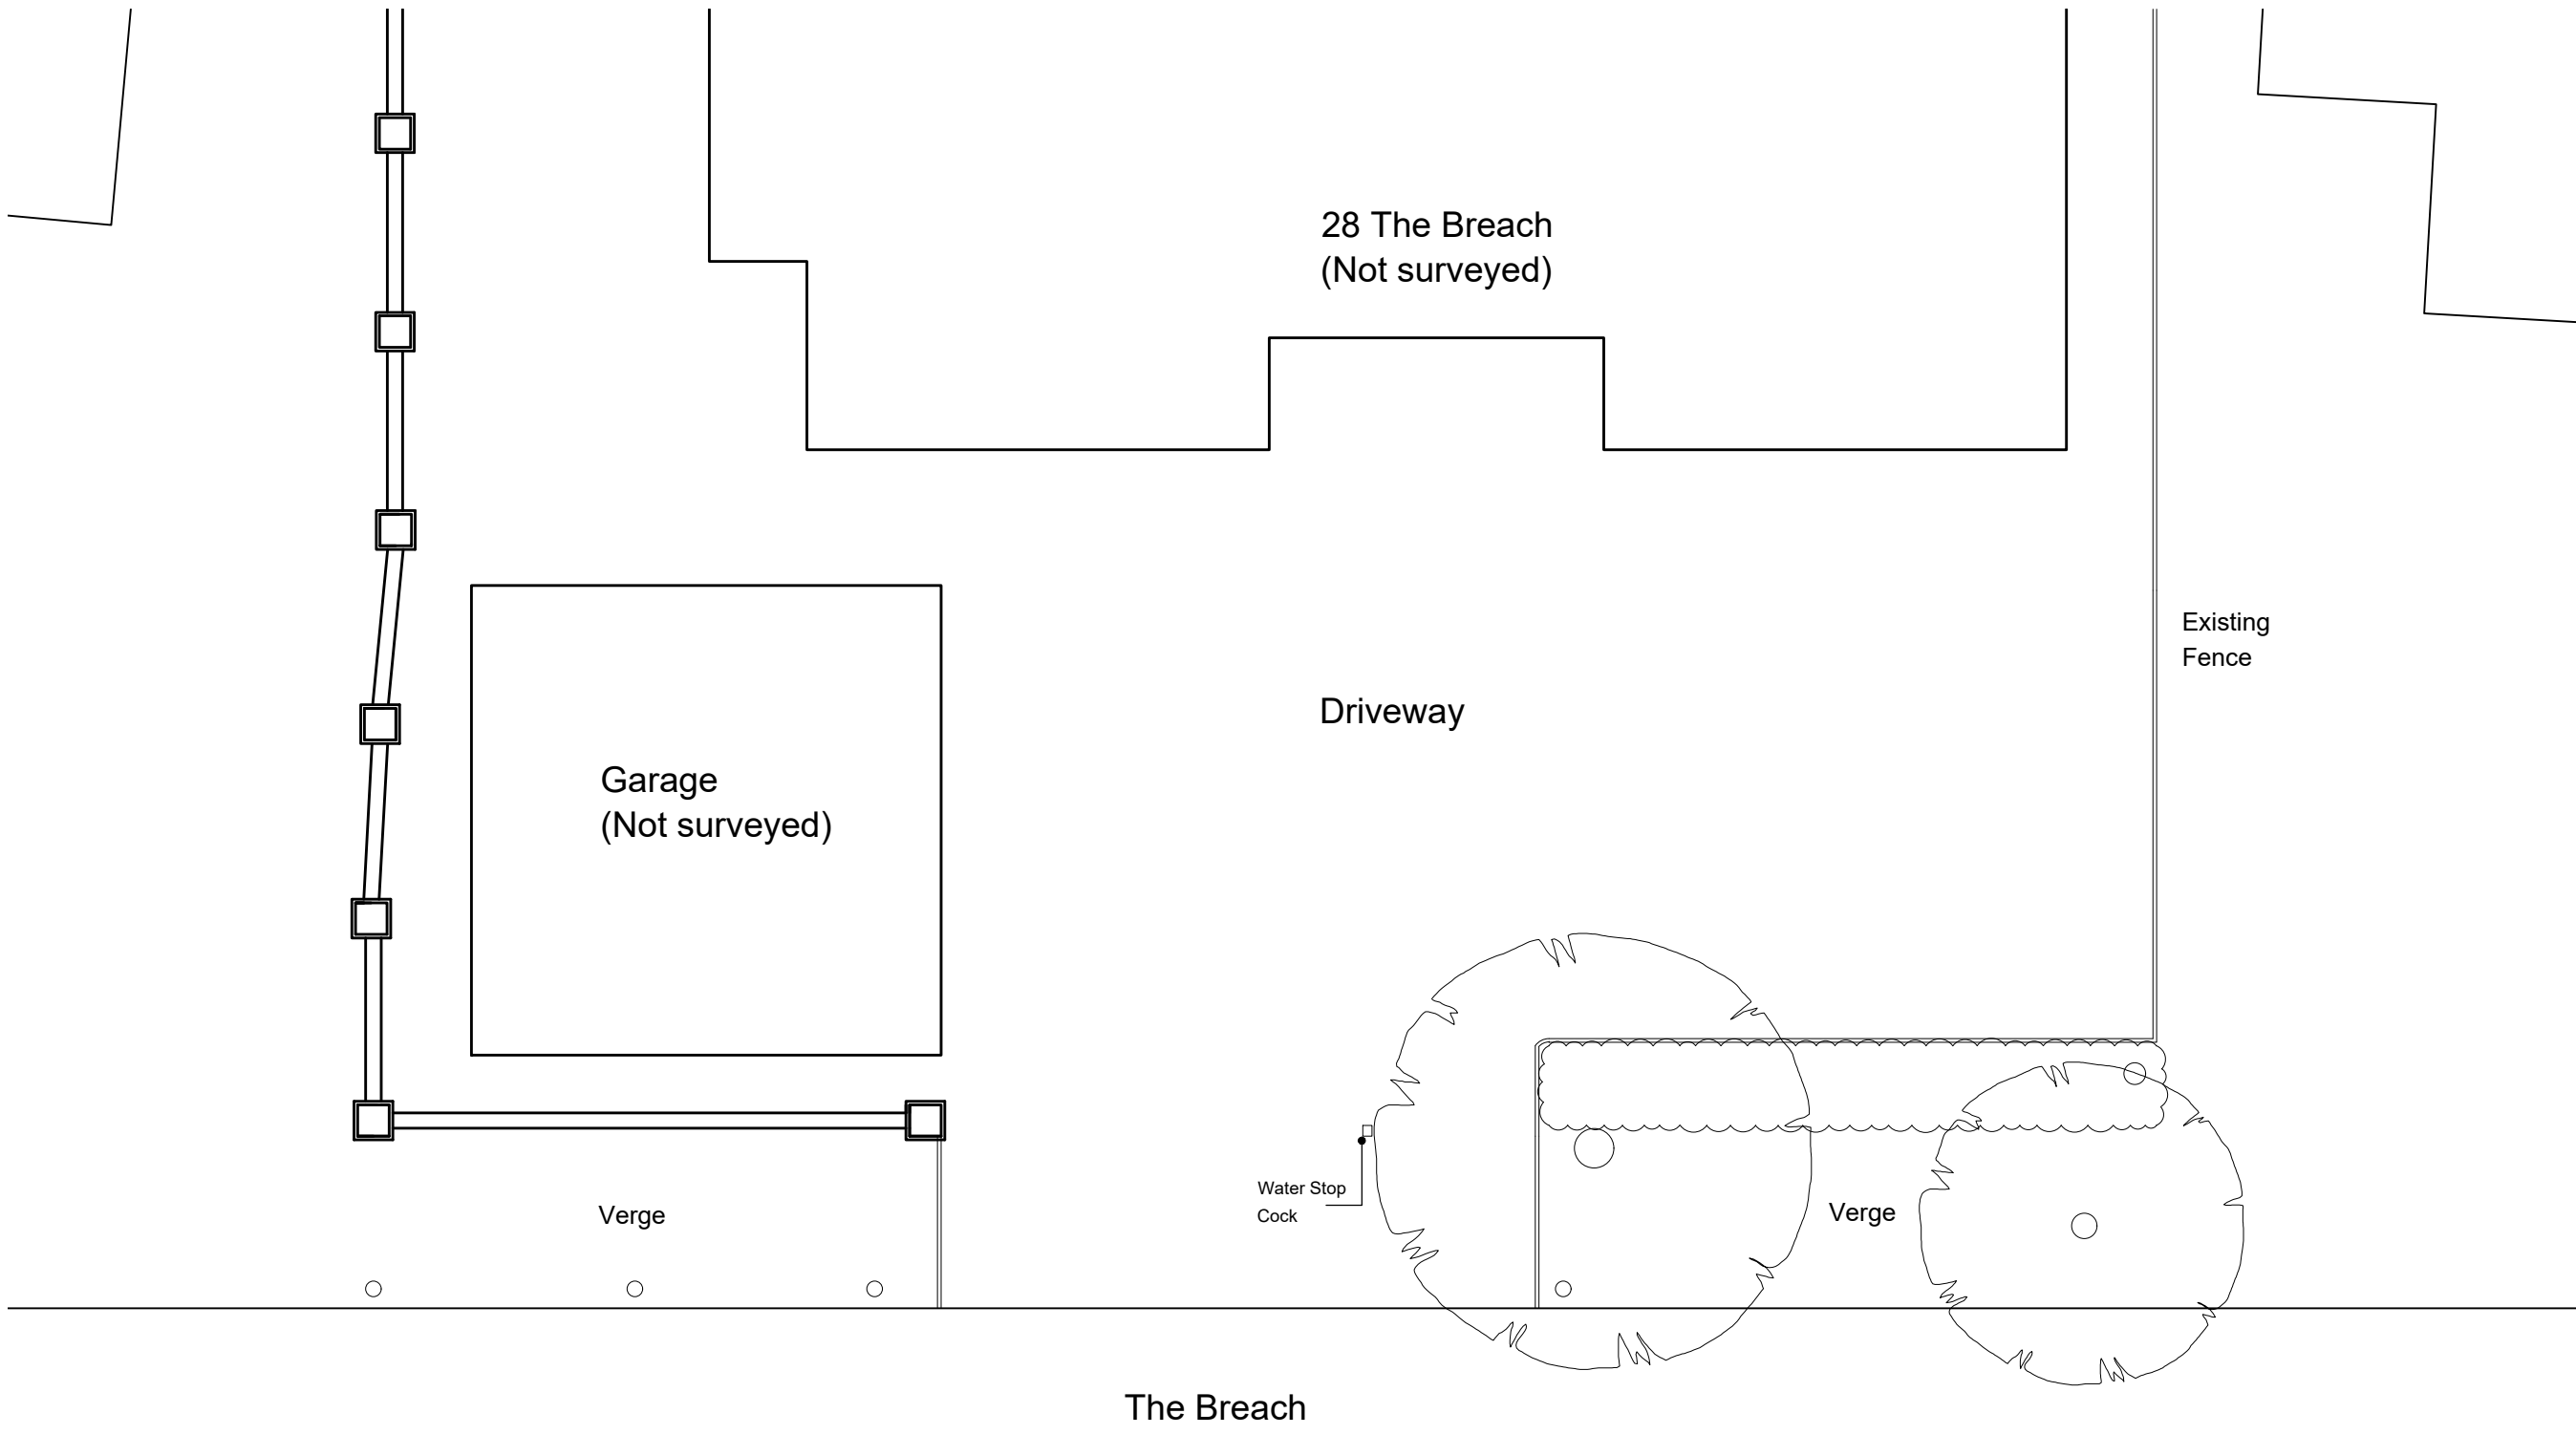

EXISTING
Block Plan
Scale 1:100

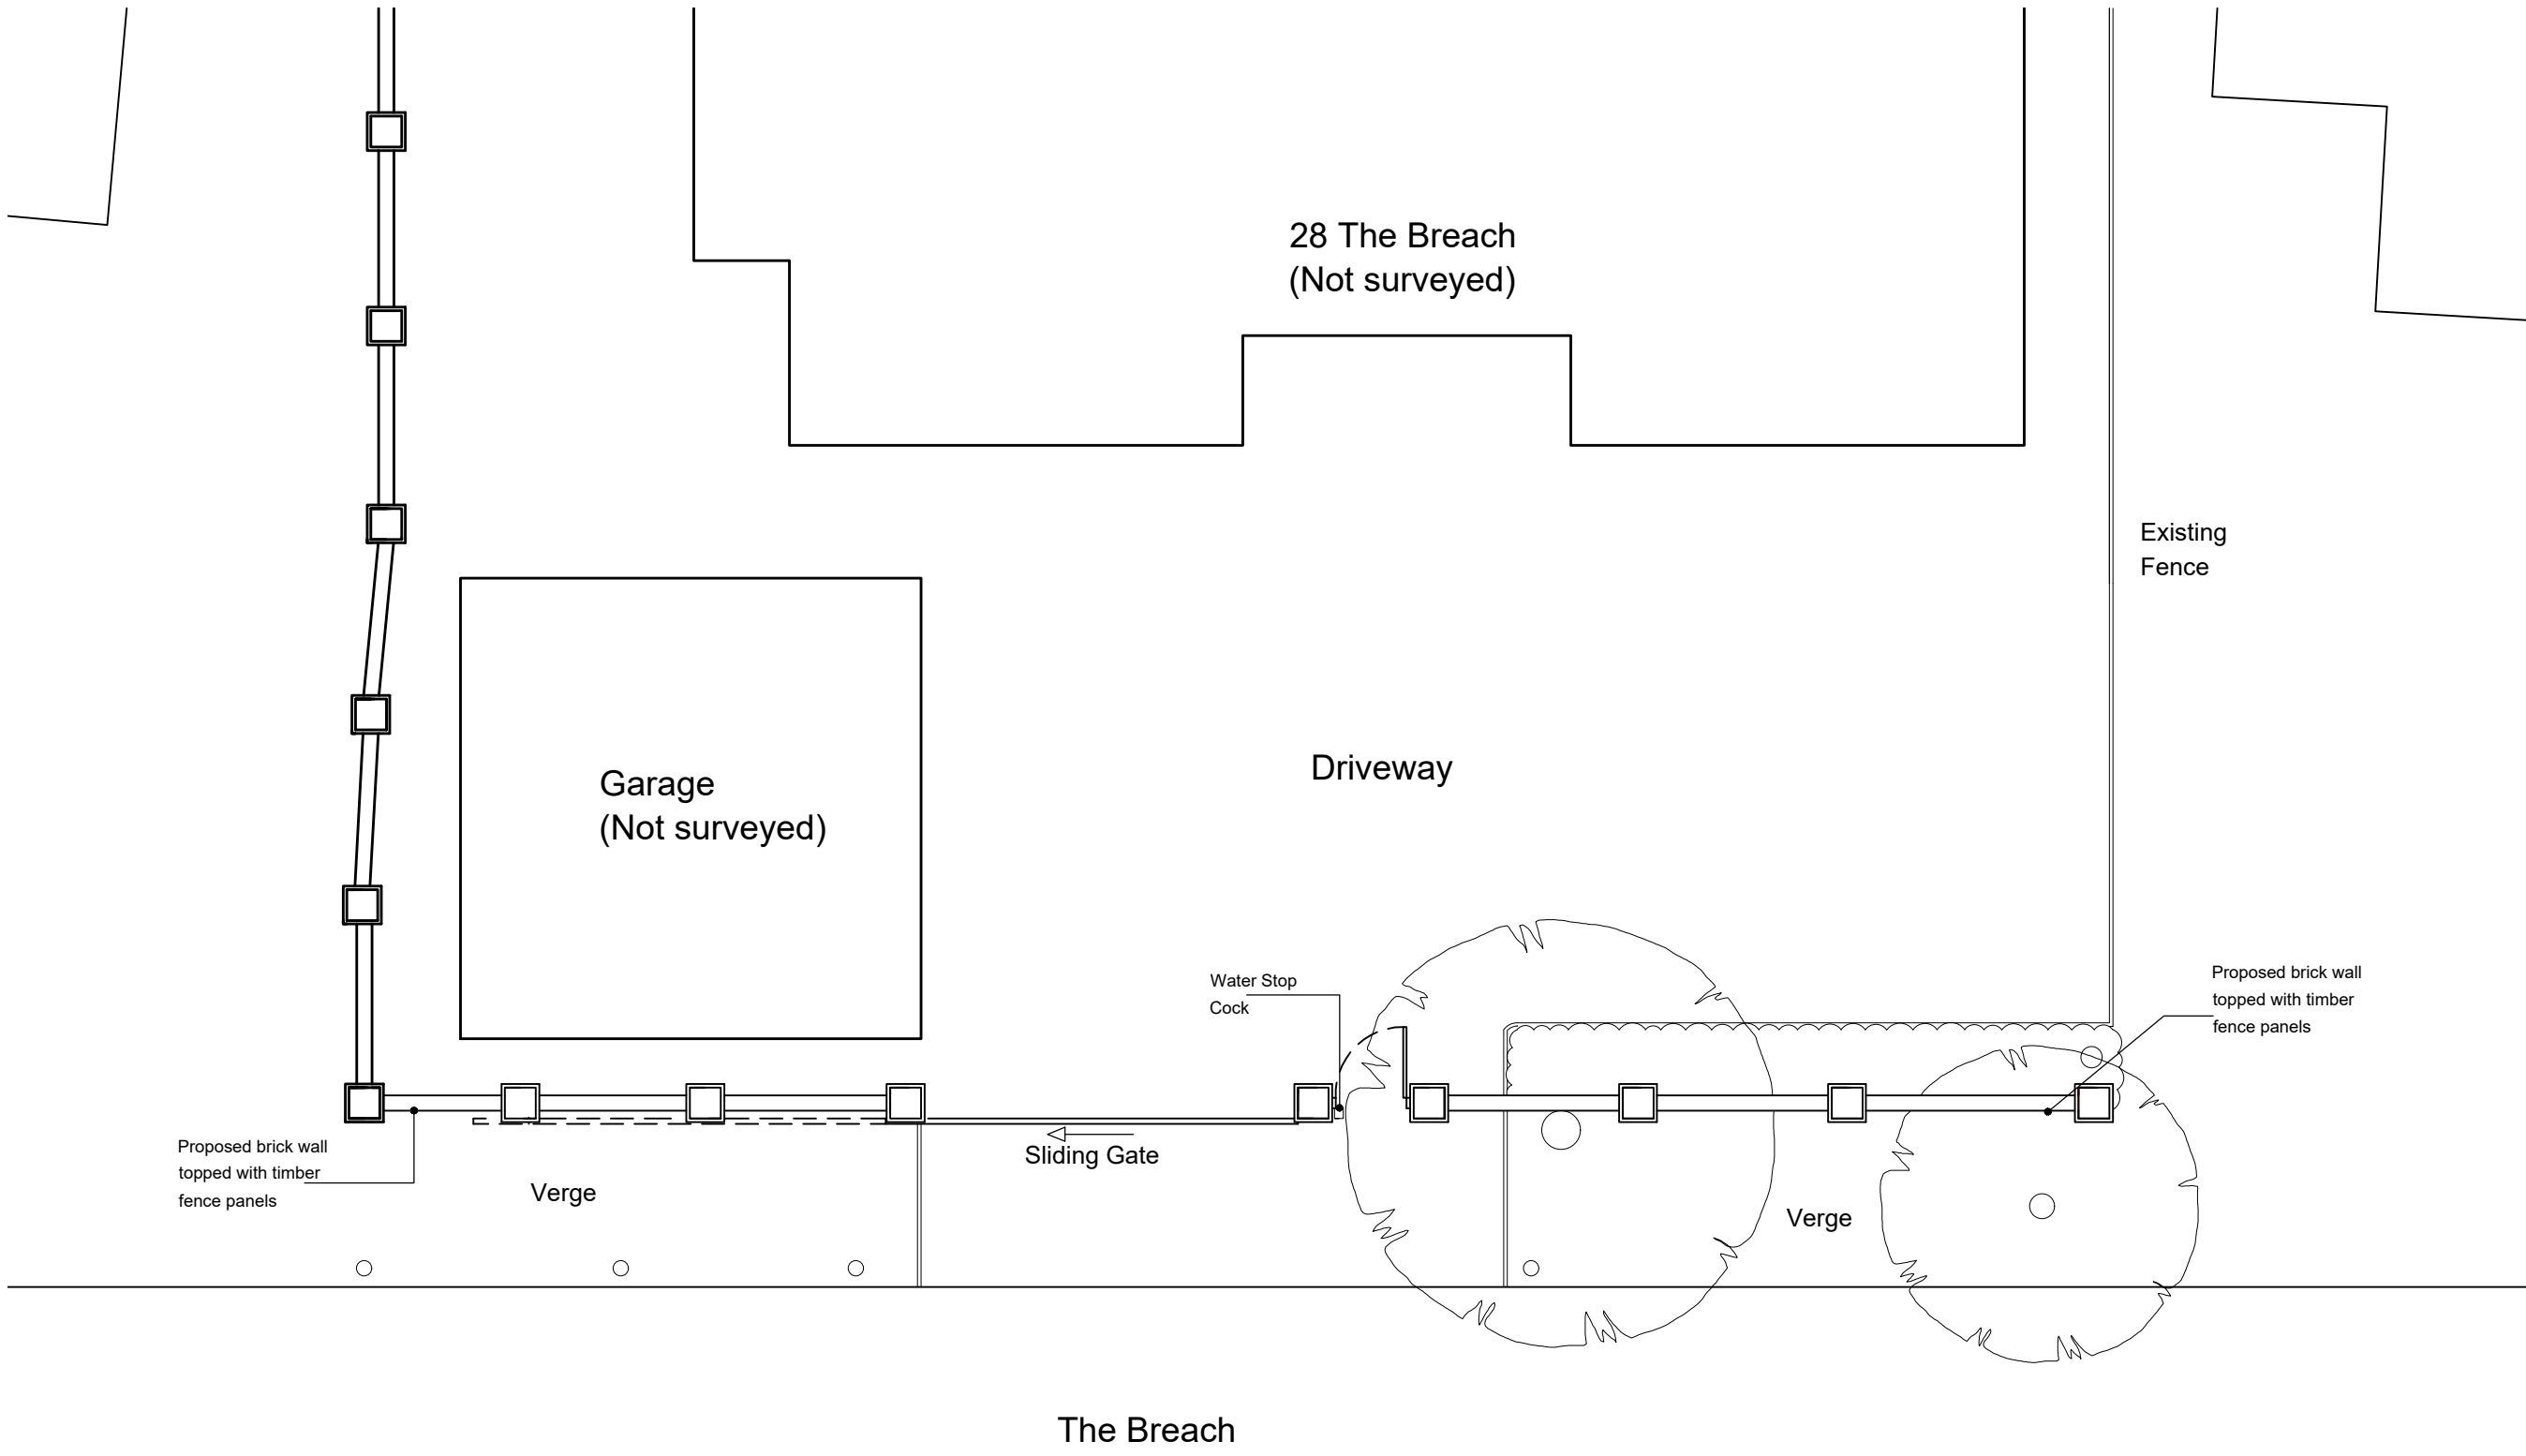

PROPOSED
BLOCK PLAN
Scale 1:100





EXISTING
SOUTH WEST
Scale 1:100



PROPOSED
SOUTH WEST
Scale 1:100

THIS DRAWING IS COPYRIGHT
Contractor must take site sizes

Any discrepancies between the
drawing and site conditions
should be reported to the
Principal Designer

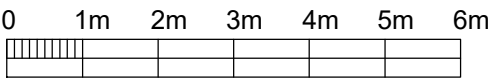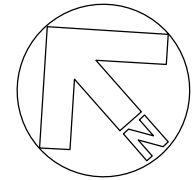

Scale bar (1:100)

Rev.	Date	Init
B	08/01/26	JAG
A	31/10/25	JAG

CLIENT

Mr G Little

PROJECT

28 The Breach, Devizes.
Proposed Gate to Driveway

DRAWING

Existing and Proposed Plans and Elevations

DRAWN:	Date:	Scale:
JAG	11/08/25	1:100 @ A1
Drawing number:	4423-01	Rev. B

DOLMAN

ARCHITECTURAL DESIGNERS BUILDING SURVEYORS
COST CONSULTANTS CDM PRINCIPAL DESIGNERS

Sussex House
Bath Road
Devizes
Wiltshire SN10 2AF

Tel: 01380 729456
Web: www.dolmansurveyors.co.uk
Email: info@dolmansurveyors.co.uk