




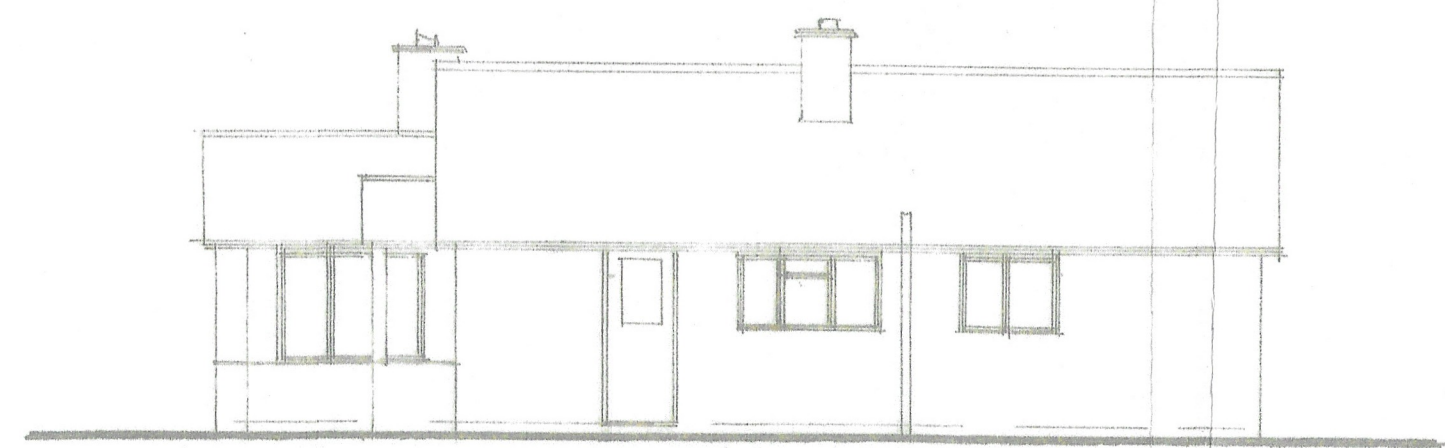


East Elevation

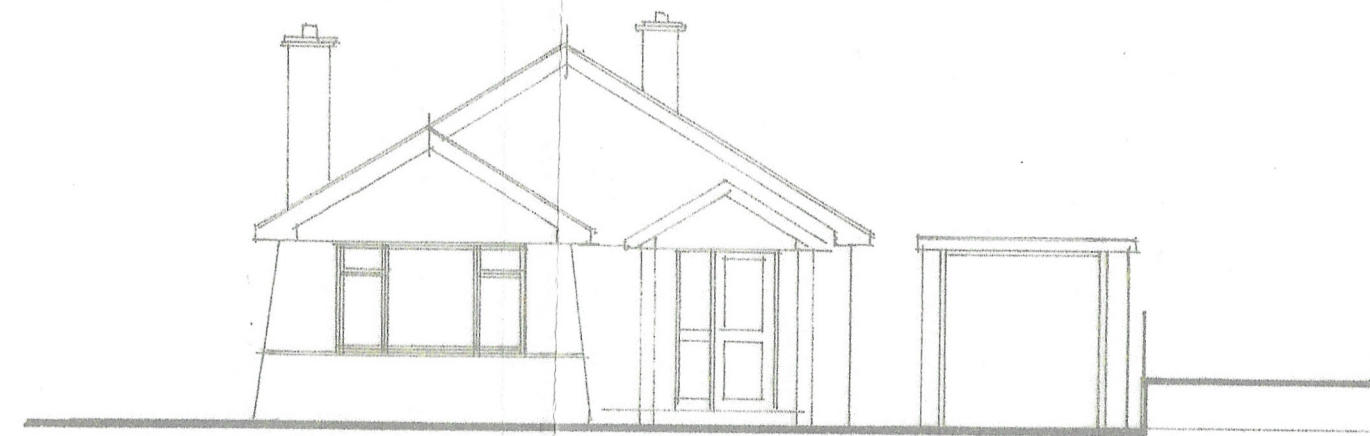


South Elevation

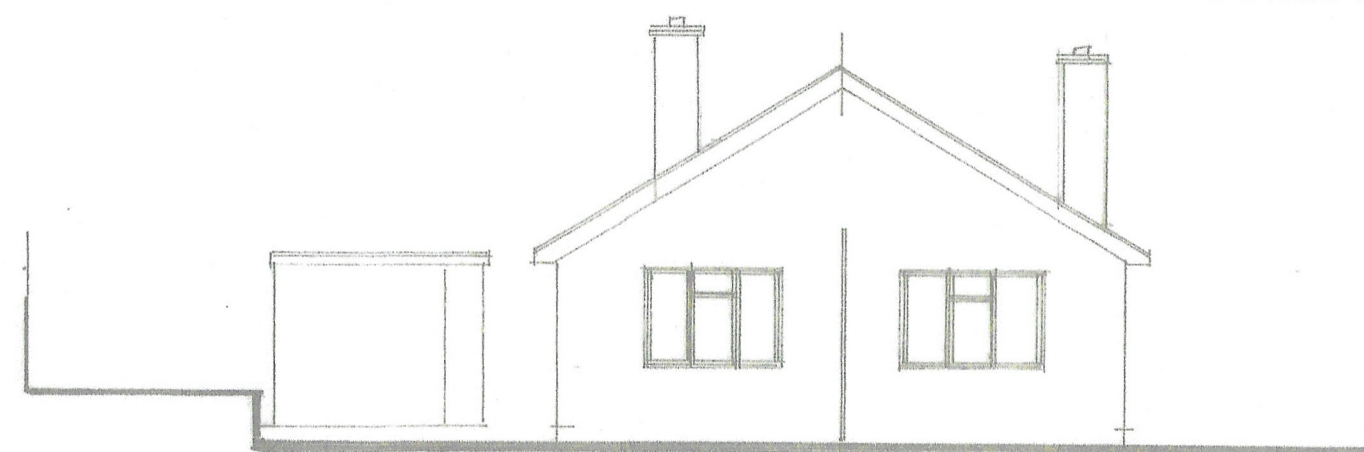


North Elevation

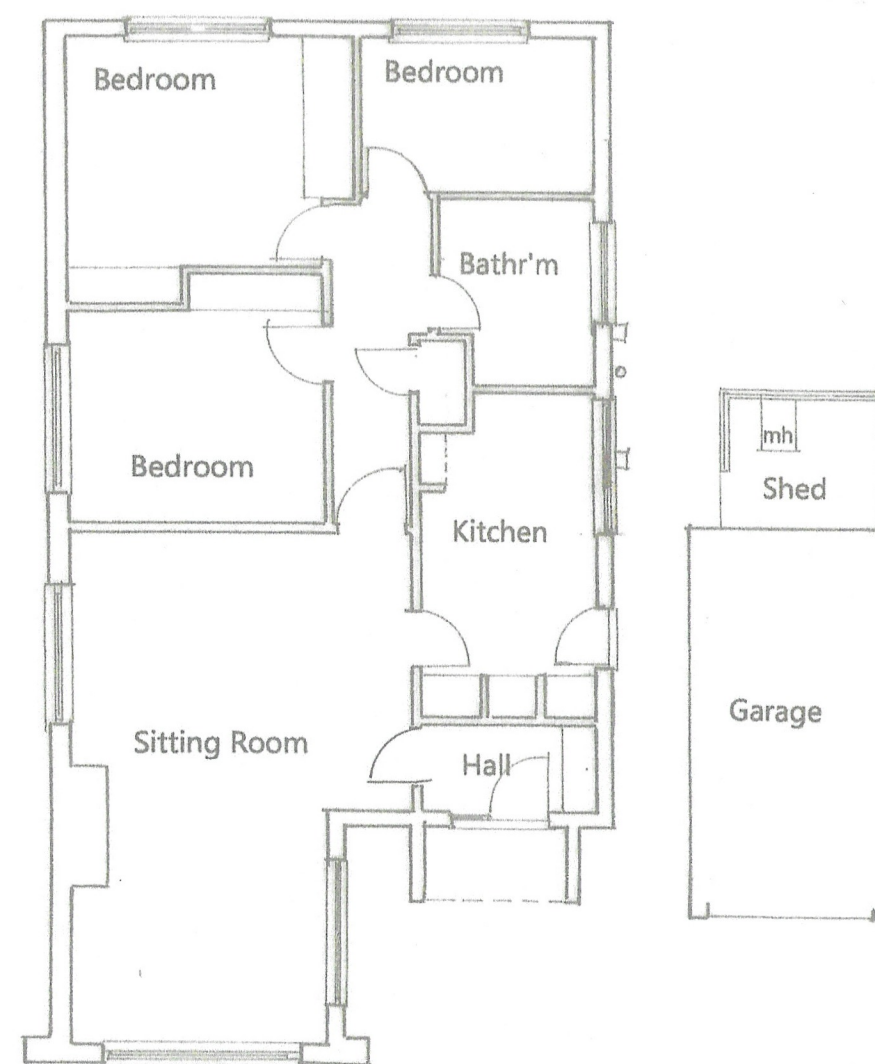


Floor Plan
AS EXISTING

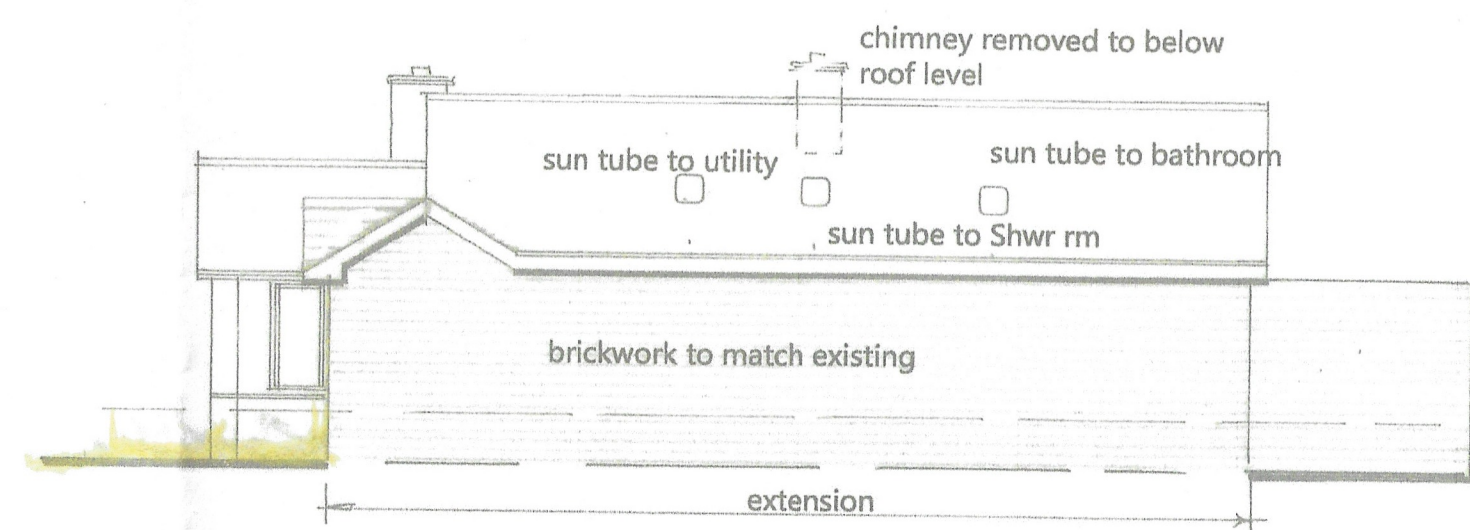


East Elevation

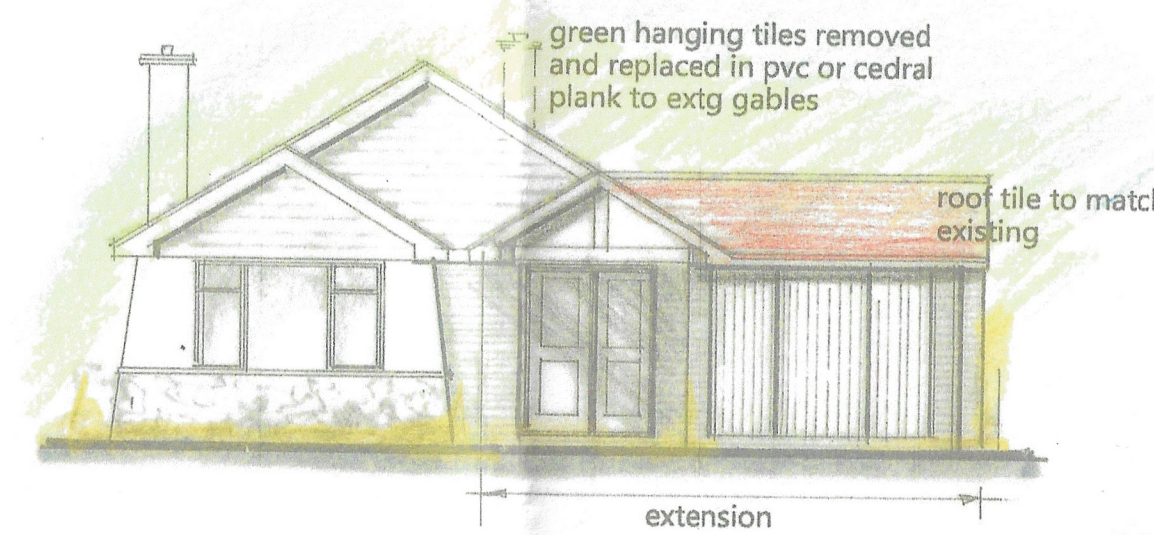


South Elevation

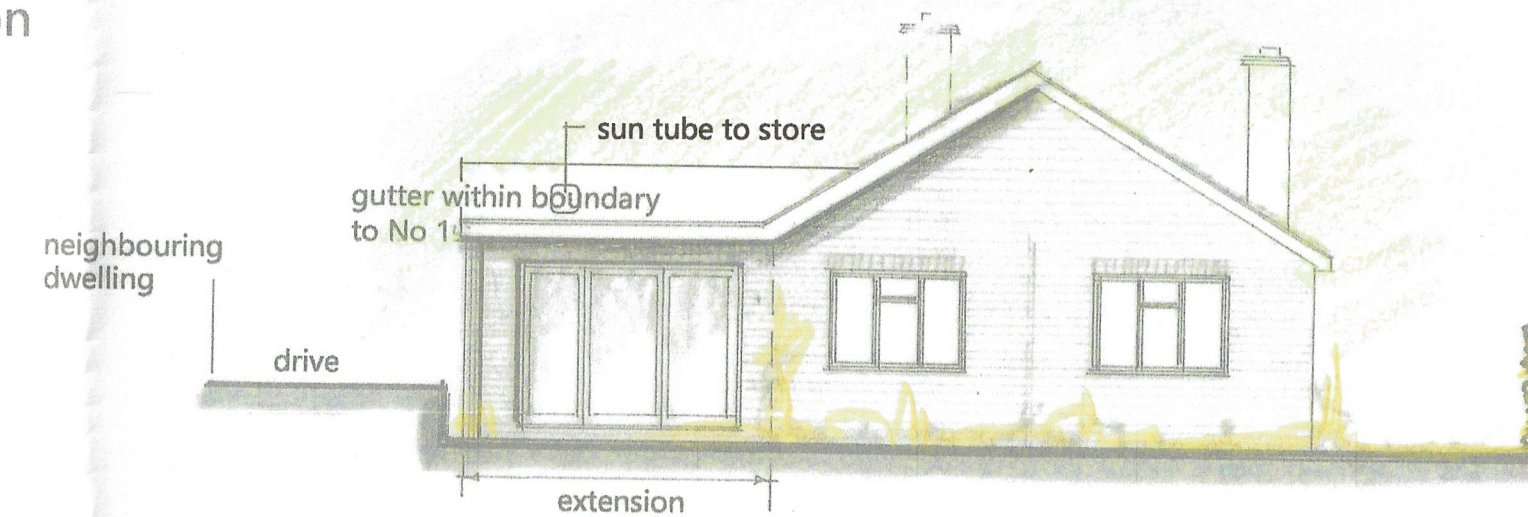

North Elevation

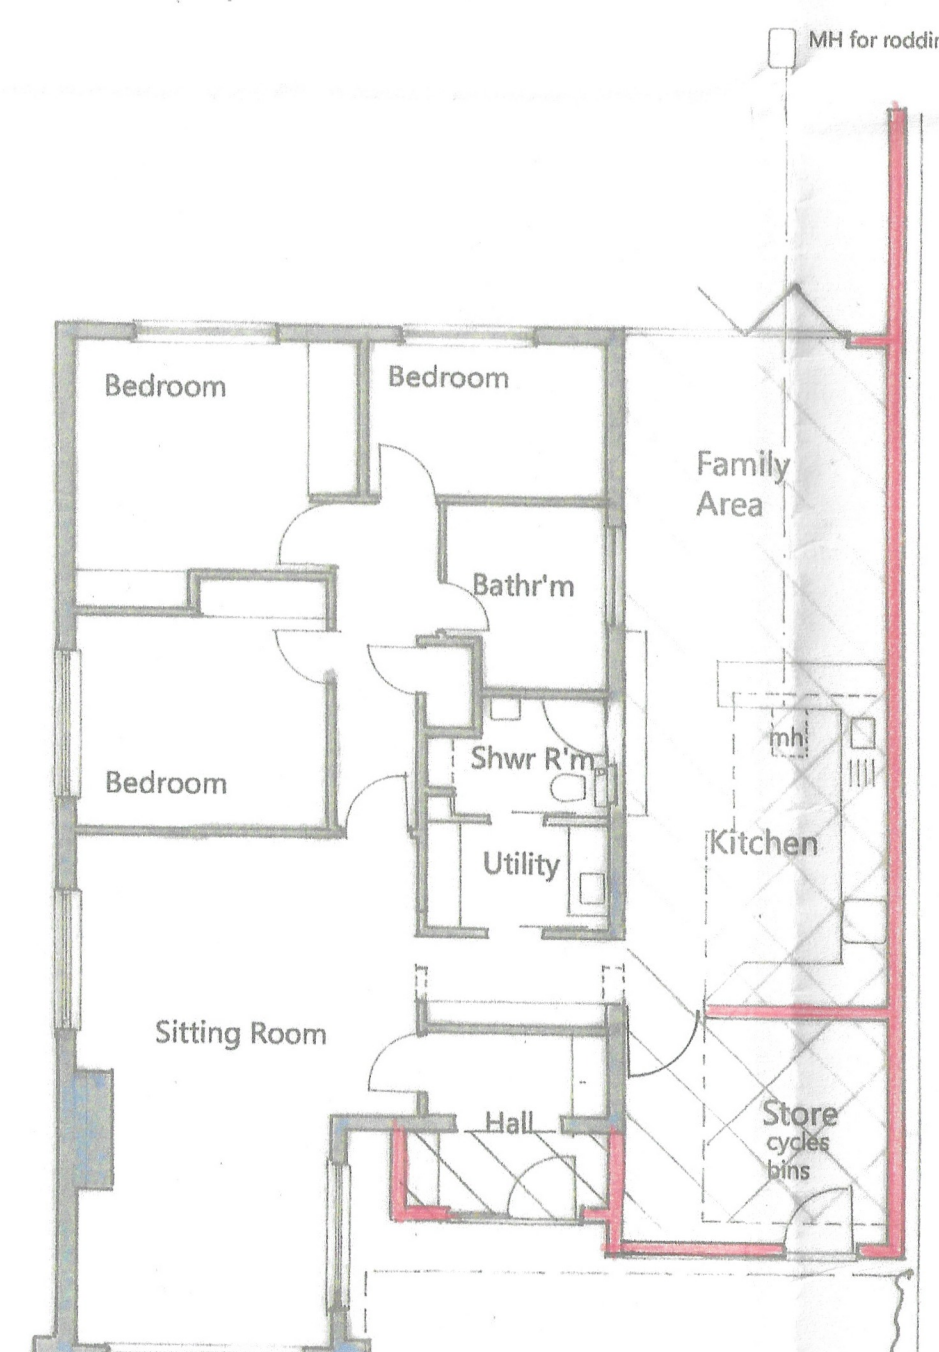


Floor Plan
AS PROPOSED

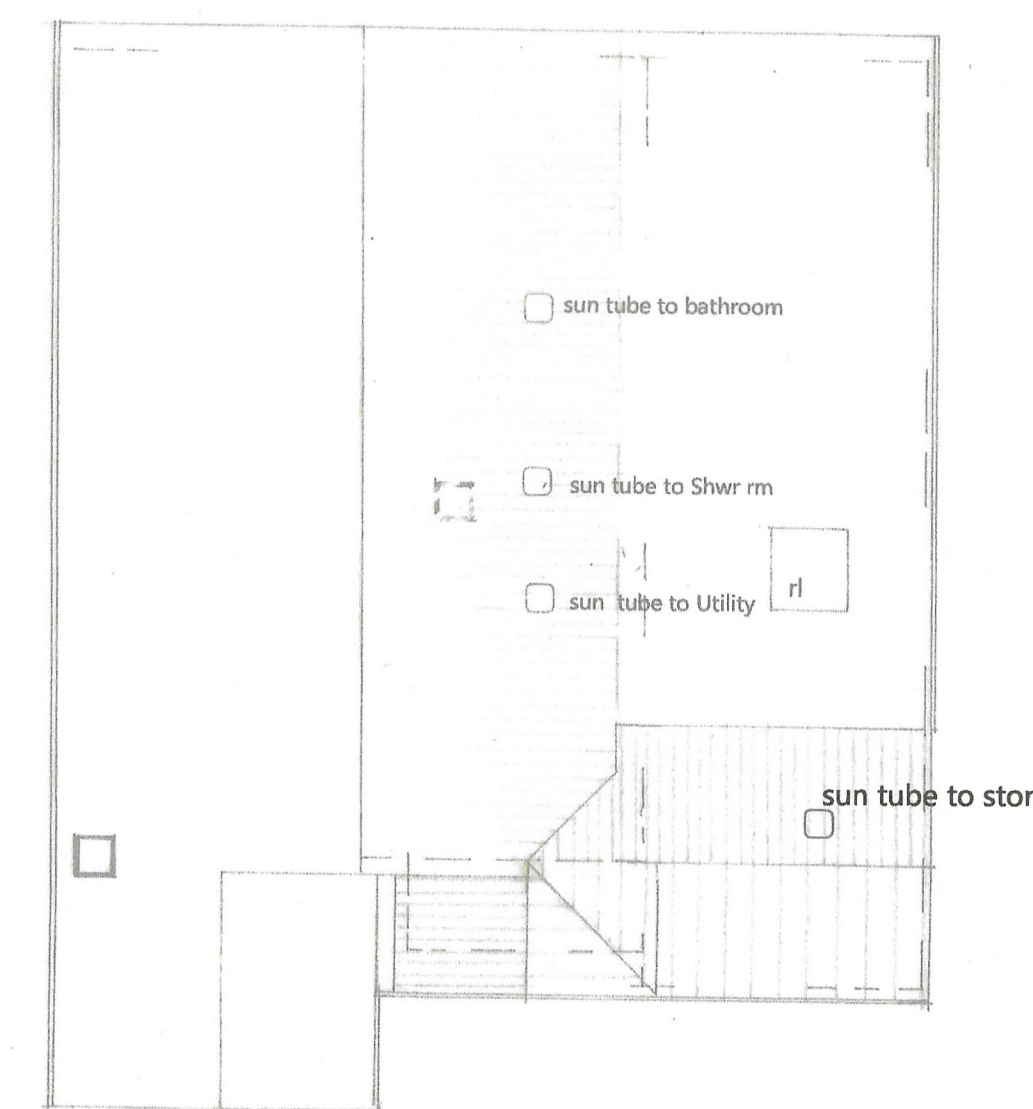

Roof Plan

- Nett extension area 43.90sq.m
- Structures removed 26.08sq.m

Plan & Elevations
1-100 @A1

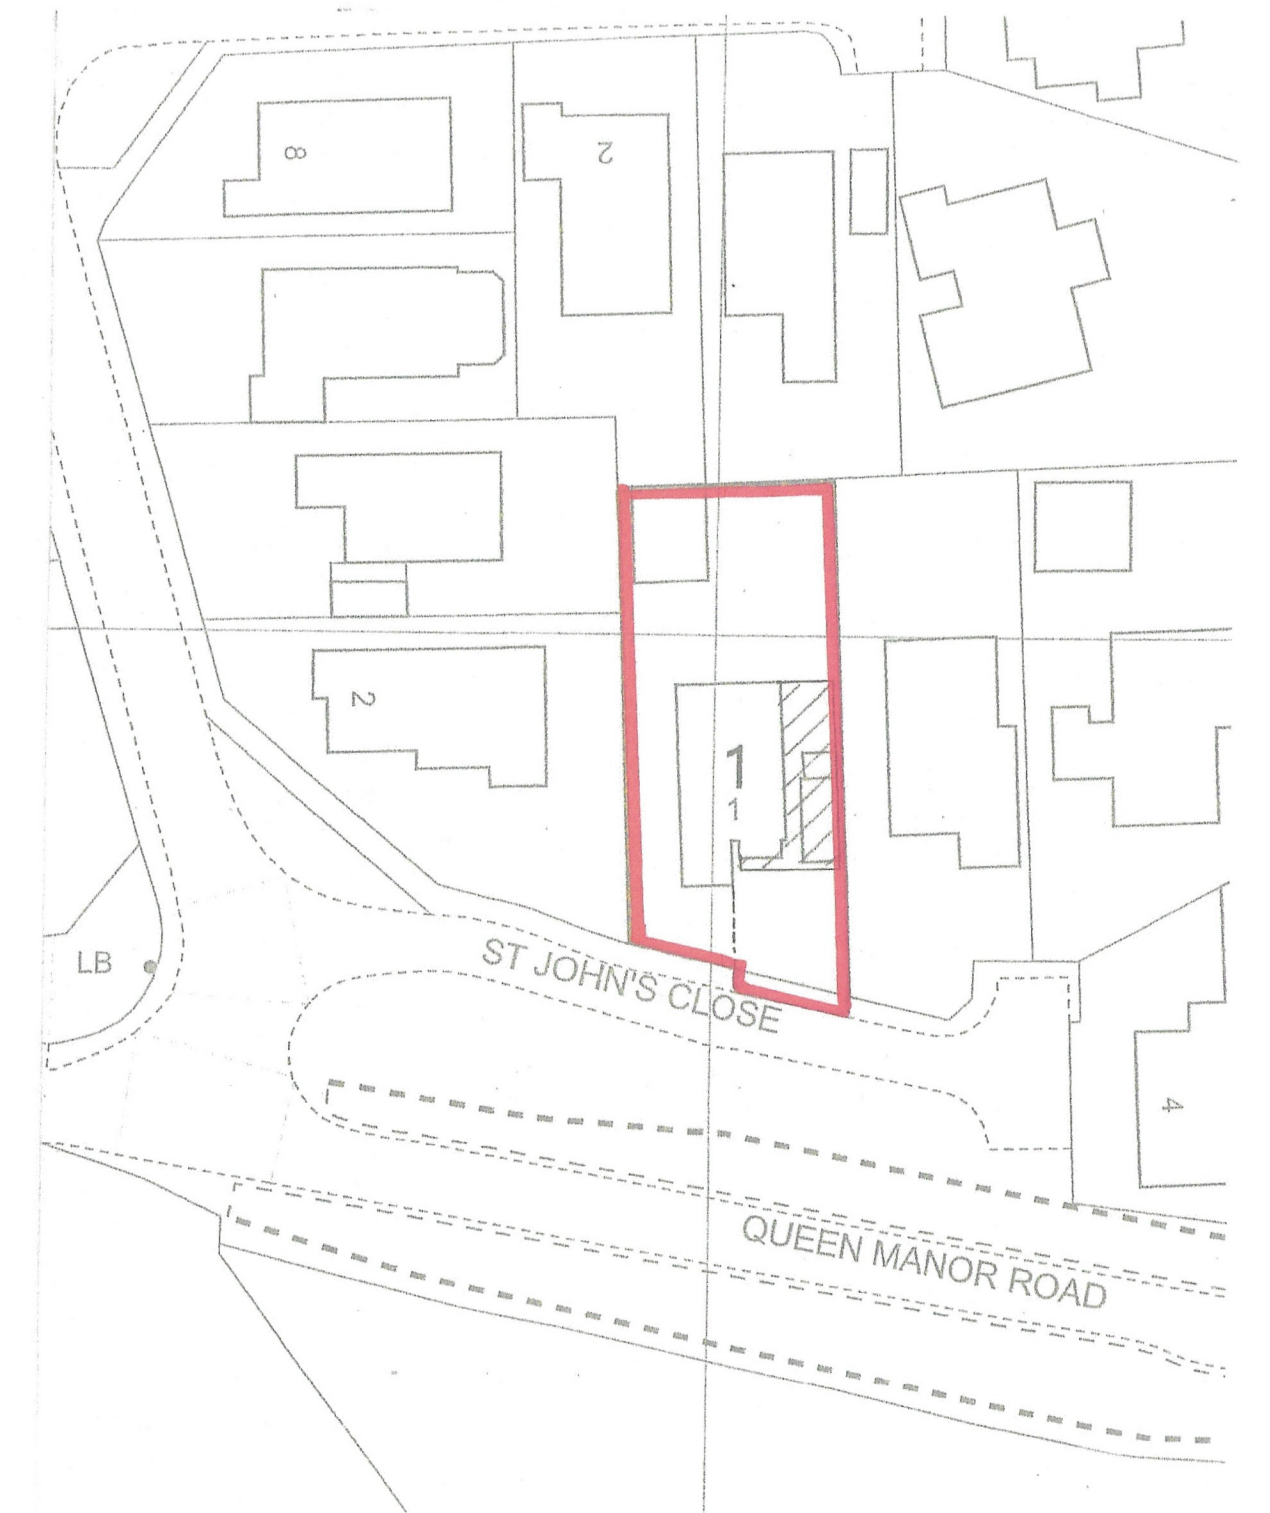

Block Plan

1-500
0 10 20m @A1



Location Plan
Crown Copyright Reserved
Licence No 100007045

1-1250
0 25 50 m @A1

Damen Associates Ltd Architectural Services		Kingsdown Studio Back Drove West Winterslow Salisbury, Wiltshire SP5 1SX Tel: 01980 863191 E-mail: burrows.damen@btconnect.com	
Mr & Mrs R Defeo 1 St John's Close Riverbourne Rd Laverstock Salisbury SP1 1NW			
Proposed Extension and Alterations		Scale as stated Date November 25	
Drwg. no. 04325	1	Rev. C	This plan is the Surveyors COPYRIGHT