



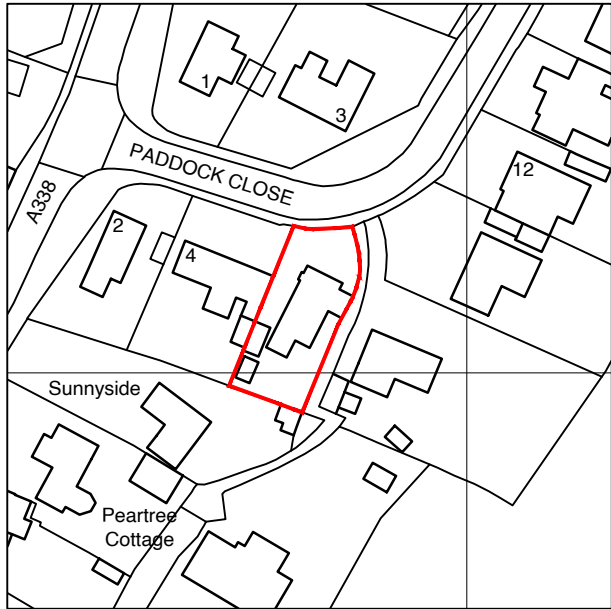

1 Location Plan
1:625@A1 (1:1250@A3)

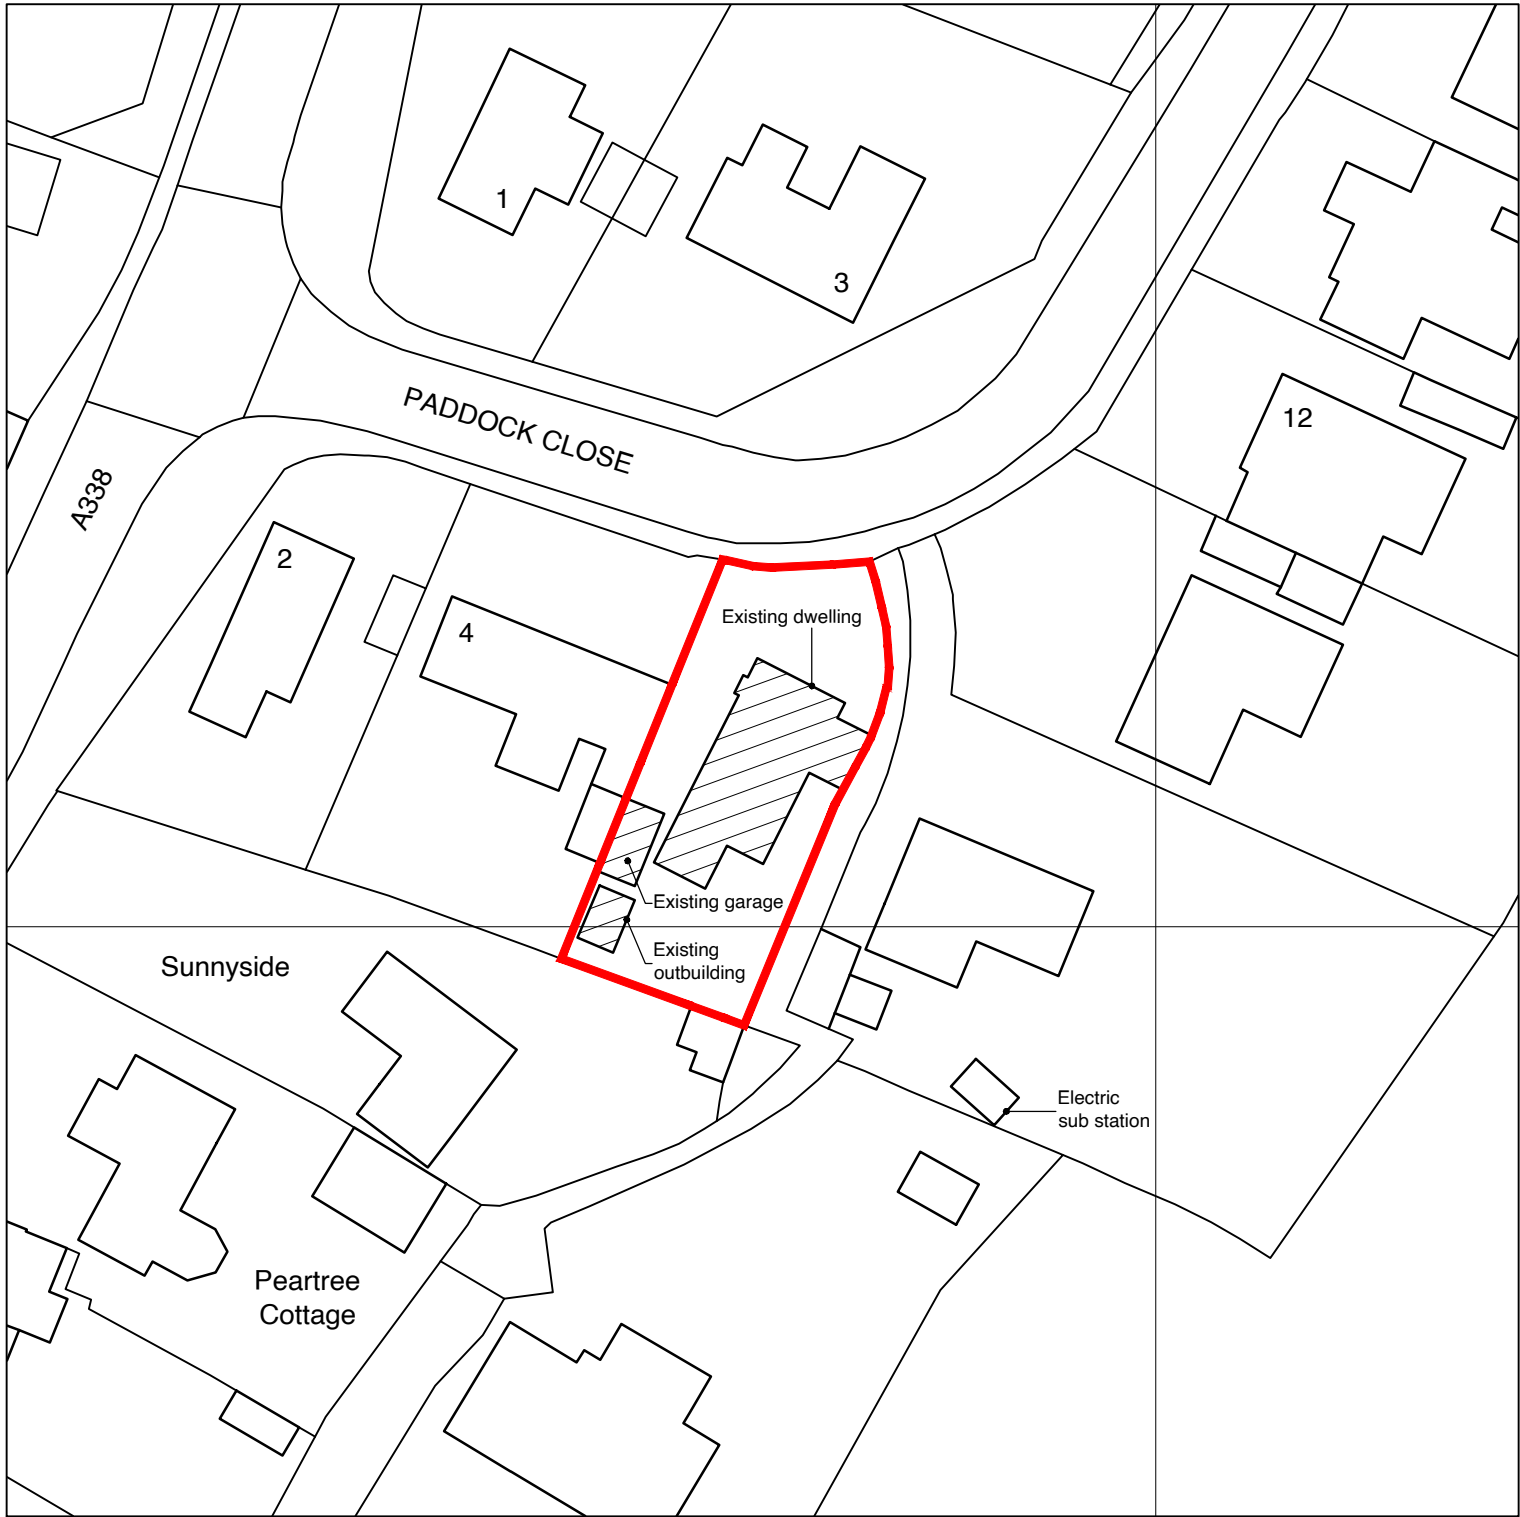


2 Block Plan
1:250@A1 (1:500@A3)

NOTE

- This drawing is copyright of MDC Architecture and is not to be reproduced
- This drawing has been produced to support a sketch scheme/planning application and should not be used for any other purpose

Ordnance Survey licence AC0000848283

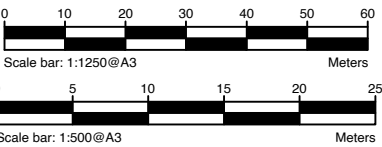

Rev	Revision Details	Date
A	Householder Planning submission	11.01.26



Client & Project Address
Mr J & Mrs C Jost
6 Paddock Close
Winterbourne Dauntsey
Salisbury
Wiltshire
SP4 6EL

Project Description
Proposed Garage Extension &
Associated Works

Drawing Title
Location & Block Plan

Scale	Refer to drawing	Drawn By	MDC
-------	------------------	----------	-----

Status **EXISTING**

Drawing No.	Sheet No.	Rev
2414/EX	01	A