




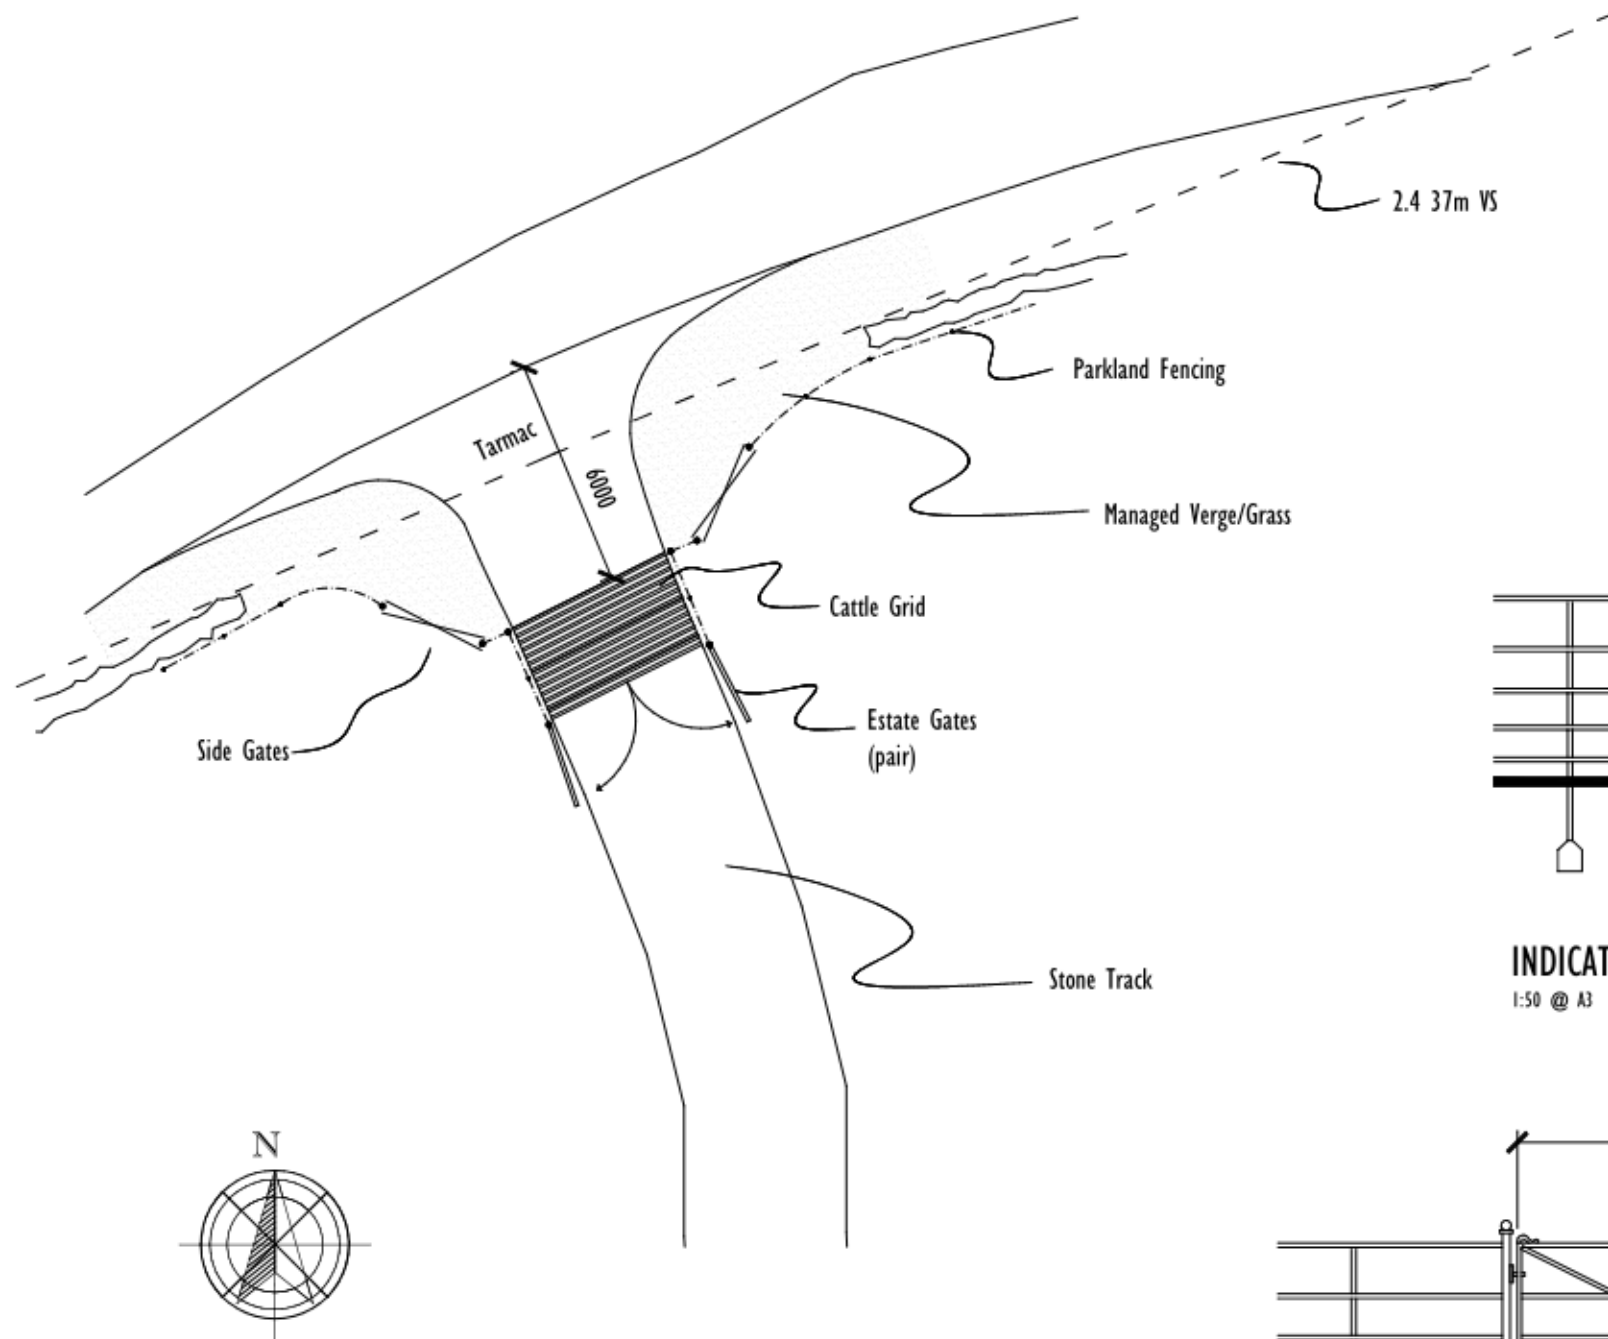

Estate Access Plan
1:200 @ A3

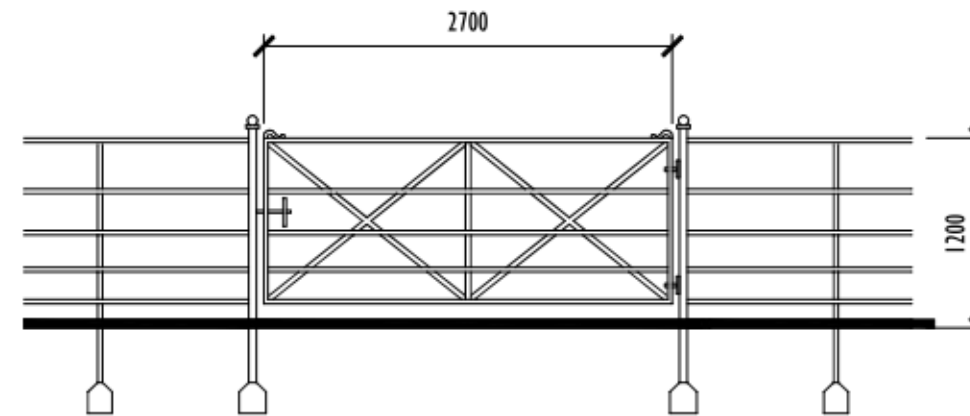

INDICATIVE SIDE GATE DETAIL
1:50 @ A3

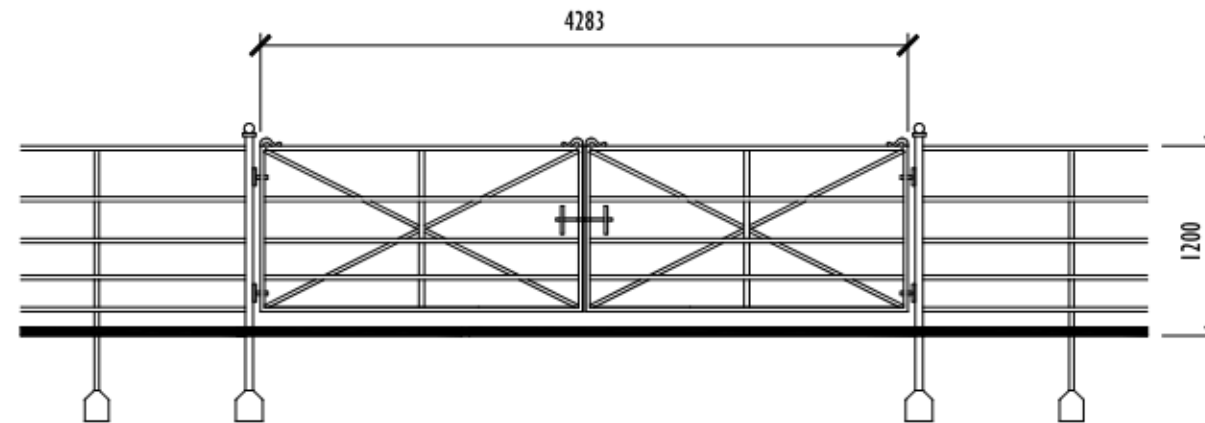

INDICATIVE ESTATE GATE DETAIL
1:50 @ A3

SCALE 1:200 8m 6 4 2 0
SCALE 1:50 2m 1.5 1 0.5 0

D	DRAWING No. 13	PROJECT NO. LDC2272G PROJECT Euridge Manor Farm, Colerne	DESCRIPTION Access & Estate Gate Detail SCALE: 1:200 & 1:50 @ A3	DATE Dec. 2025	The Studio, 82 Broadmead, Corsham, SN13 9AP	All dimensions to be checked on site. Drawing for planning purposes only - Not for construction. Reproduction of this drawing is prohibited without the consent in writing of Land Development & Planning Consultants Ltd. See plans are reproduced from the Outline & Access Plans with the permission of the Controller of HM Stationery Office. Crown Copyright Reserved. Licence Number AL56155.	LDPC Land Development & Planning Consultants Ltd 01249 782496 www.ldpc.co planning@ldpc.co
----------	---------------------------------	--	---	--------------------------	---	--	---