



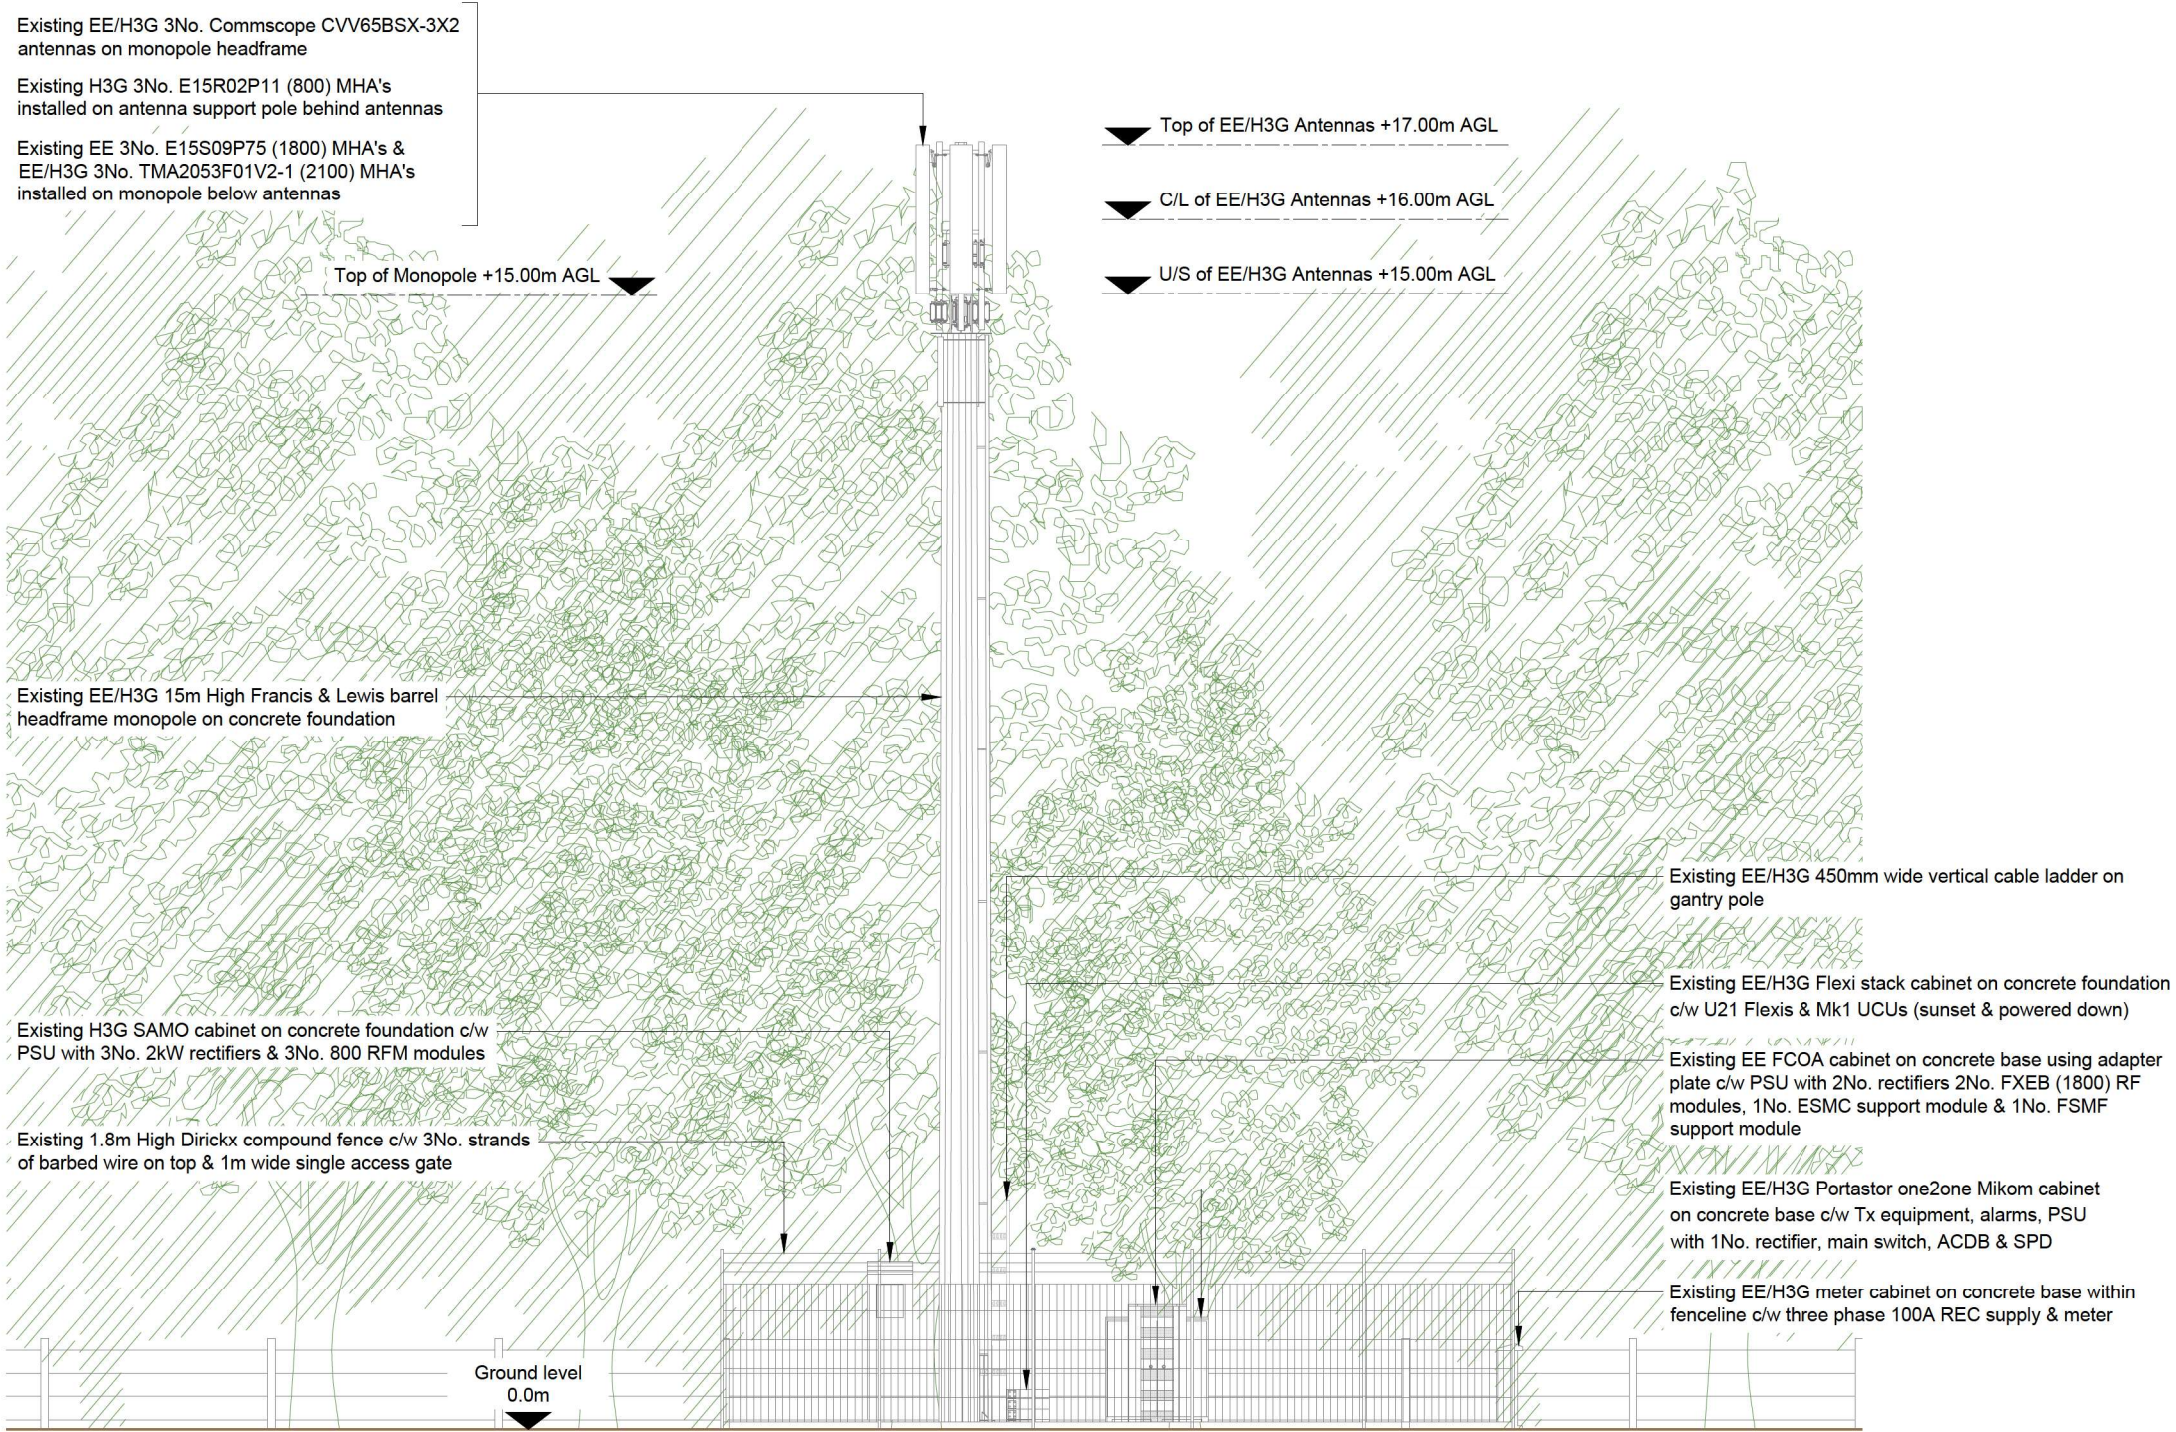

EXISTING SITE ELEVATION A

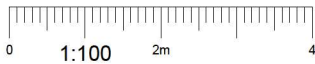

- NOTES:
- ALL DIMENSIONS IN MM UNLESS OTHERWISE NOTED.

Master:	Project:	Purpose of Issue:	Issue:
DDD	Primary Area Power Resilience	Detail Design	A1
Date:	19/12/2025	Revision / Upgrade Description:	
Drawn:	EMF	First Issue	
Checked:	H.Cameron		
Approved:	J.Alexander		



Hutchinson 3G UK Limited
Green Park, 450 Longwater Avenue
Reading, RG30 3UR
Tel: 01628 795 000
Fax: 01628 795 001

H3G Base Station Information line:
0845 6043000
Available 8am-8pm Monday to Friday



Everything Everywhere
One Braham Street
London
E1 8EE

Tel: 020 7356 5000



Mobile Broadband Network Limited
Sixth Floor, Thames Tower, Station Road, Reading, RG1 1LX

Design Consultant:



M-GROUP TELECOM
WEST LODGE
STATION APPROACH
WEST BYFLEET
SURREY
KT14 6NG

TEL : 01932 411011
FAX : 01932 411012

Site Name: **FOUR TREES FIELD**

Site ID: **782169**

Address: **FOUR TREES FIELD
OFF A4361
UFFCOTT
SWINDON
WILTSHIRE SN4 9NA**

Title: **200 EXISTING SITE ELEVATION**

Project: **PRIMARY AREA POWER RESILIENCE**

Purpose of Issue: **DETAILED DESIGN**

EE Cell ID:	MBNL Cell ID:	H3G Cell ID:
68519	KNT001	SN0131

File name: **KNT001_68519_SN0131_EE_PR_DDD_A1**