


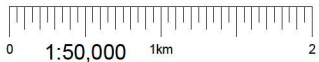


Reproduced by permission of Ordnance Survey on behalf of
the Controller of His Majesty's Stationery Office
All rights reserved. © Crown Copyright licence no. 100035120

SITE AREA PLAN



SITE PHOTOGRAPH

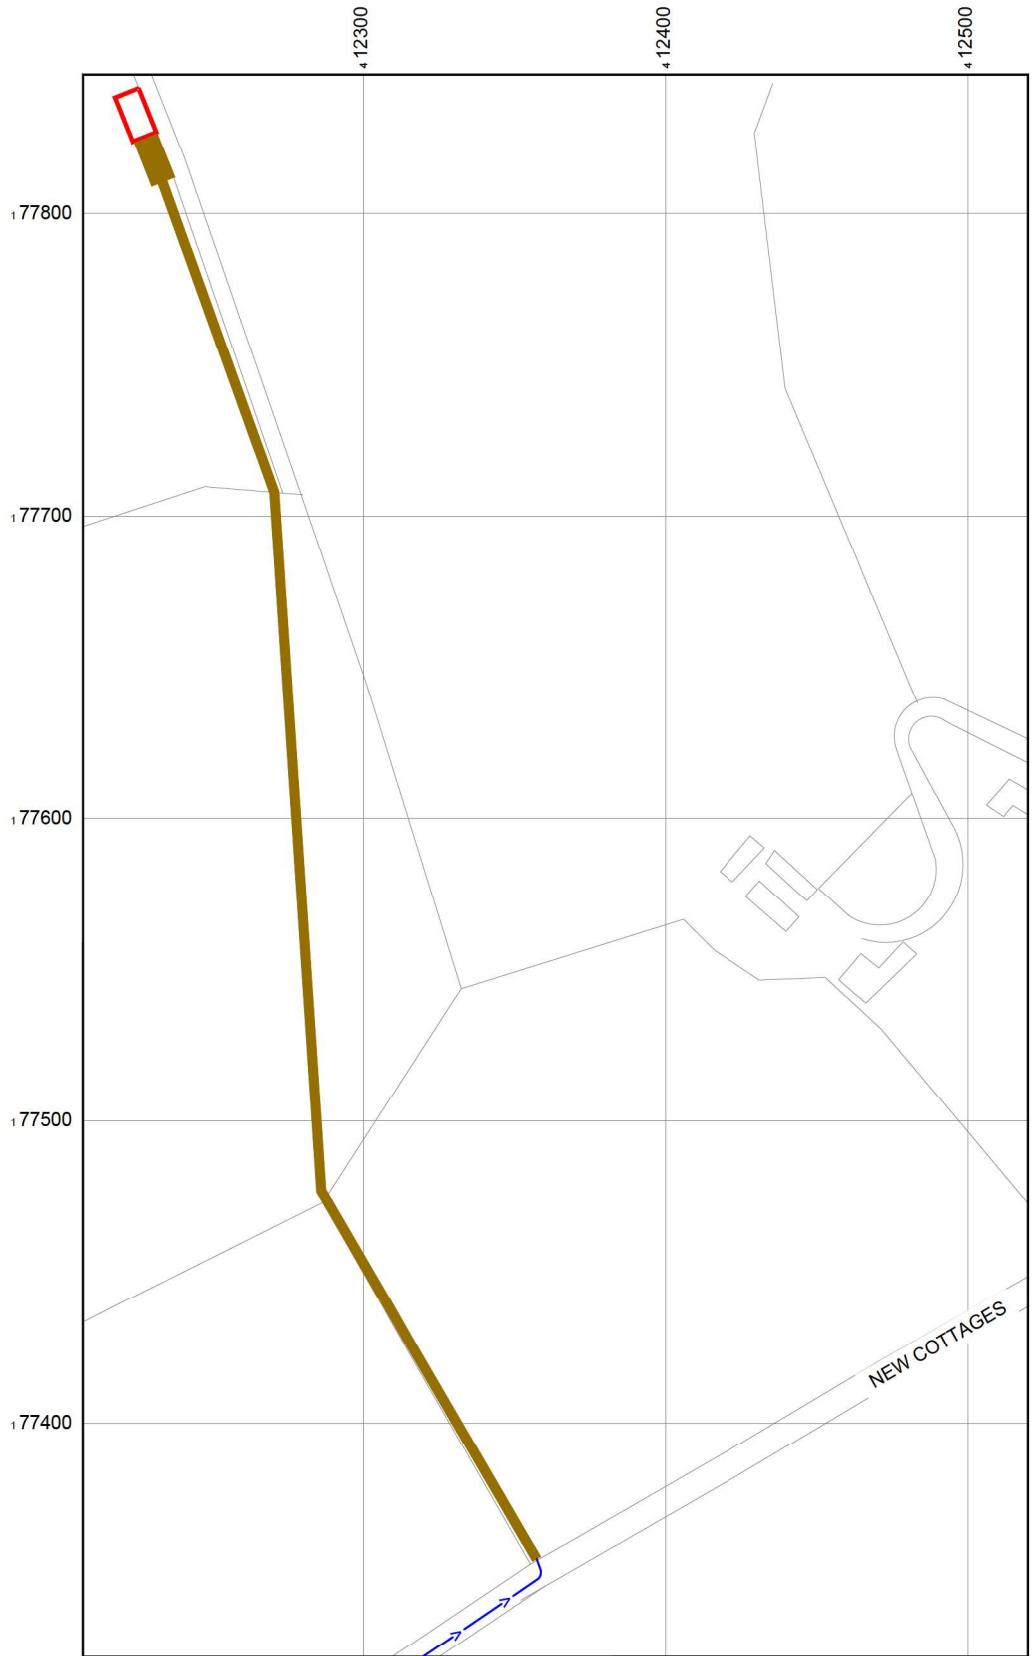


Reproduced by permission of Ordnance Survey on behalf of
the Controller of His Majesty's Stationery Office
All rights reserved. © Crown Copyright licence no. 100035120

NGR E: 412224 N: 177836

W3W: tile.cloth.filled

SITE LOCATION PLAN

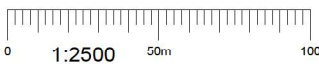

NOTES:

1. ALL DIMENSIONS IN MM UNLESS OTHERWISE NOTED.

Demise:



Access Route To Site:



Access Route:



Master:	Project:	Purpose of Issue:	Issue:
DDD	Primary Area Power Resilience	Detail Design	A1
Date:	19/12/2025	Revision / Upgrade Description:	
Drawn:	EMF	First Issue	
Checked:	H.Cameron		
Approved:	J.Alexander		



Hutchison 3G UK Limited
Green Park, 450 Longwater Avenue
Reading, RG30 3UR
Tel: 01628 765 000
Fax: 01628 765 001

H3G Base Station Information line:
0845 6043000
Available 8am-8pm Monday to Friday



Everything Everywhere
One Braham Street
London
E1 6EE
Tel: 020 7356 5000



Mobile Broadband Network Limited
Sixth Floor, Thames Tower, Station Road, Reading, RG1 1LX

Design Consultant:



M-GROUP TELECOM
WEST LODGE
STATION APPROACH
WEST BYFLEET
SURREY
KT14 6NG

TEL : 01932 411011
FAX : 01932 411012

Site Name:

FOUR TREES FIELD

Site ID:

782169

Address:

FOUR TREES FIELD
OFF A4361
UFFCOTT
SWINDON
WILTSHIRE SN4 9NA

Title:

002 SITE LOCATION PLAN

Project:

PRIMARY AREA POWER RESILIENCE

Purpose of Issue:

DETAILED DESIGN

EE Cell ID:	MBNL Cell ID:	H3G Cell ID:
68519	KNT001	SN0131

File name:

KNT001_68519_SN0131_EE_PR_DDD_A1