


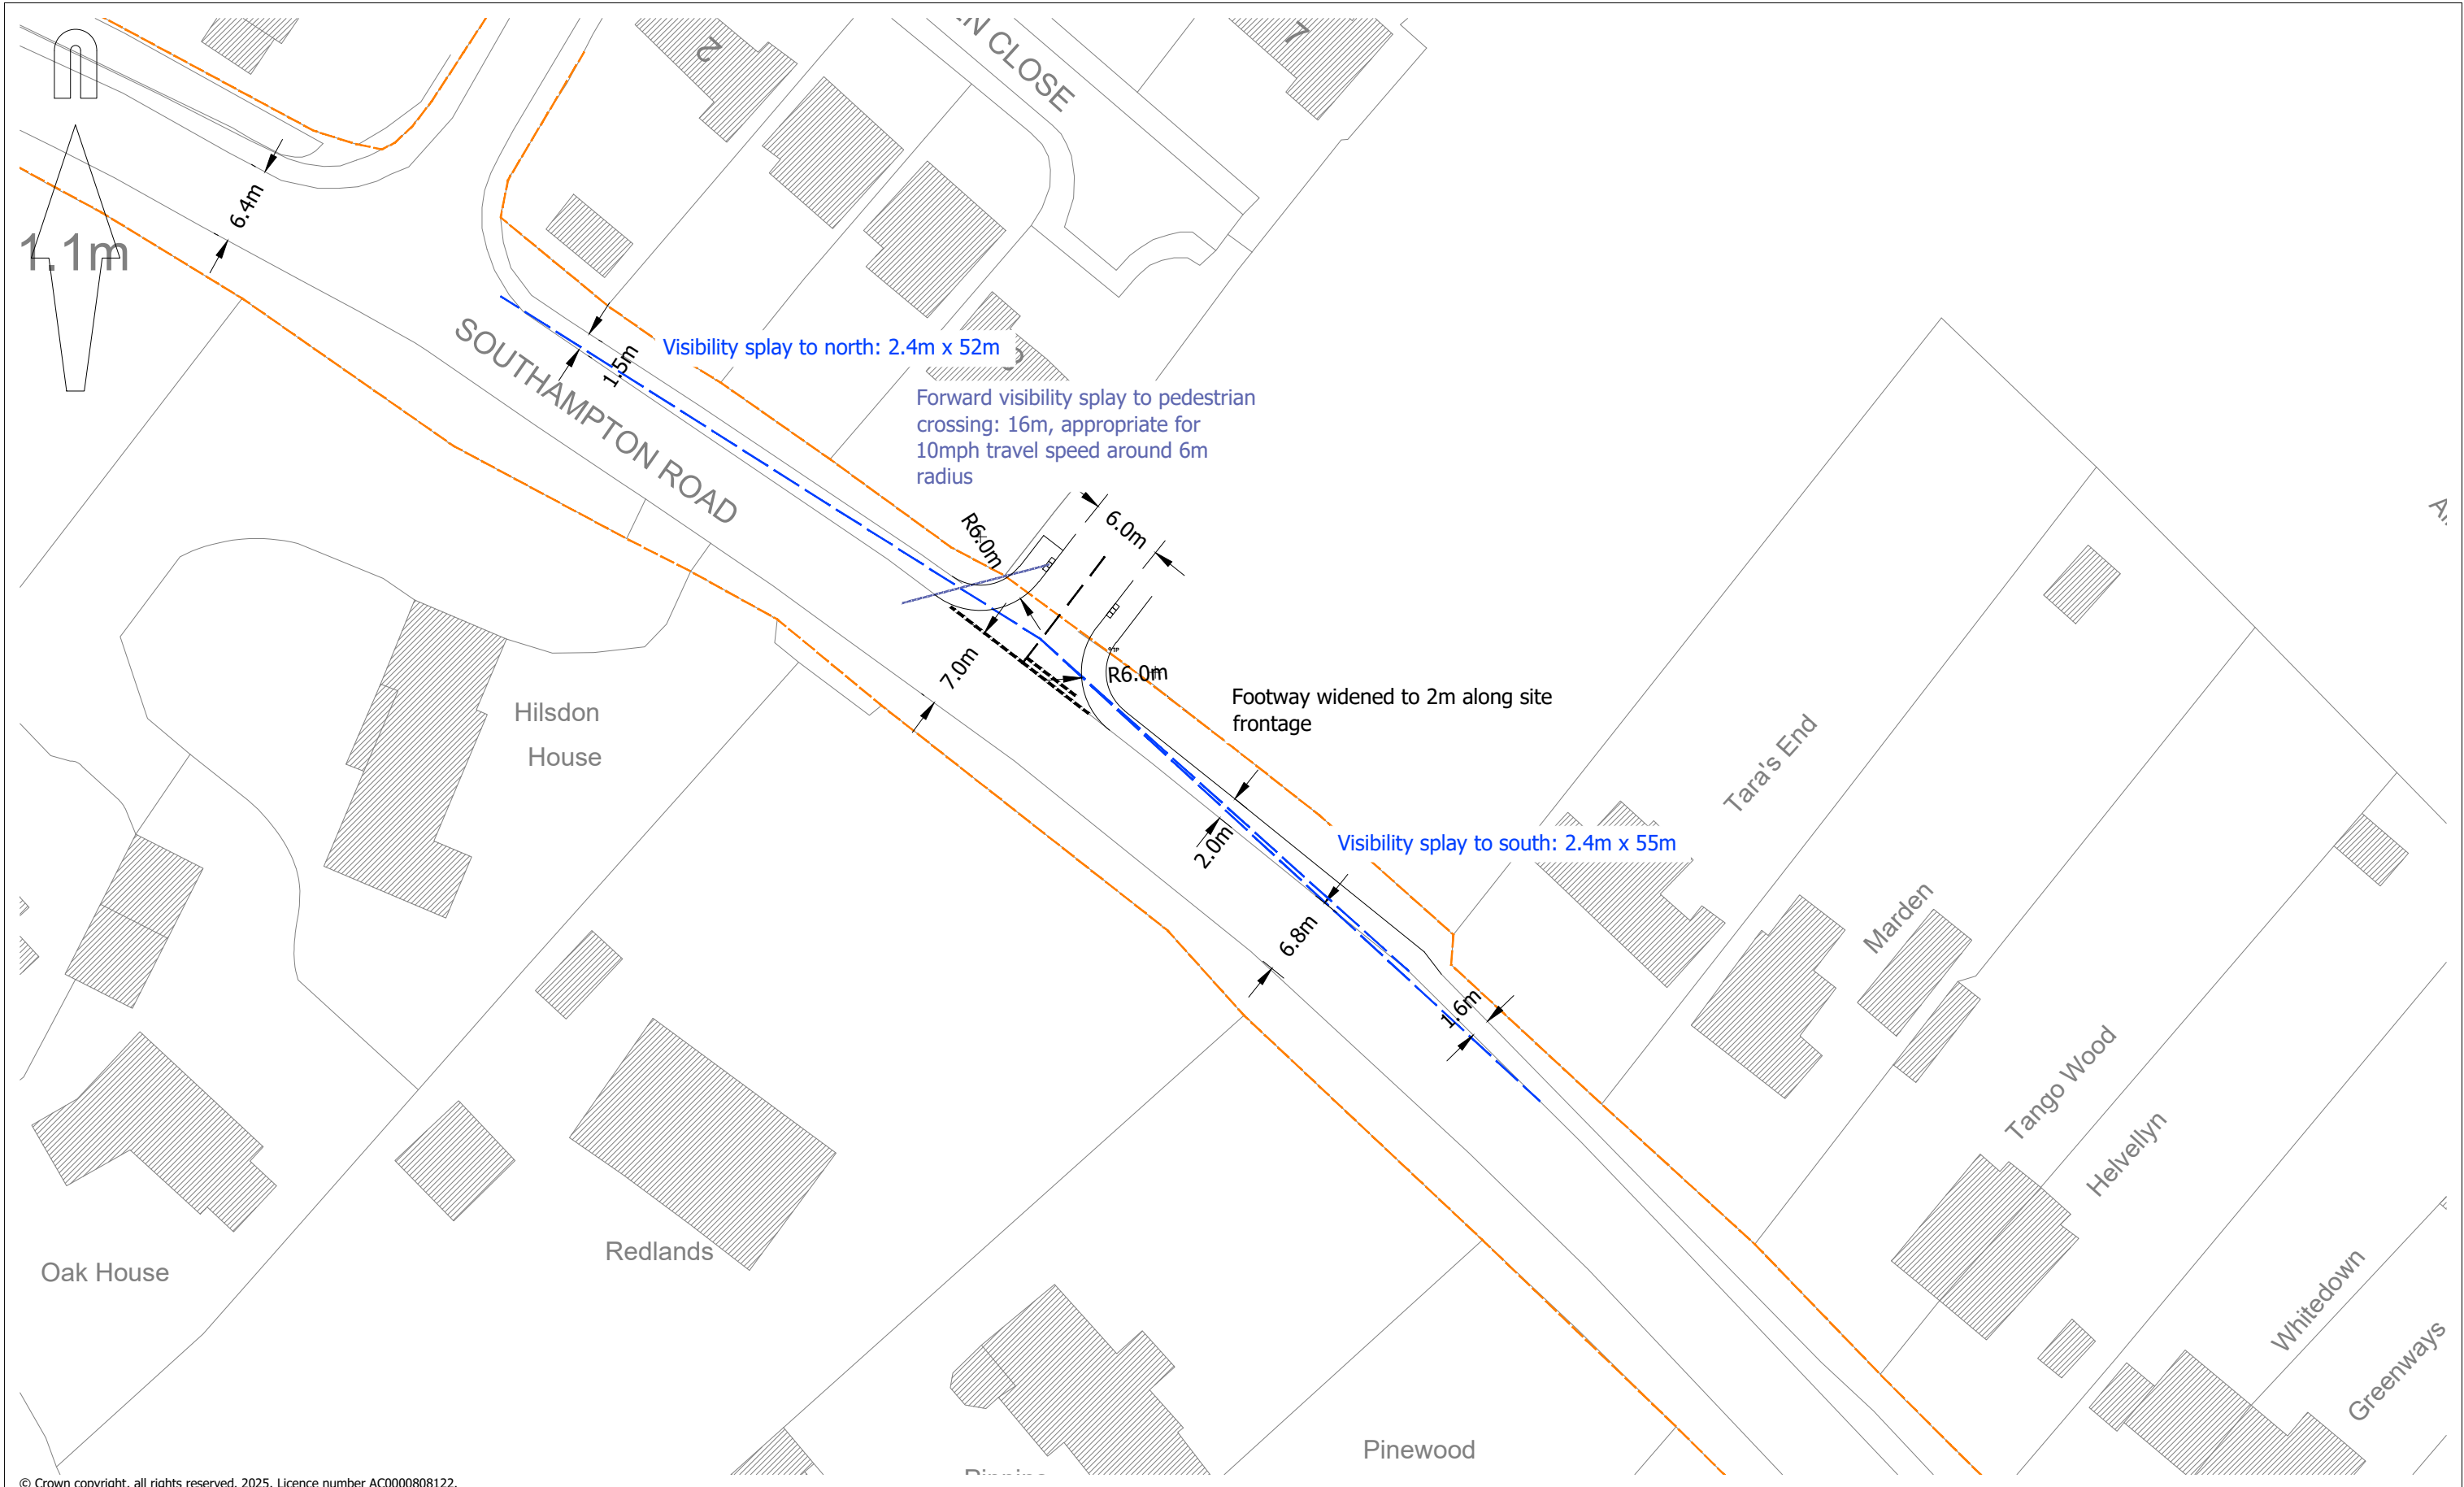

© Crown copyright, all rights reserved. 2025. Licence number AC0000808122.		client		title		scale		drawn by		checked by	
 Mayer Brown Limited DeskLodge House 2 Redcliffe Way Redcliffe Bristol BS1 6NL Telephone 0117 9251027 Fax 0117 9251029 enquiry@mayerbrown.co.uk www.mayerbrown.co.uk		FORMULA LAND (ALDERBURY) LTD		PROPOSED PRIORITY ACCESS JUNCTION		1:500 @ A3		HI		RB	
project		LAND TO THE NORTH OF SOUTHAMPTON ROAD ALDERBURY				date created	date revised	cad file		suitability	rev.
						NOV-23	FEB-25	01D ACCESS PLAN.DWG		-	D
						drawing number		B/WALDERBURY.1/01			