


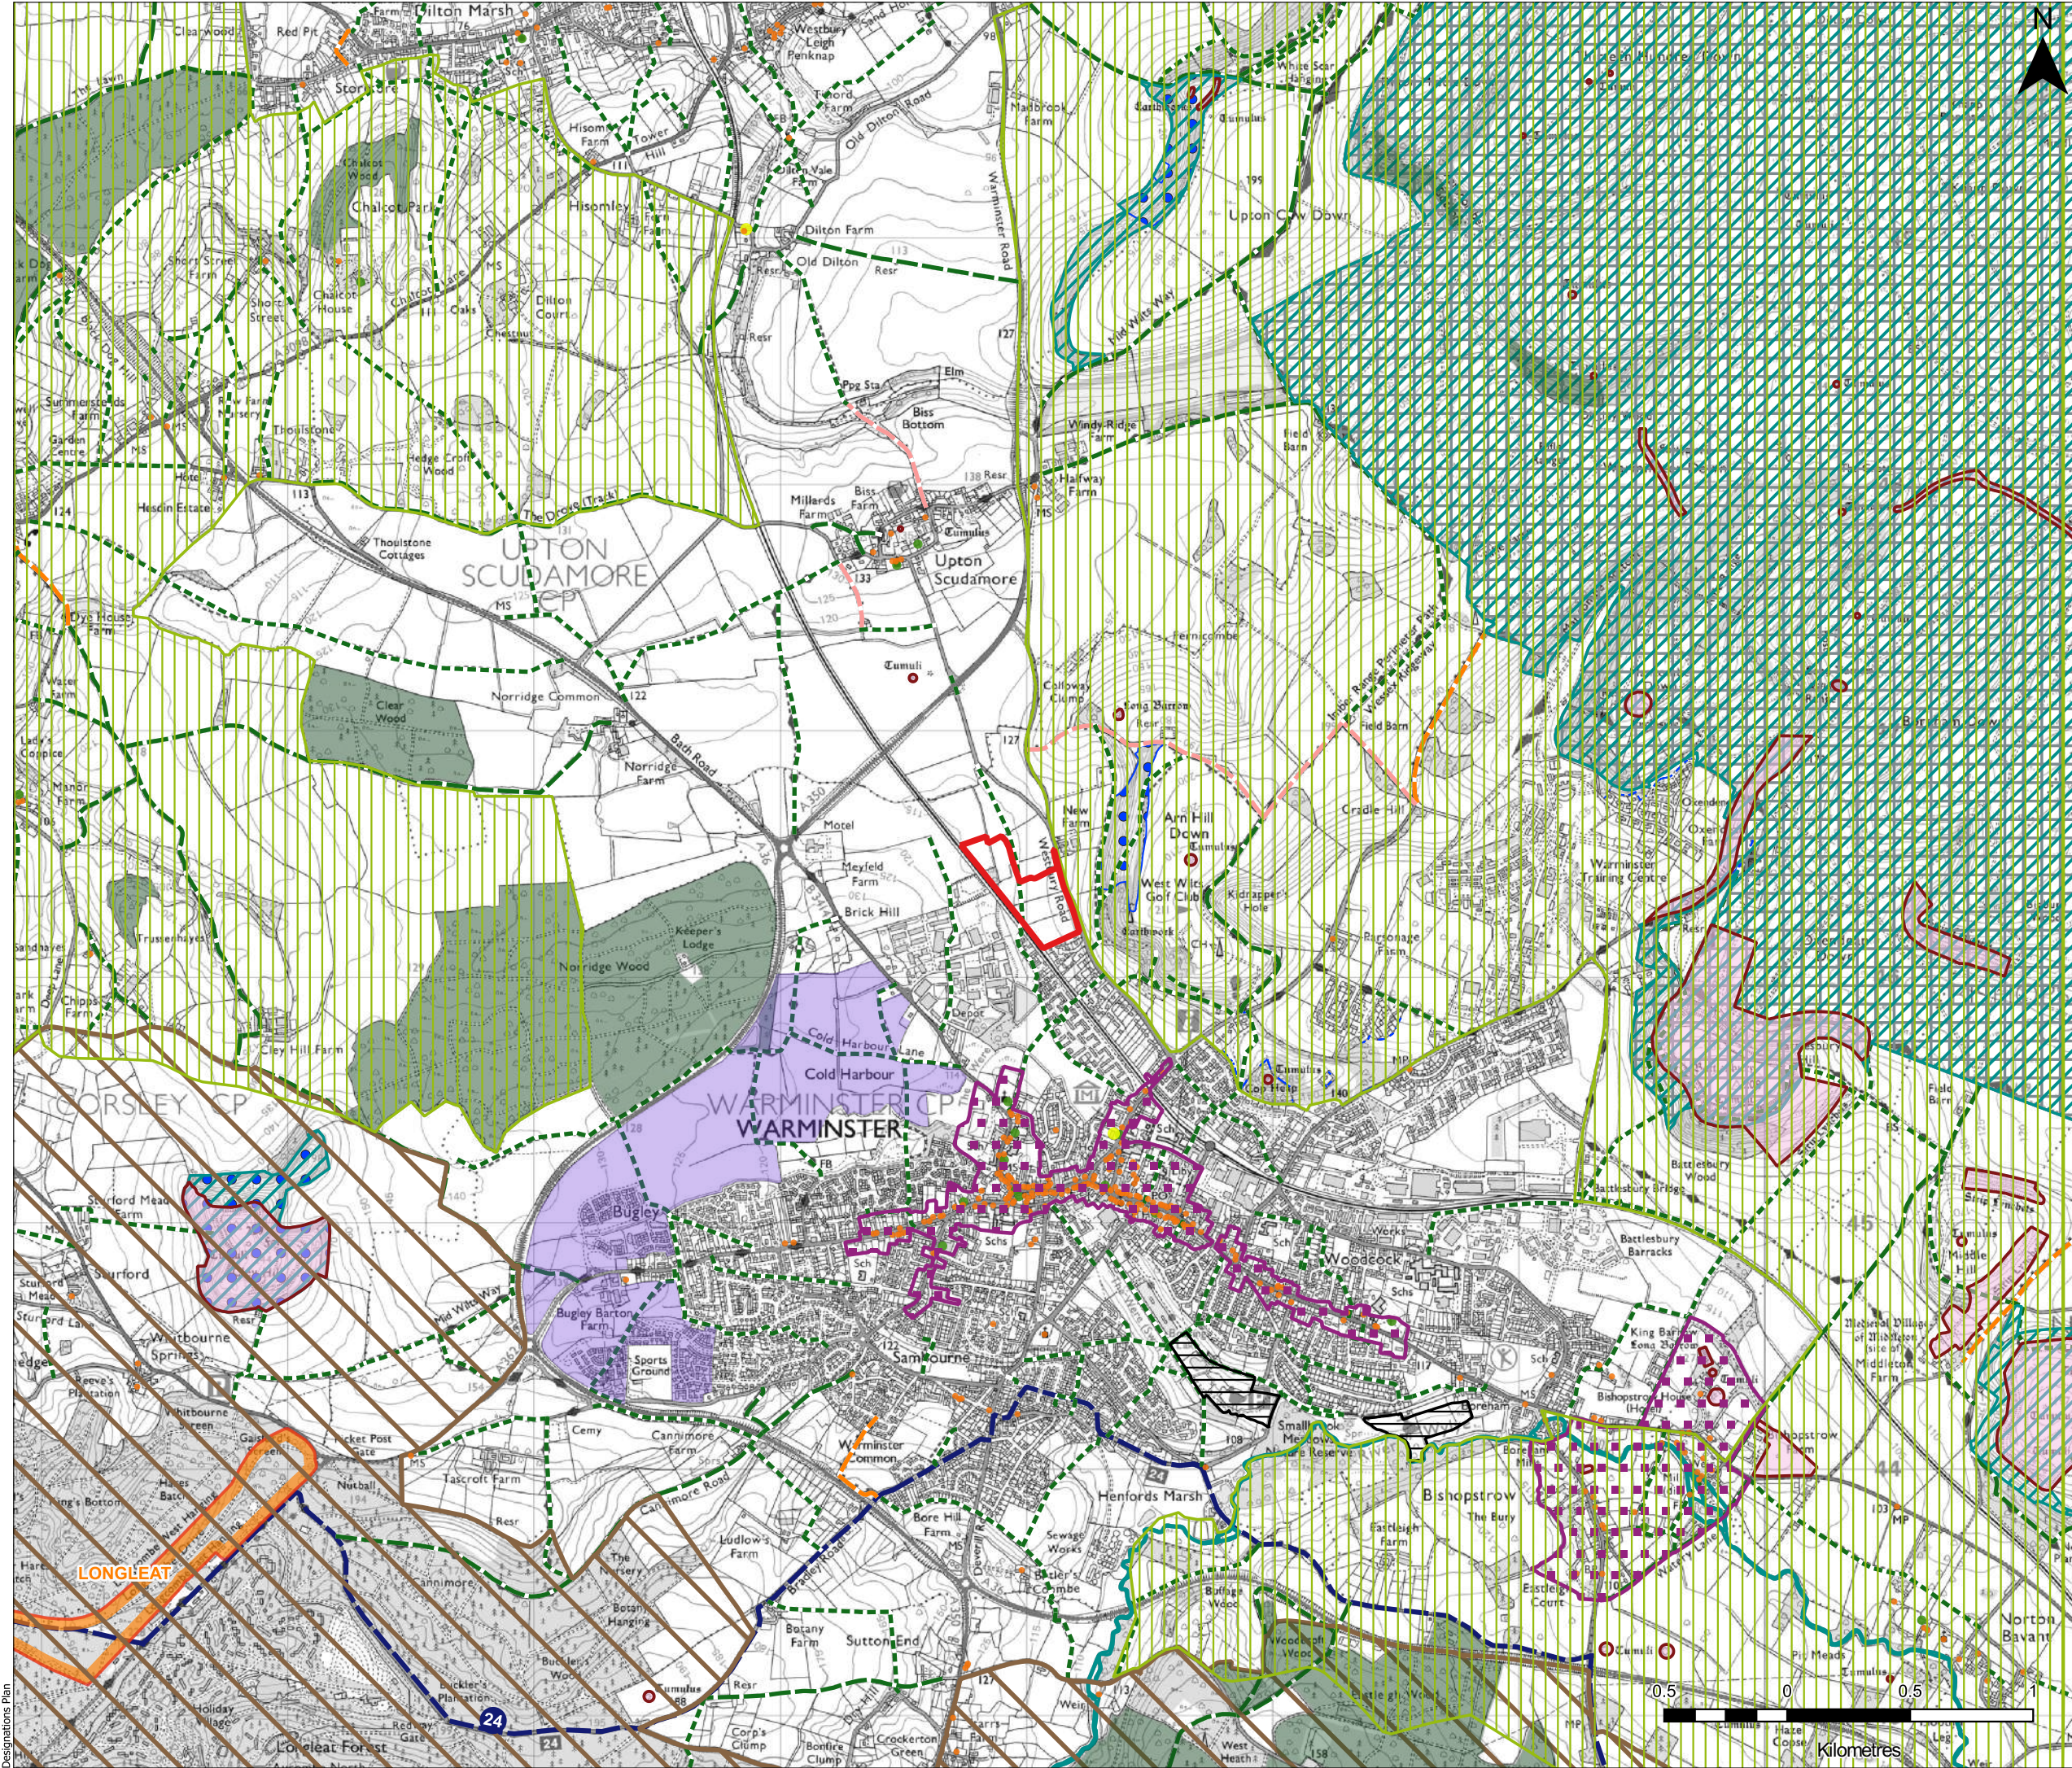

Legend:

- Site Boundary
- Ancient Woodland
- Conservation Area

Listed Buildings:

- I
- II*
- II

- Local Nature Reserves
- National Landscape
- Registered Parks and Gardens
- Scheduled Monument
- Sites of Special Scientific Interest
- Special Areas of Conservation
- Special Protection Areas

Public Access:

- Bridleway
- Byway
- Footpath
- Restricted Byway
- CRoW Access Land
- National Cycle Network

Wiltshire Core Strategy 2015-2026

- Special Landscape Areas
- Mixed Use allocations

Rev	Amendments	Date	By	Chk	Auth

www.slrconsulting.com

Drawing Status & Suitability Code

DRAFT

Client

BDW Trading Ltd.


Project

Land West of Westbury Road, Warminster, Wiltshire

Drawing Title

Landscape Designations Plan

Scale		SLR Project No.	
1:25,000 @ A3		403.066266.00001	
Designed	Drawn	Checked	Authorised
CN	CN	DB	JS
Date	Date	Date	Date
SEP 2025	SEP 2025	SEP 2025	SEP 2025
Drawing Number			Rev.
W-01			00

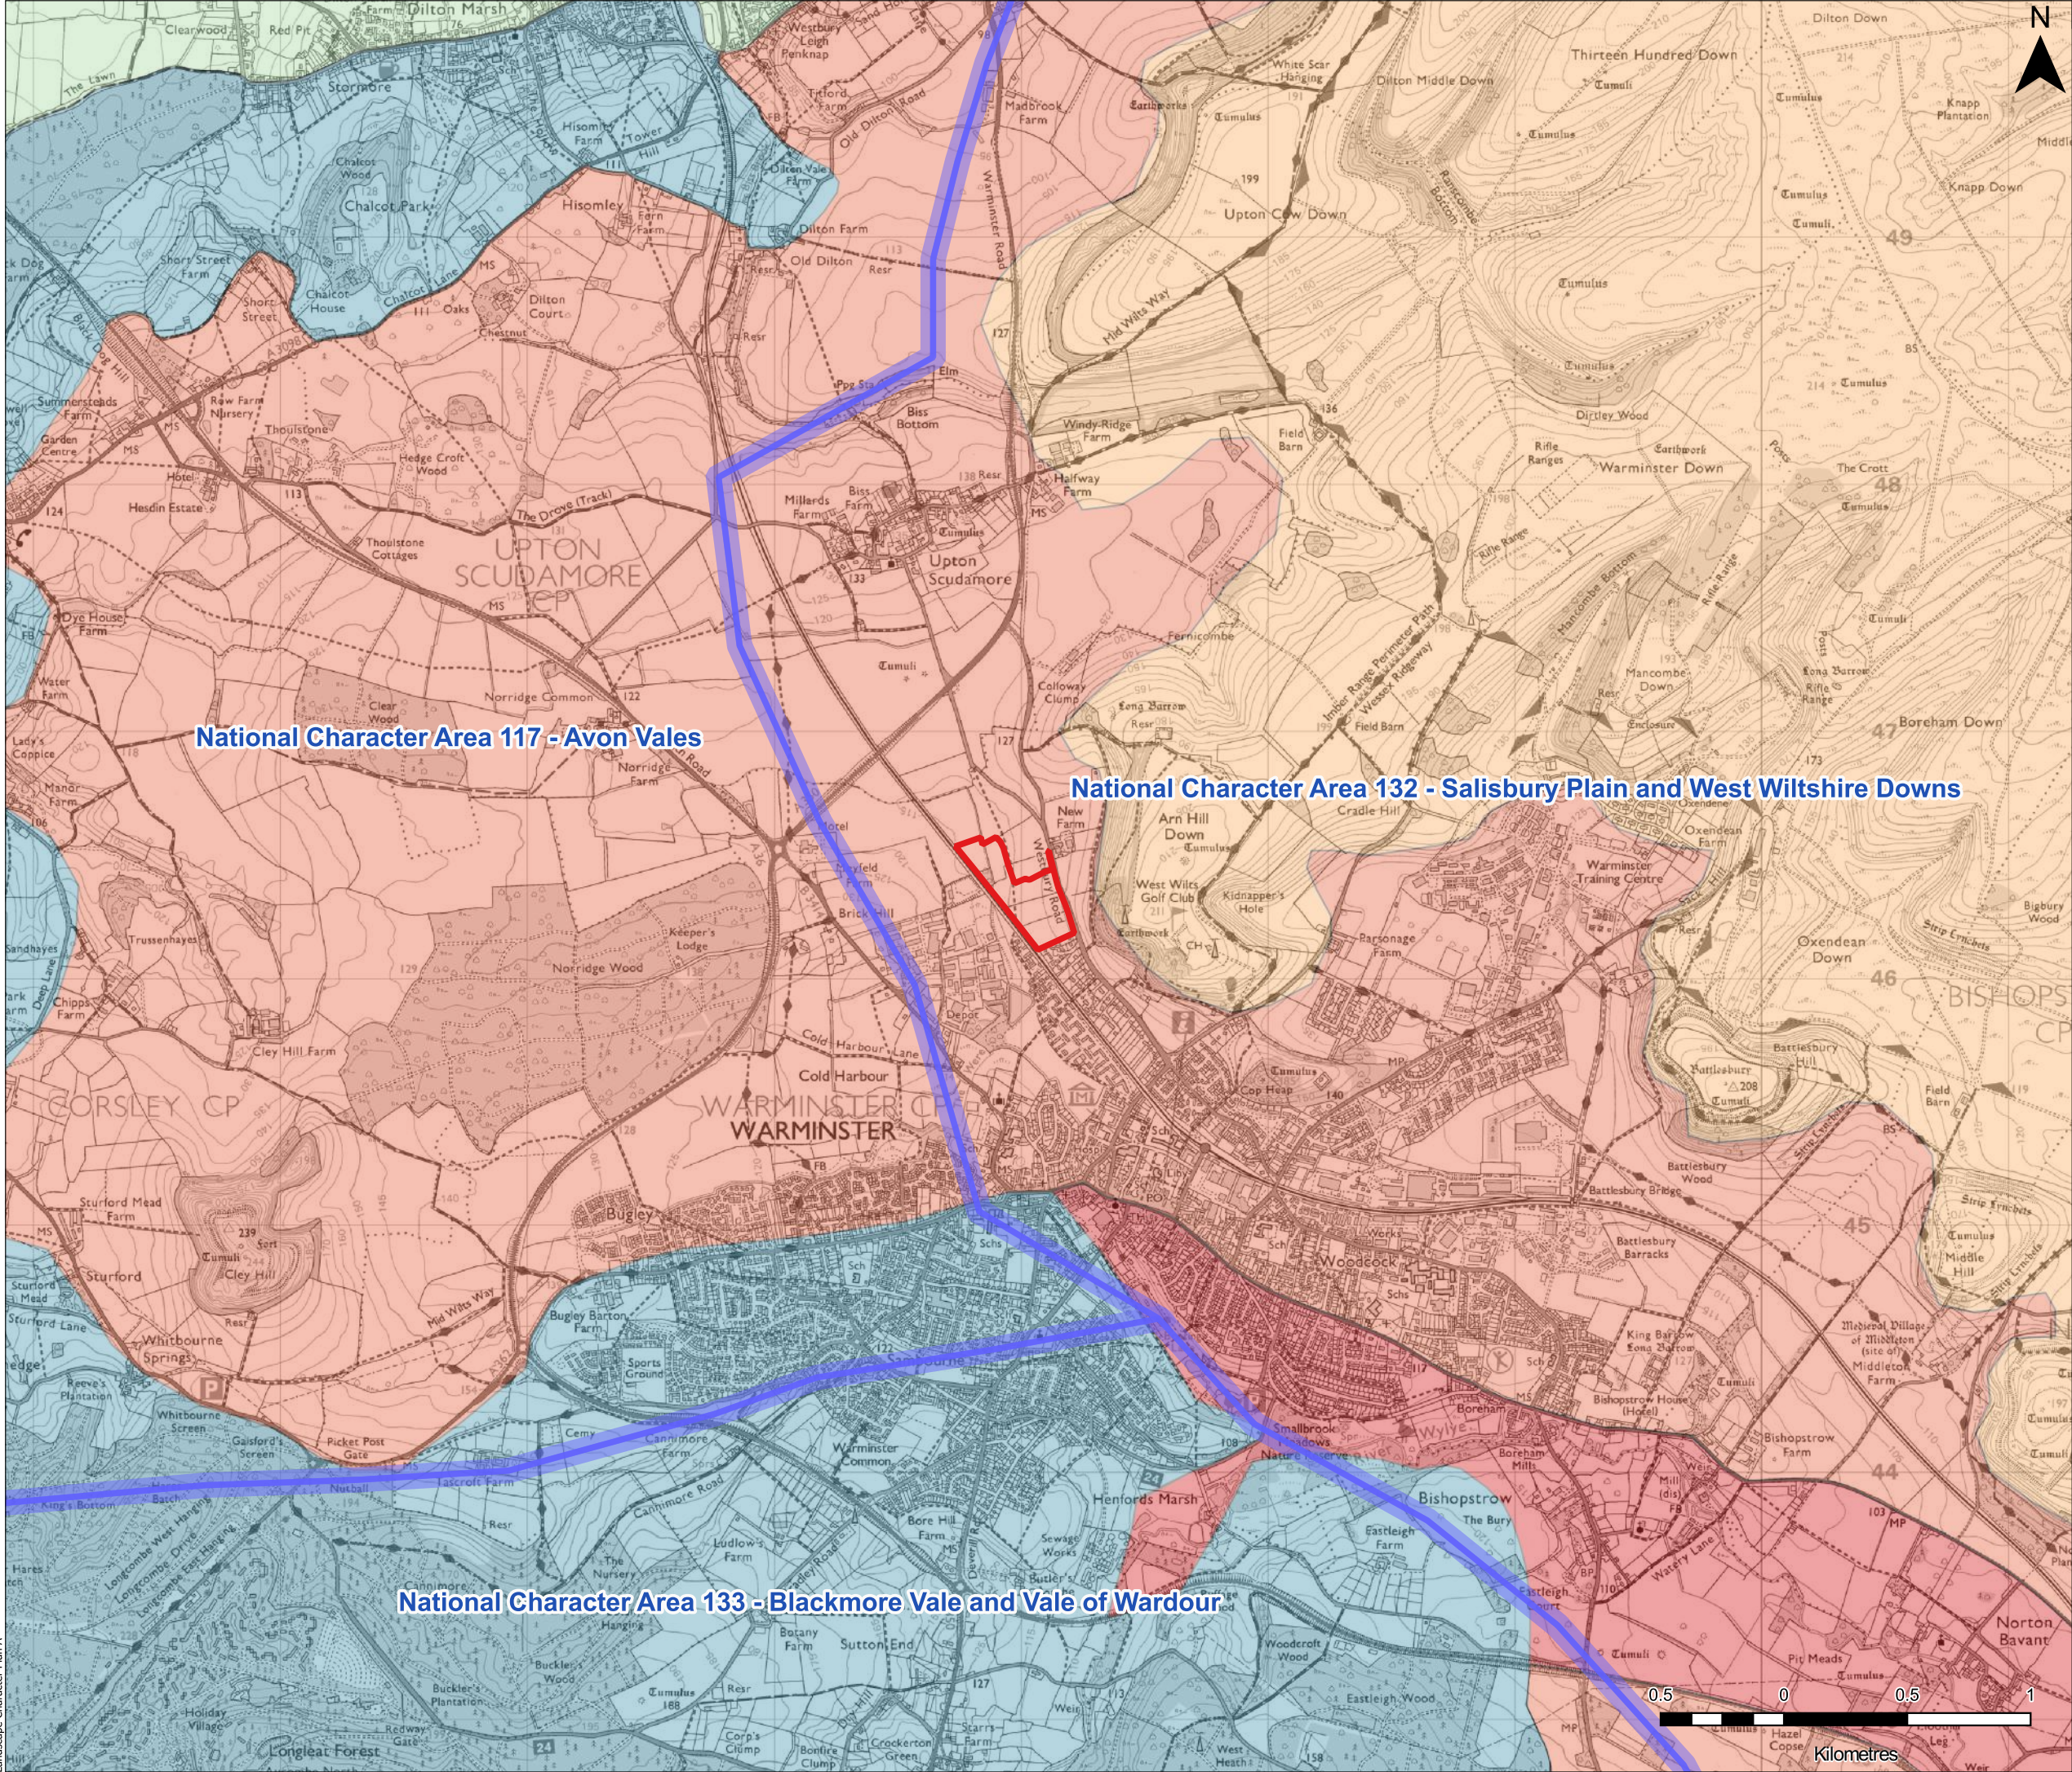

Legend:

Site Boundary

National Character Area

Wiltshire Landscape Character Assessment (December 2005):


Chalk River Valley

Greensand Terrace

High Chalk Plain

Rolling Clay Lowland

Wooded Greensand Hills

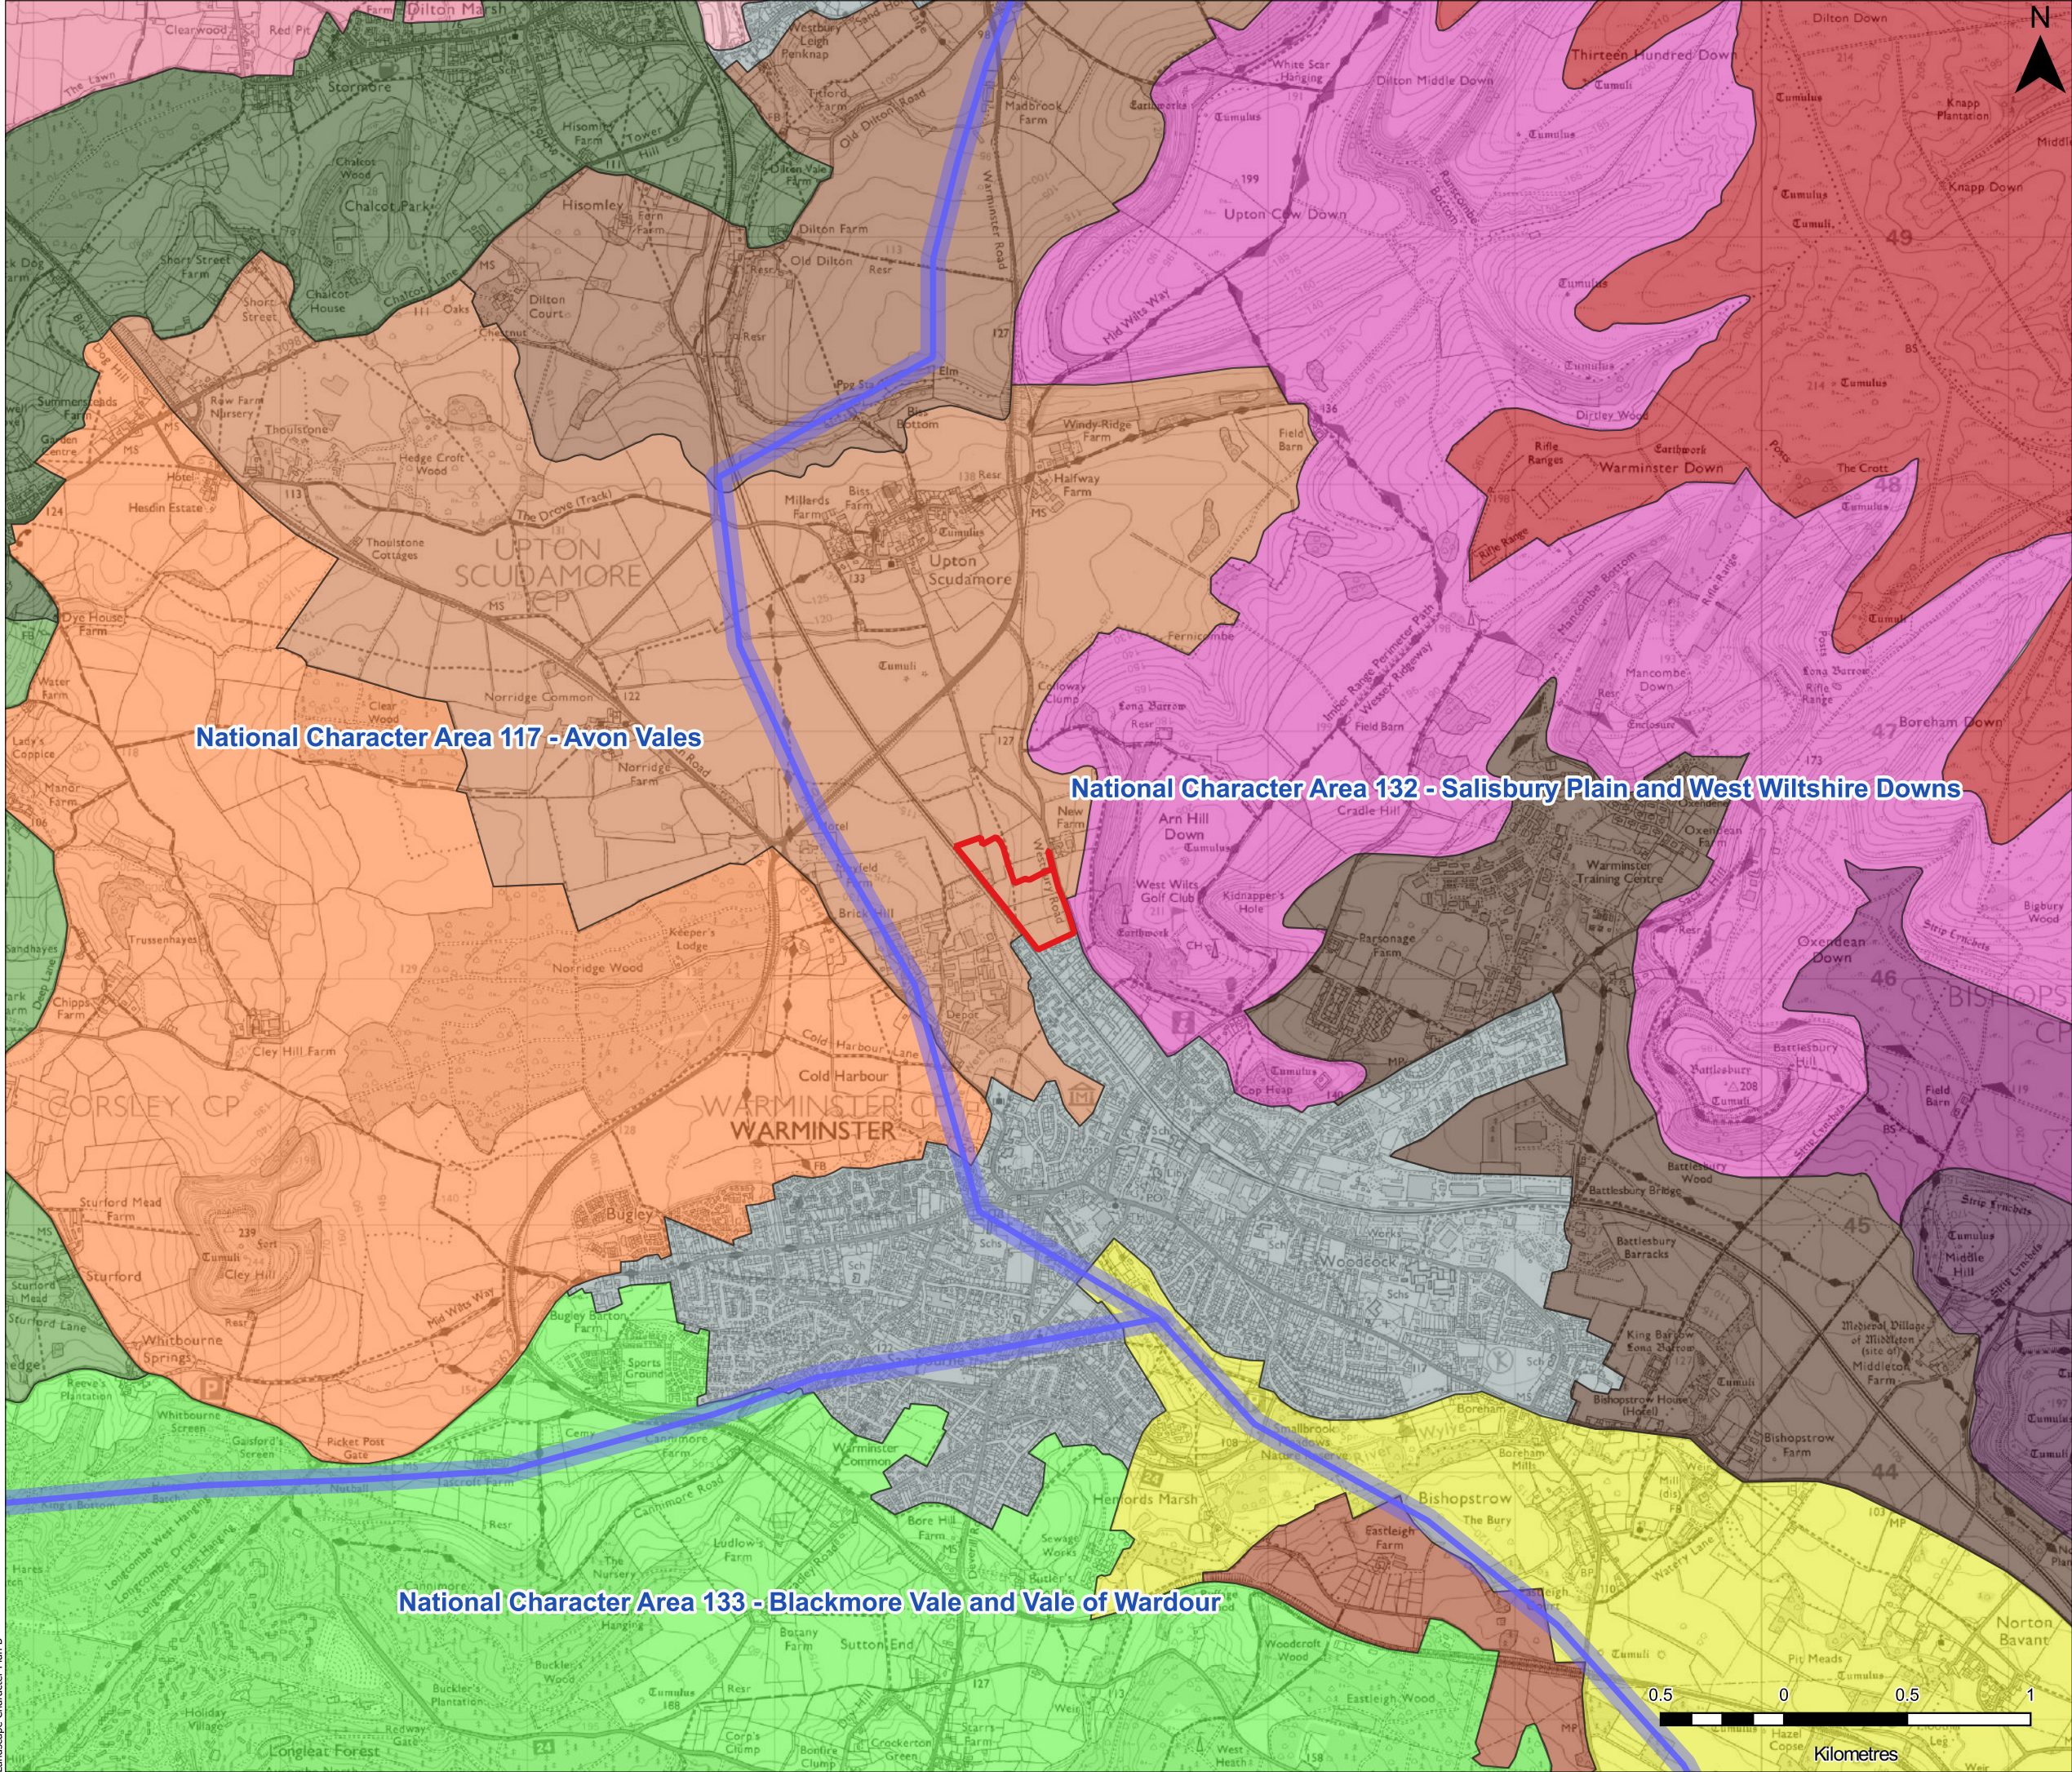

Legend:

Site Boundary

West Wiltshire Landscape Character Assessment
(March 2007):

LCA E3: North Bradley Rolling Clay Lowland

LCA E8: Heywood Rolling Clay Lowland

LCA F3: Chapmanslade Greensand Hills

LCA F4: Corsley Greensand Hills

LCA F5: Longleat Greensand Hills

LCA G2: Westbury Grensand And Chalk Terrace

LCA G3: Upton Scudamore Greensand and Chalk Terrace

LCA G4: Cley Hill Greensand and Chalk Terrace

LCA G6: Warminster Greensand and Chalk Terrace

LCA G7: Longbridge Deverill Greensand and Chalk Terrace

LCA H2: Bishopstrow and Cooford Down Chalk Downland Edge

LCA H2A: Middleton Down Sub-Area

LCA H3: Norton Bavant Chalk Download Edge

LCA I1: Salisbury Plain West Chalk Downland

LCA J1: Wyle Chalk River Valley

Settlement

Rev	Amendments	Date	By	Chk	Auth

www.slrconsulting.com

DRAFT


Client
BDW Trading Ltd.

Project
Land West of Westbury Road, Warminster, Wiltshire

Drawing Title
Landscape Character Plan (District)

Scale 1:25,000 @ A3		SLR Project No. 403.066266.00001	
Designed SH	Drawn SH	Checked DB	Authorised JS
Date AUG 2025	Date AUG 2025	Date AUG 2025	Date AUG 2025

Drawing Number W-02b	Rev. 00
-------------------------	------------

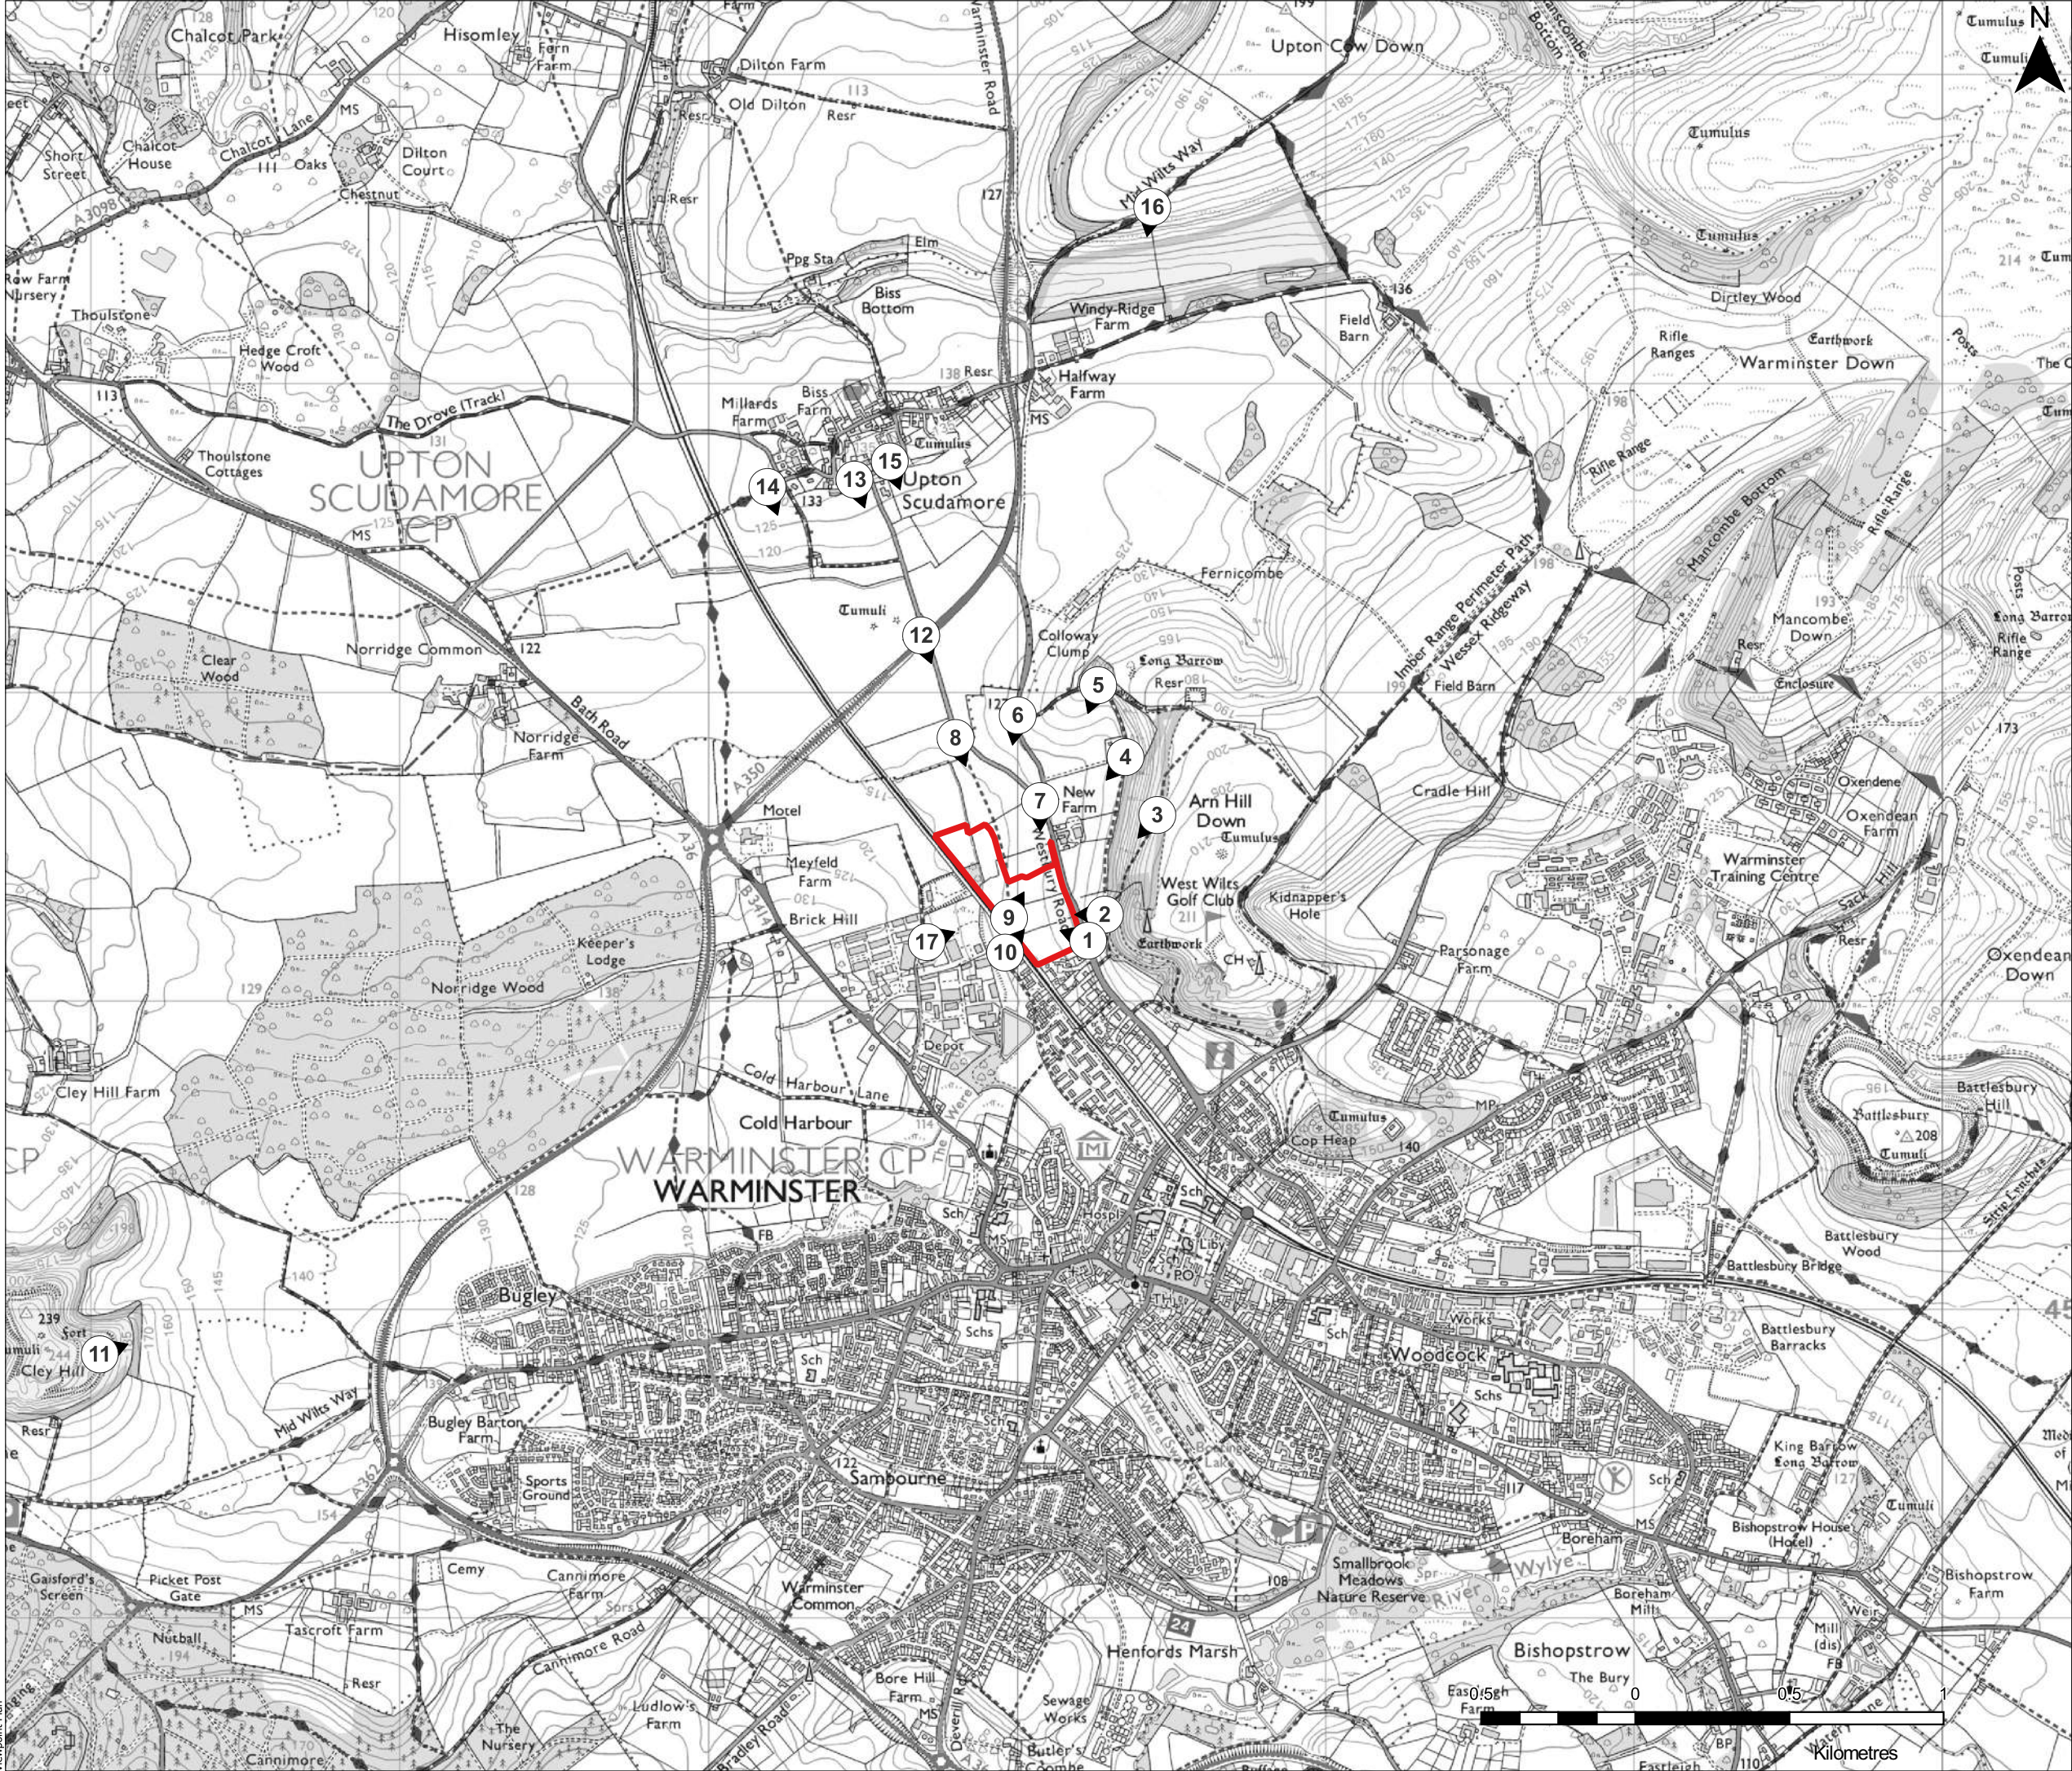

Legend:

Site Boundary

Viewpoint Locations

Viewpoints 1-17

Rev

Amendments

Date

By

Chk

Auth

SLR

www.slrconsulting.com

DRAFT

BDW Trading Ltd.

Land West of Westbury Road, Warminster, Wiltshire

Viewpoint Location Plan

1:20,000

@ A3

403.066266.00001

CN

CN

DB

JS

SEP 2025

SEP 2025

SEP 2025

SEP 2025

W-03

00

© Crown copyright and database rights [2025] Ordnance Survey Licence Number AC0000808122

© This drawing and its content are the copyright of SLR Consulting Ltd and may not be reproduced or amended except by prior written permission. SLR Consulting Ltd accepts no liability for any amendments made by other persons.