



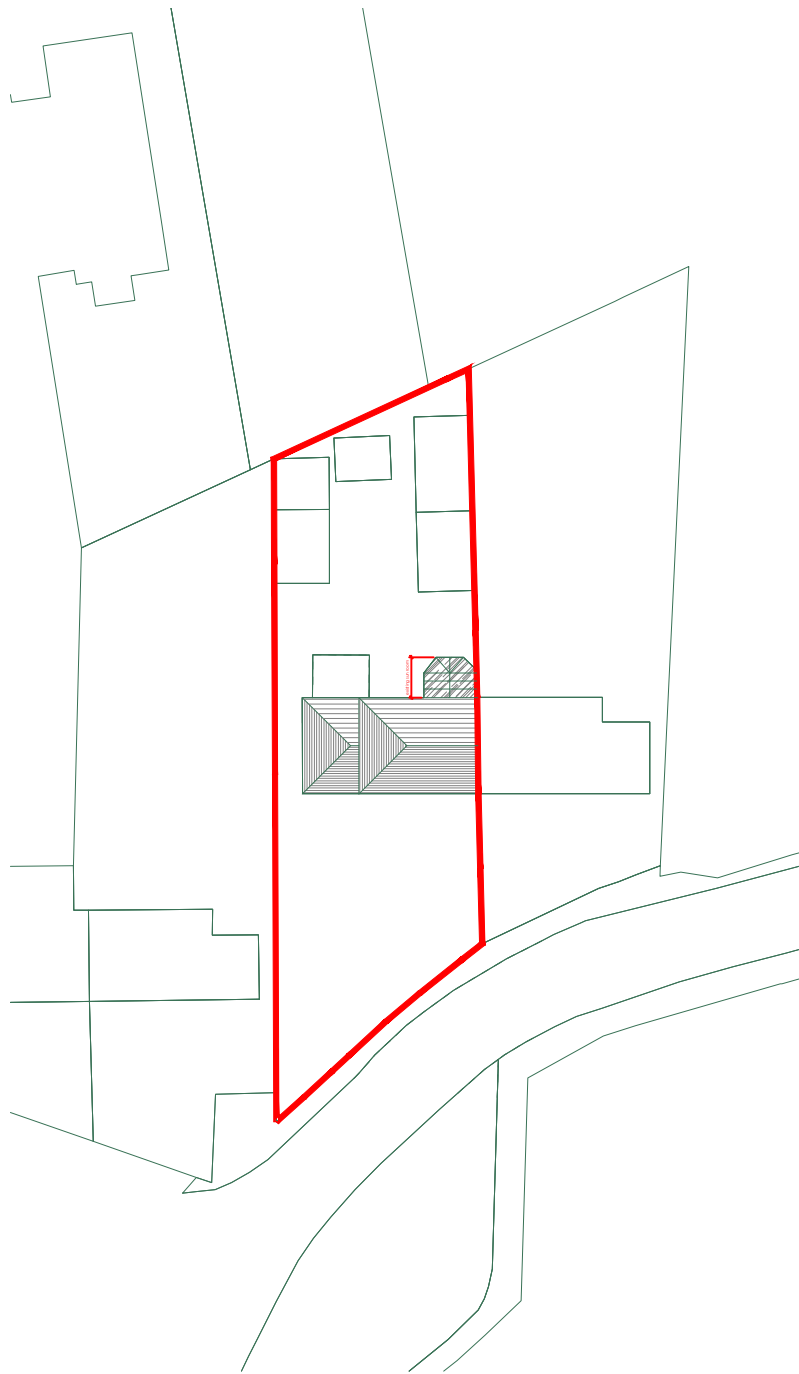

Existing Site Block Plan
scale 1:500

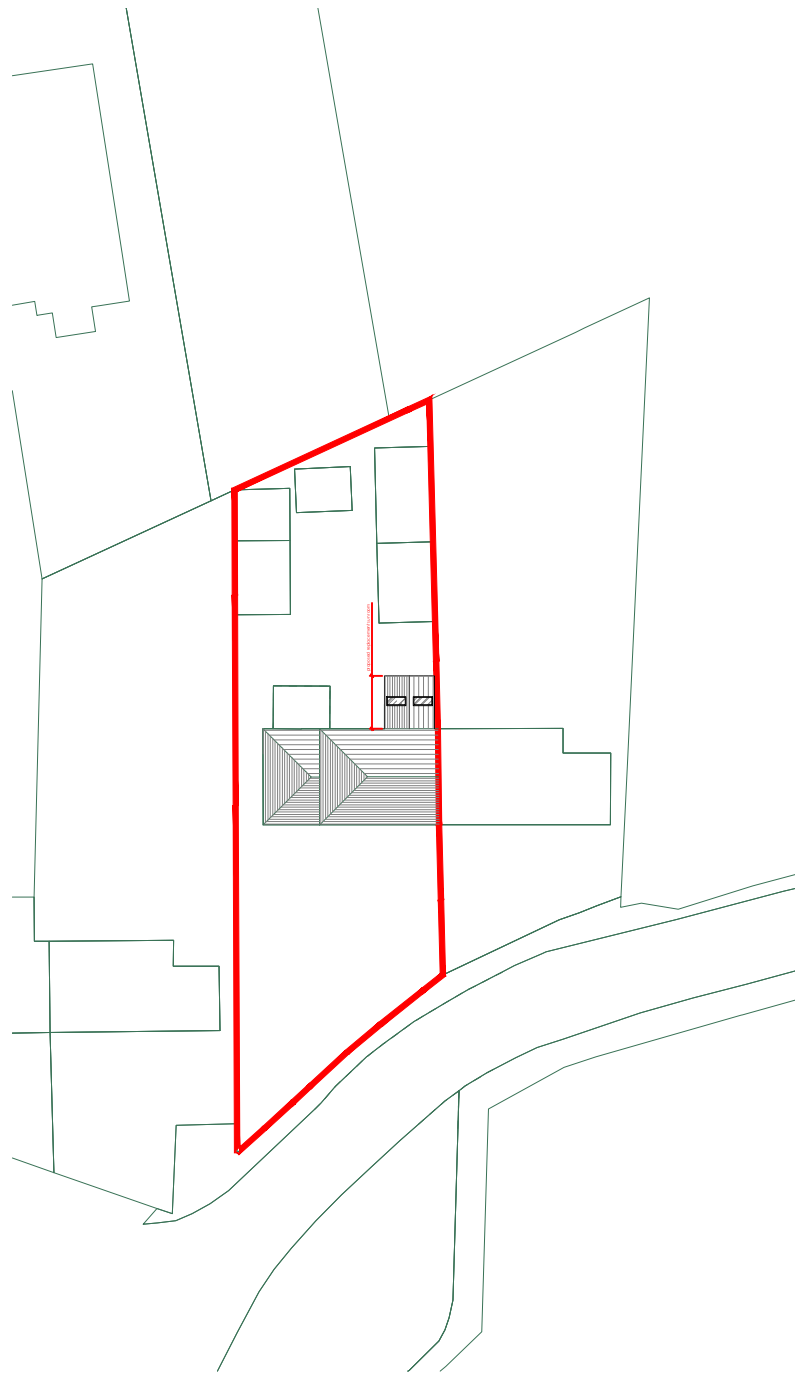


Proposed Site Block Plan
scale 1:500

Proposed New Sun Room:

- Extend beyond Rear wall of original dwellinghouse - 3.5m
- Maximum height of Extension - 3.4m
- Height to Eaves - 2.1m
- Materials to match that of the Existing Dwellinghouse

Confirmed that no more than 50% of the area around the original house will be taken up by Extensions . outbuildings

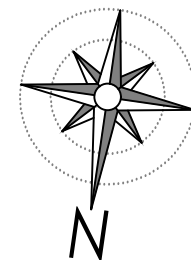

Existing Materials:

- Walls - Facing Brick
- Roof - Concrete roof tiles
- Windows - UPVC
- Doors - UPVC
- Boundary Treatments - N/A
- Vehicle Access and Hardstanding - N/A
- External Lighting - N/A

Proposed Materials:

- Walls - As Existing
- Roof - As Existing
- Windows - As Existing
- Doors - As Existing
- Boundary Treatments - N/A
- Vehicle Access and Hardstanding - N/A
- External Lighting - N/A

Key:

- Existing Structure

- Proposed Structure


Scale bar @ 1:500



© COPYRIGHT All rights described in chapter IV of the copyright, designs and patents act 1988 have been generally asserted.

Where any drawing is to be read in conjunction with another, including specialists, the two drawings shall be cross-checked and any discrepancies reported to Scope Architectural before the work is put in hand.

All dimensions are in millimetres, all levels are in metres, unless shown otherwise.

Any discrepancies in dimensions or details on or between these drawings/specifications should be drawn to the attention of the Scope Architectural and or the engineer in writing for clarification.

Drawing prepared solely for the use of client, as detailed in text box, and is not to be copied, lent or used by any third party without written permission.

General Notes

-

Rev	Description	Date
-----	-------------	------



Project

Proposed new replacement sun room to 11 blackberry lane, Potterne, Devizes, SN10 5NZ

Stage

Planning

Client

Mr and Mrs Kirtley

Drawing Title

Existing Block Plan

Drawn by

Thomas Maunder

Scale

1/500

Date

22/09/2025

Drawing Number

4085-PL101 -

Contact:
07854535477
info@scopearchitectural.co.uk
www.scopearchitectural.co.uk