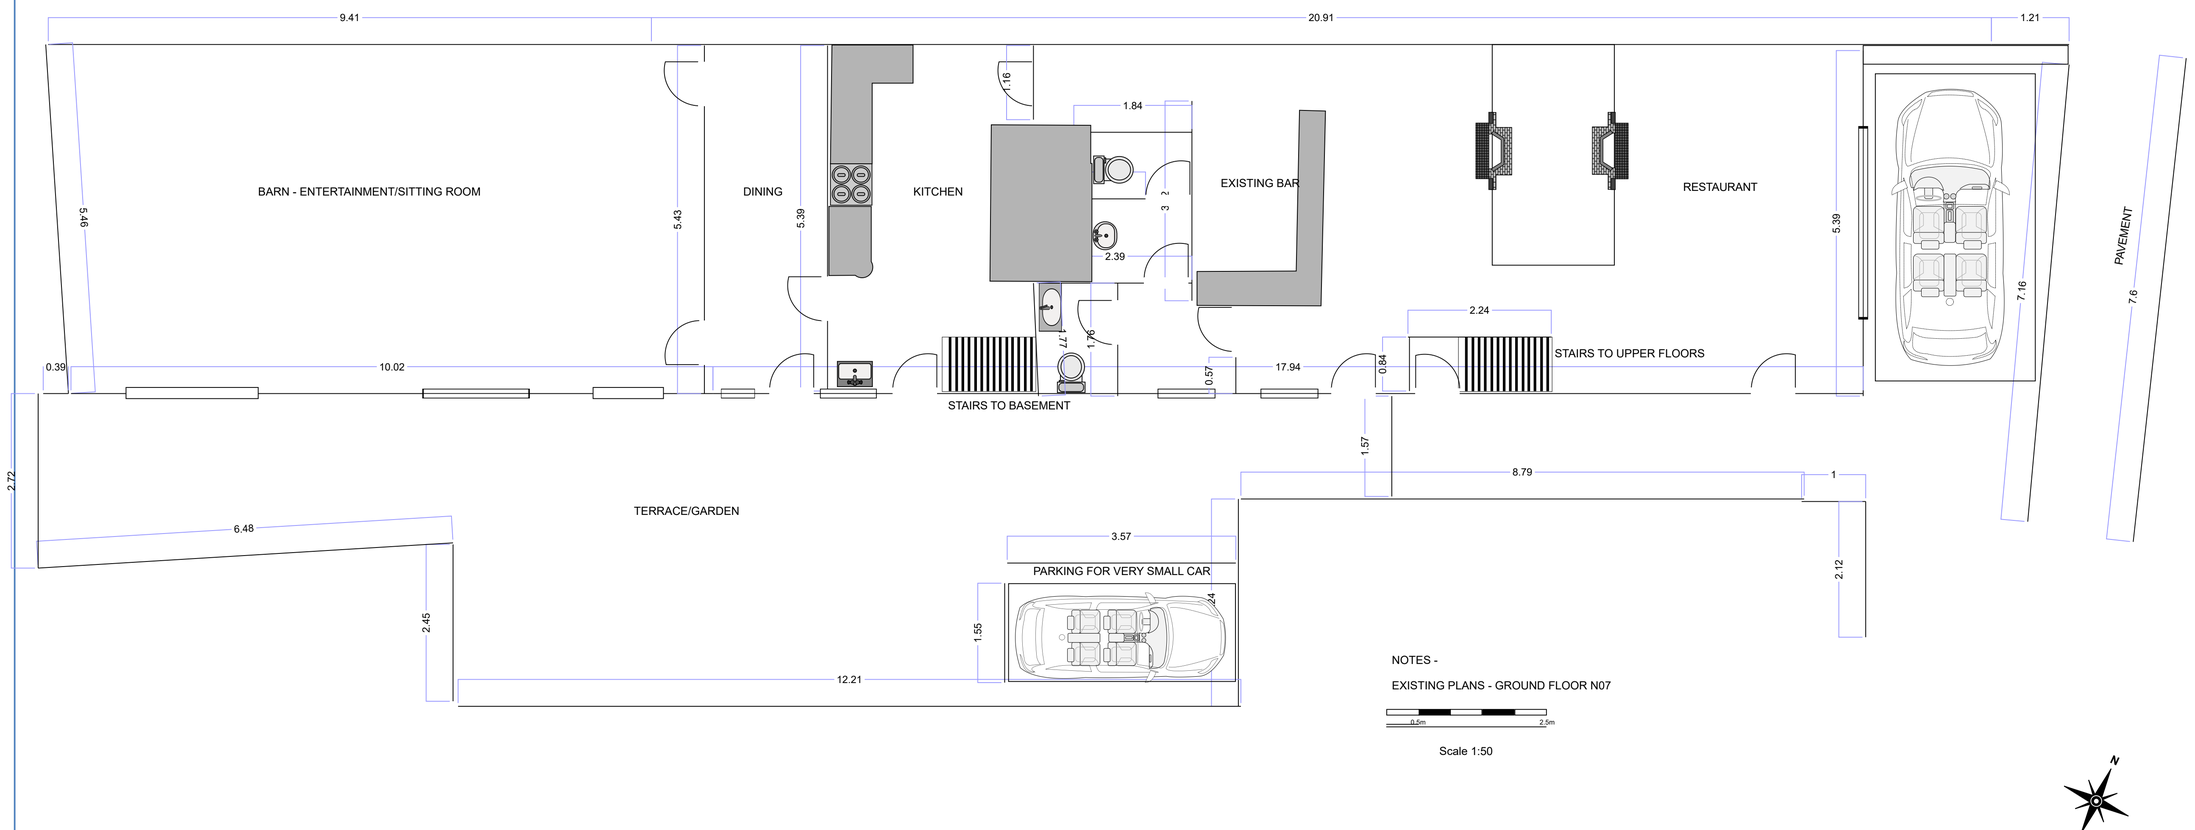



| | | | | | |
|---|---|---|---|---|---|
| Site: **7 KINGSBURY STREET, SN8 1HU** | Drawing: GROUND FLOOR | Project: KINGSBURY STREET CHANGE OF USE | Drawn: 7 KINGSBURY STREET | Notes: | **Acme Builders Corp**<br>**1234 Oak Road**<br>**Yorktown, NY 10598** |
| Title: **GROUND FLOOR - existing** | Scale: **1:50** | Date: 27/**12/2025** | Rev: **A** | | |