


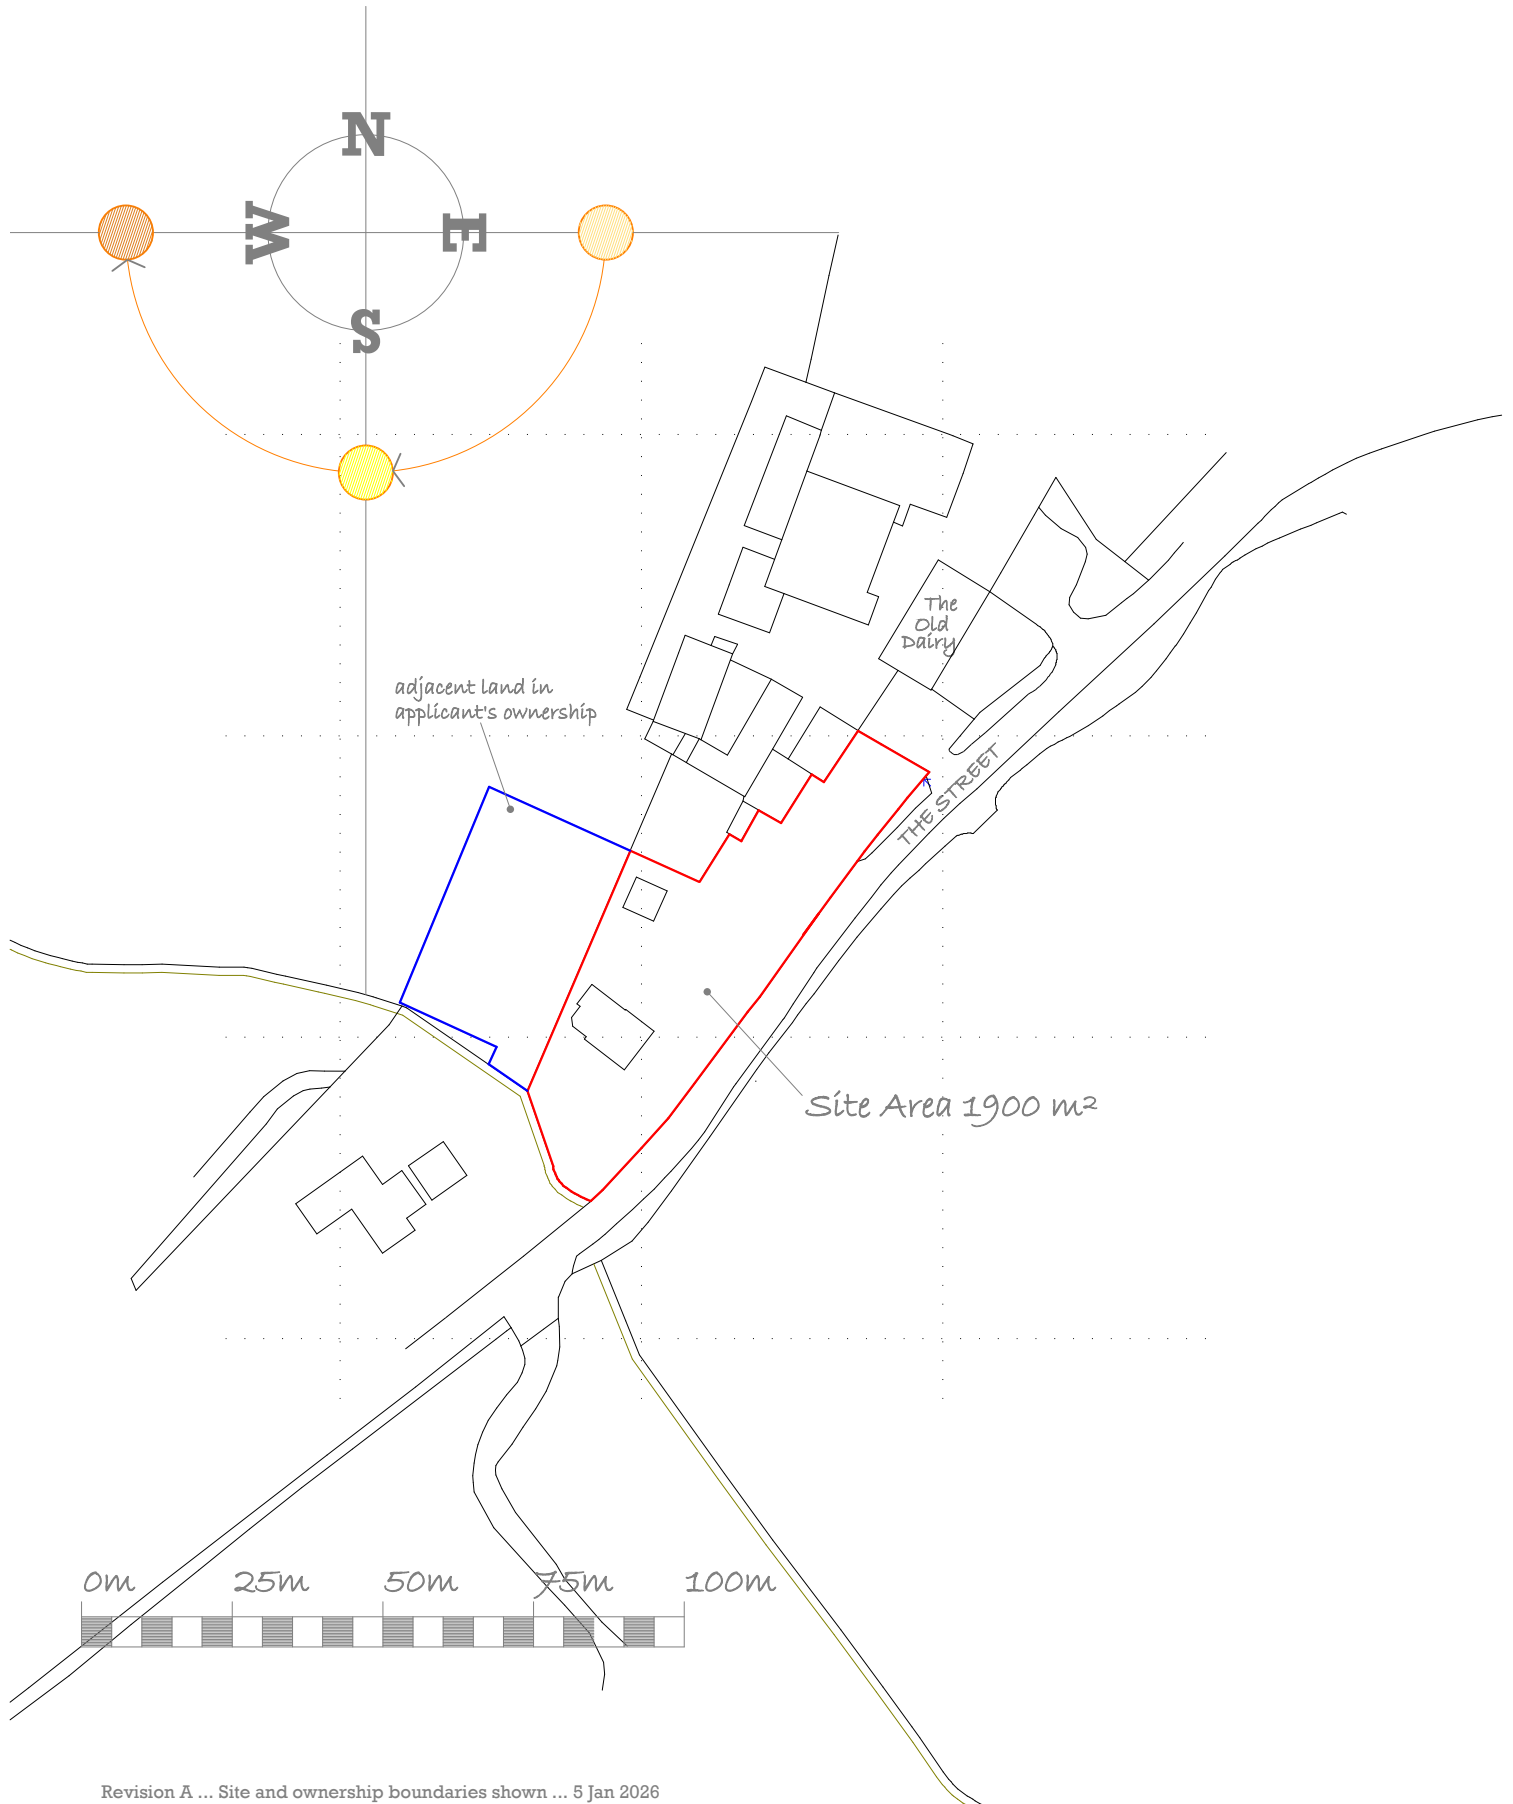

Revision A ... Site and ownership boundaries shown ... 5 Jan 2026

Curtis Cryer : Architects

5a Frome Road, Bradford on Avon, BA15 1LB

07793 326115

david@curtiscryer.co.uk

www.curtiscryer.co.uk

Job Lower Farm, Broughton Gifford SN12 8PS

Drawing Location Plan

date	July 2025	scale	1/1250 @ A4	No.	2126/000.A
------	-----------	-------	-------------	-----	------------

drawn by David Cryer