


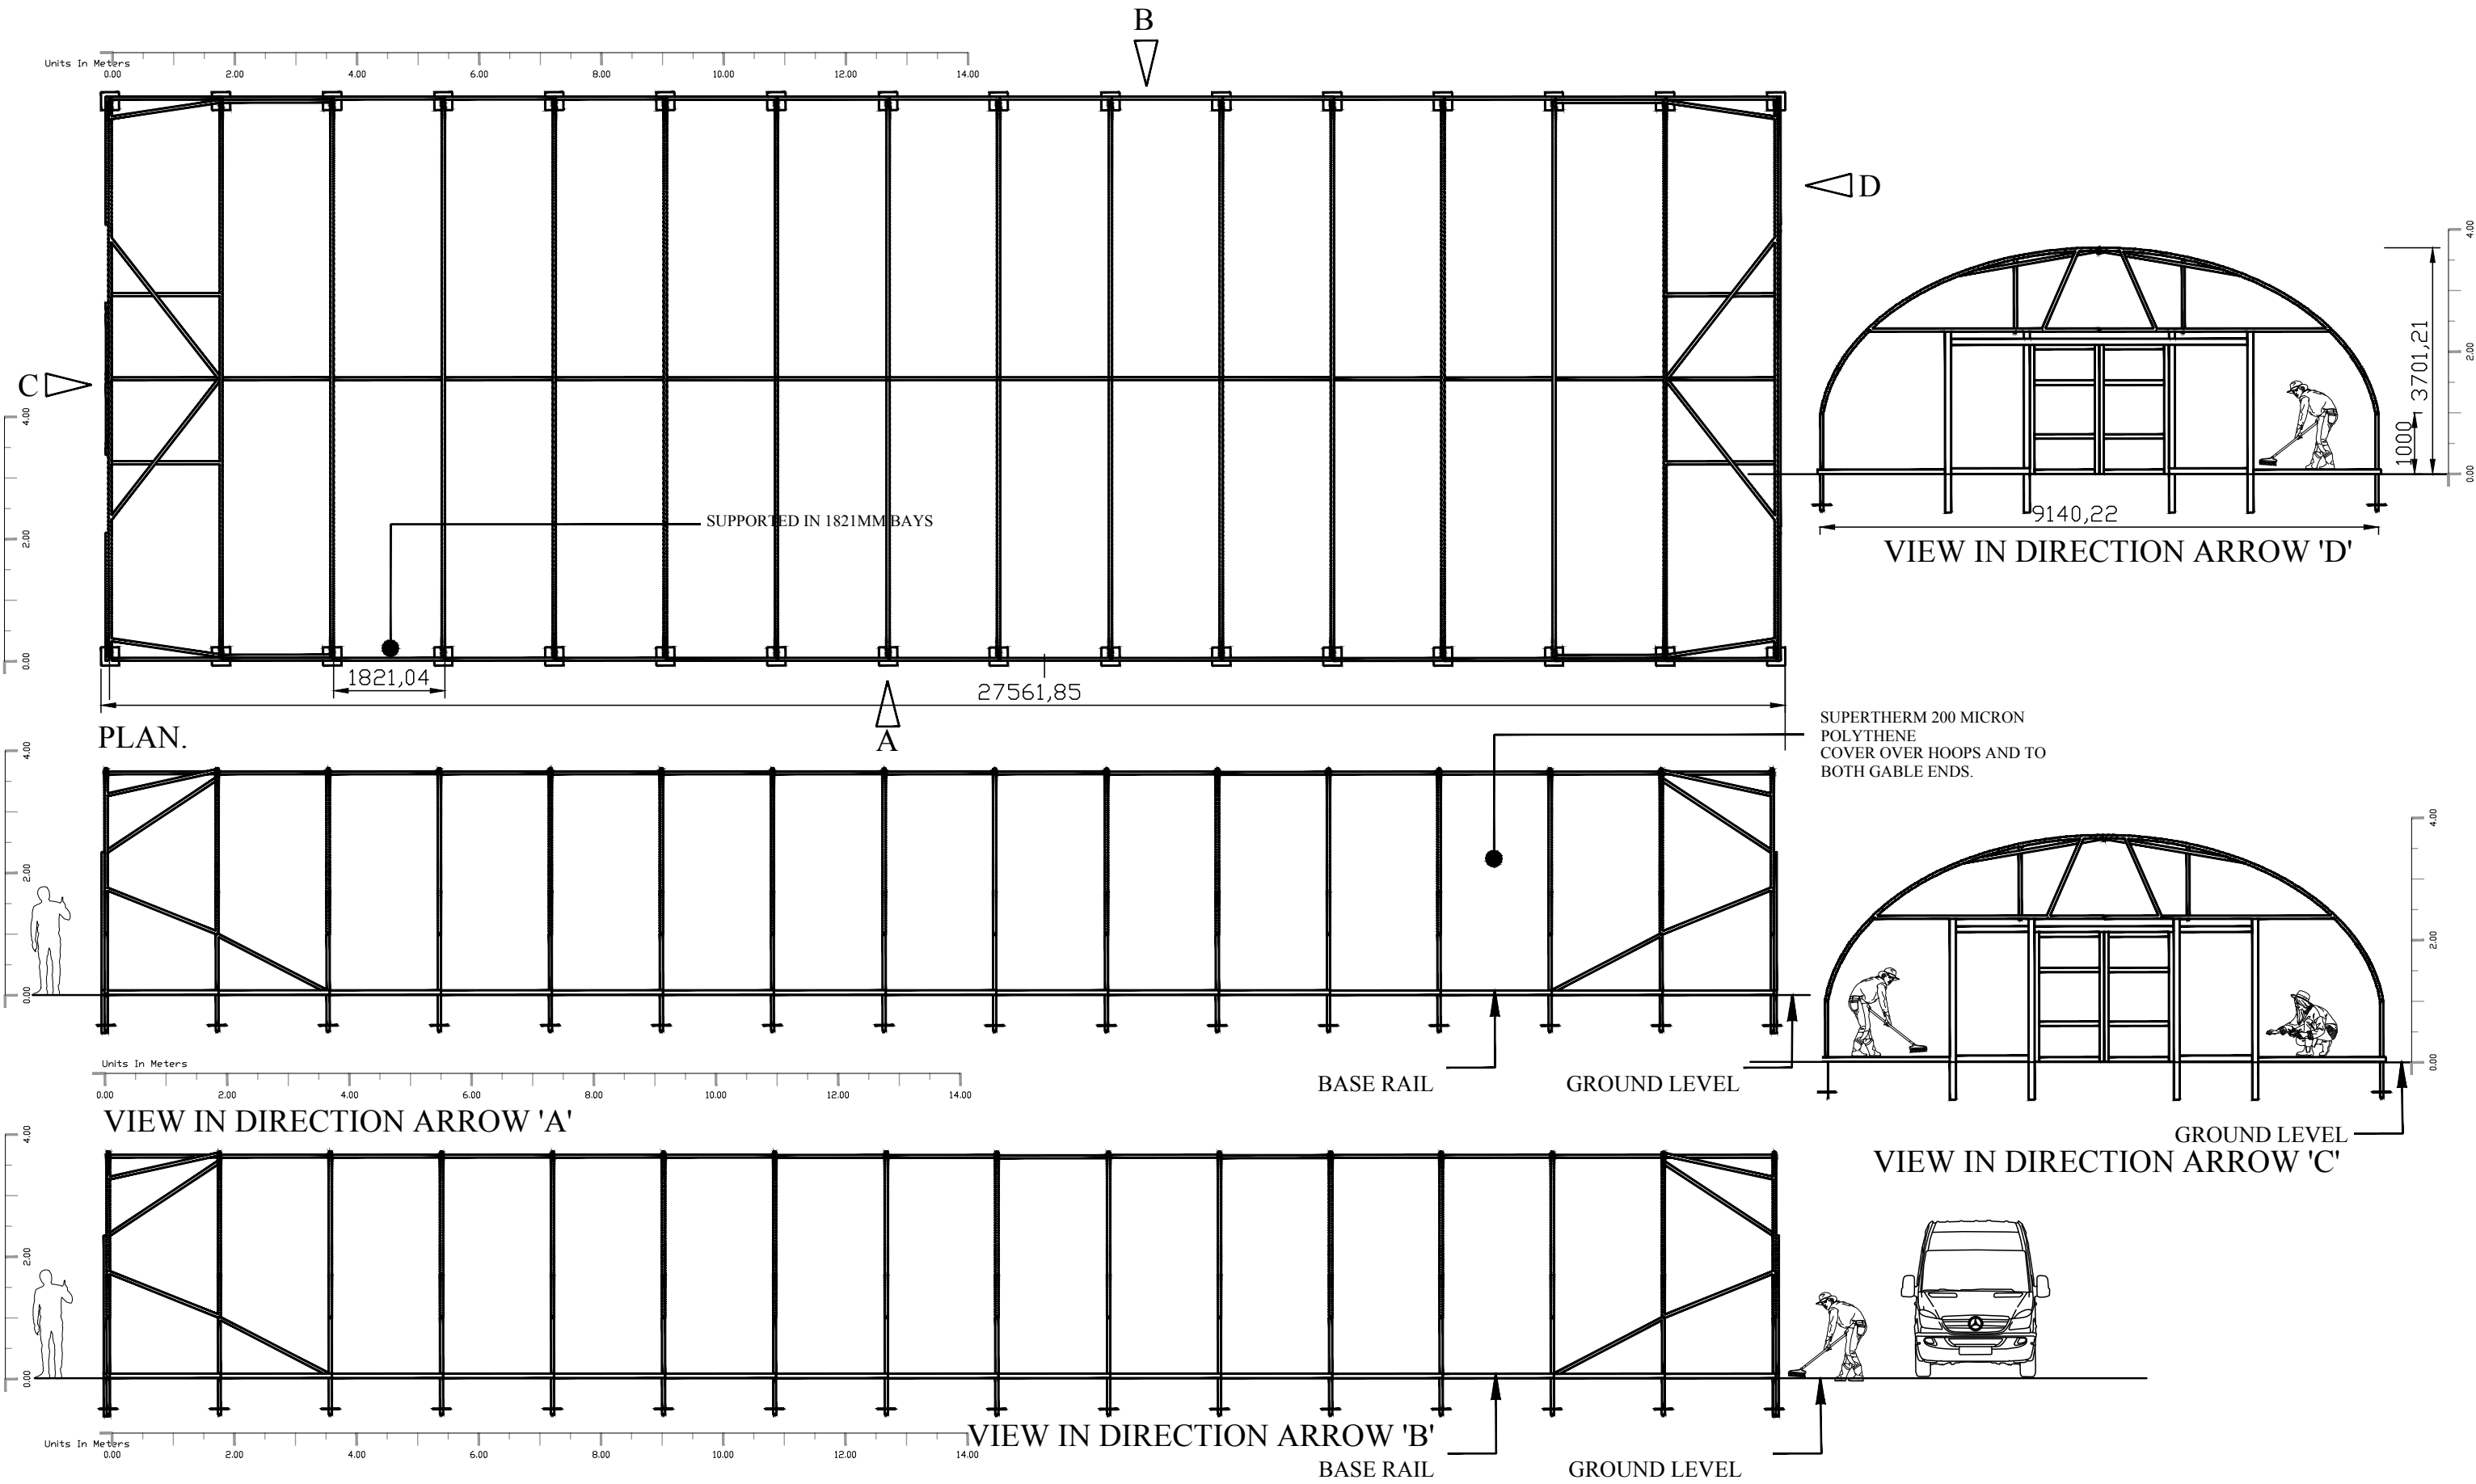

GENERAL NOTES:

This drawing must be read in conjunction with the designer's risk assessment, specification and all other relevant documentation and drawings. Designer accept no liability for any expense, loss or damage of whatsoever nature and however arising from any variation made to this drawing or in the execution of the work to which it relates which has not been referred to them and their approval obtained.

Do not scale from this drawing or the digital data, only figured dimensions are to be used. For Planning refer to linear scale.

Check all dimensions on site.

XXX

FOR PLANNING

RIK ORTS-HANSEN DESIGN LIMITED

20 Church walk, Barnes, SW13 9RL, London

rik.rohd@gmail.com. tel +44 7500327104



Project: SAVANAKE PARK FARM SN8 4NE

Title: PROPOSED PLANS AND ELEVATIONS OF POLLY TUNNELS

|     |       |          |    |      |                  |               |          |                  |                 |             |
|-----|-------|----------|----|------|------------------|---------------|----------|------------------|-----------------|-------------|
| Rev | Notes | dd.mm.yy | By | Chkd | Date: 13/01/2026 | Drawn By: EOH | Checked: | Project Ref: SPF | Drawing No: 100 | Revision: A |
|-----|-------|----------|----|------|------------------|---------------|----------|------------------|-----------------|-------------|

Scale: 1:100@A3