



Elevation to South Western Road


As Existing



Elevation to South Western Road


As Proposed

1-100
0 2 4 6 m @ A1

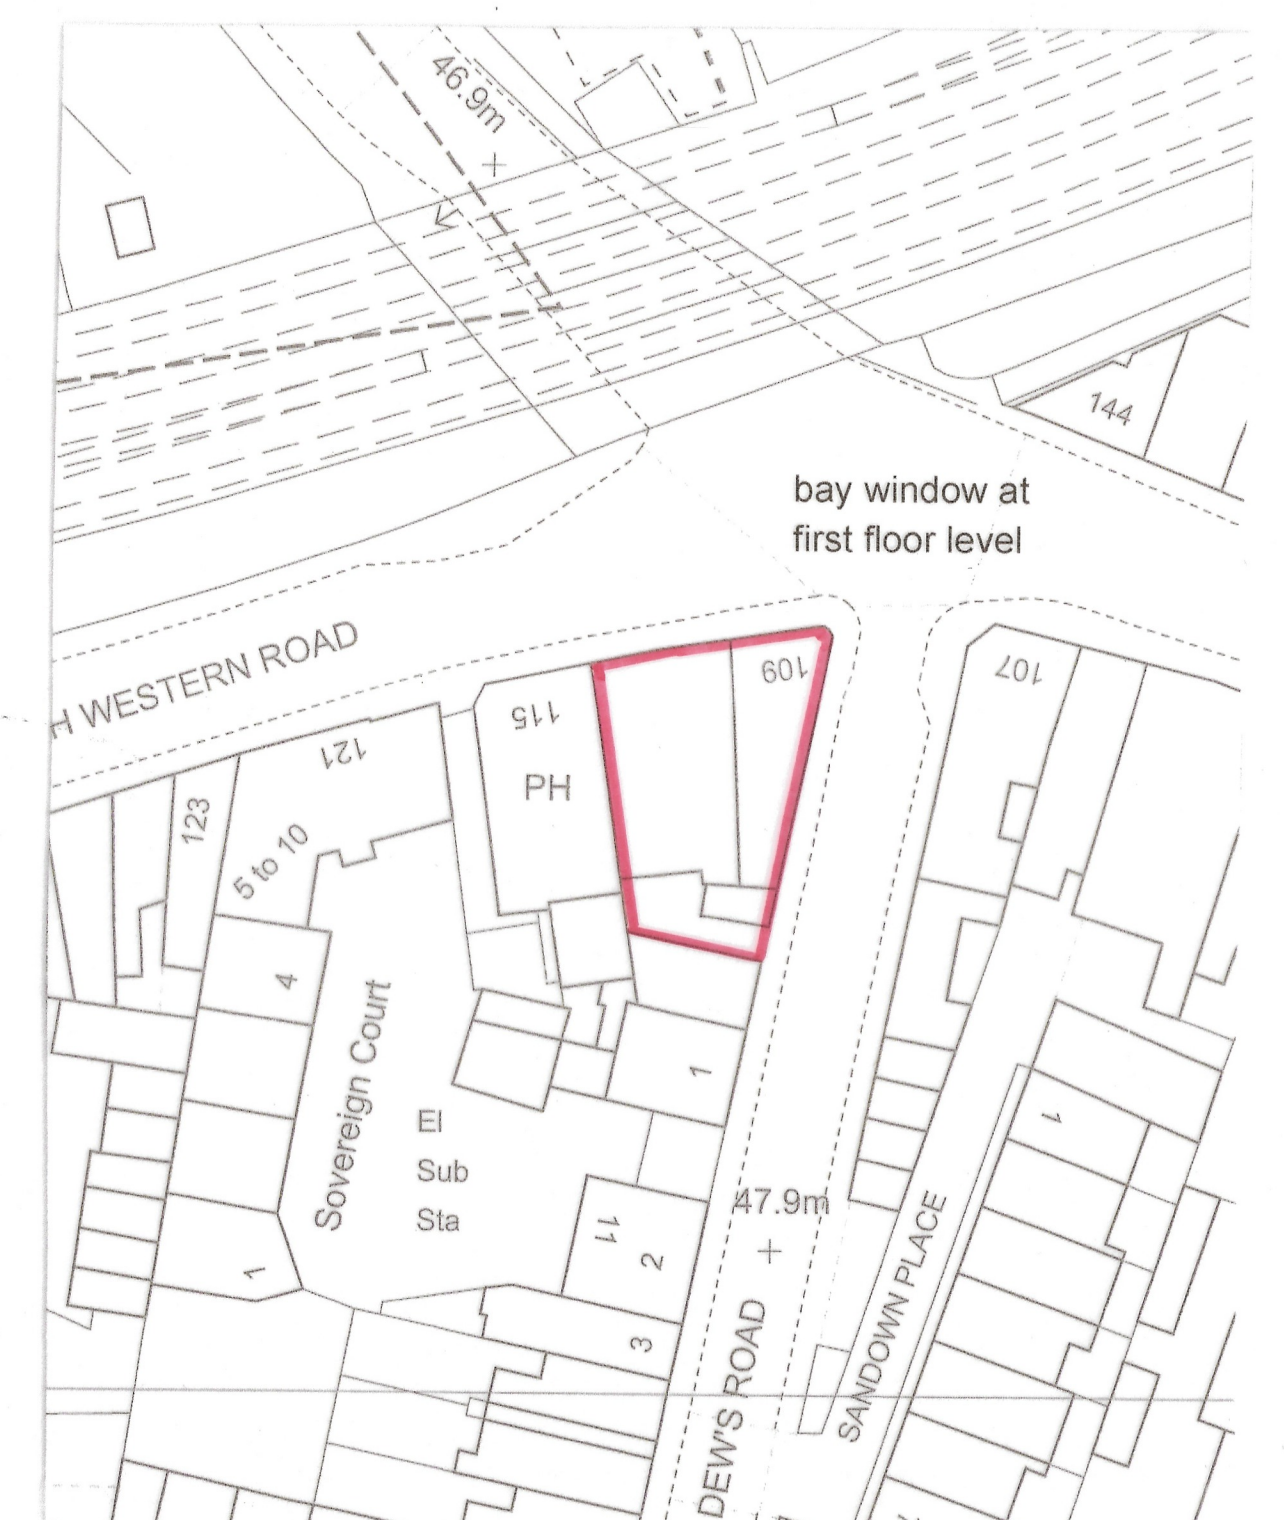

Block Plan 1-500

Crown Copyright Reserved
Licence No 100007045

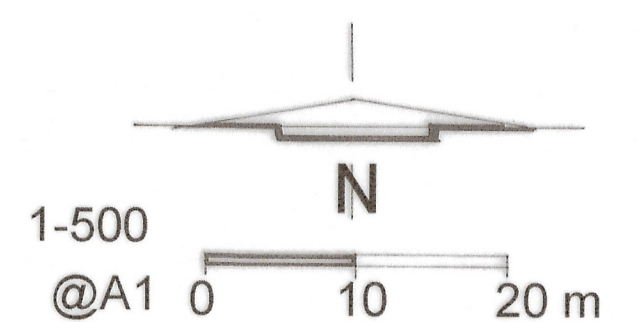

Damen Associates Ltd
Architectural Services

Kingsdown Studio
Back Drove
West Winterslow
Salisbury, Wiltshire SP5 1SX
Tel: 01980 863191
E-mail: burrows.damen@btconnect.com

Ali and Miah Ltd
109-111-113 South Western Road
Salisbury SP2 7RR

Replacement of First Floor
Bay Window

Scale as stated
Date December 2025

Dwg. no. 05625	Rev. 1	This plan is the Surveyors COPYRIGHT	PN
----------------	--------	--------------------------------------	----