
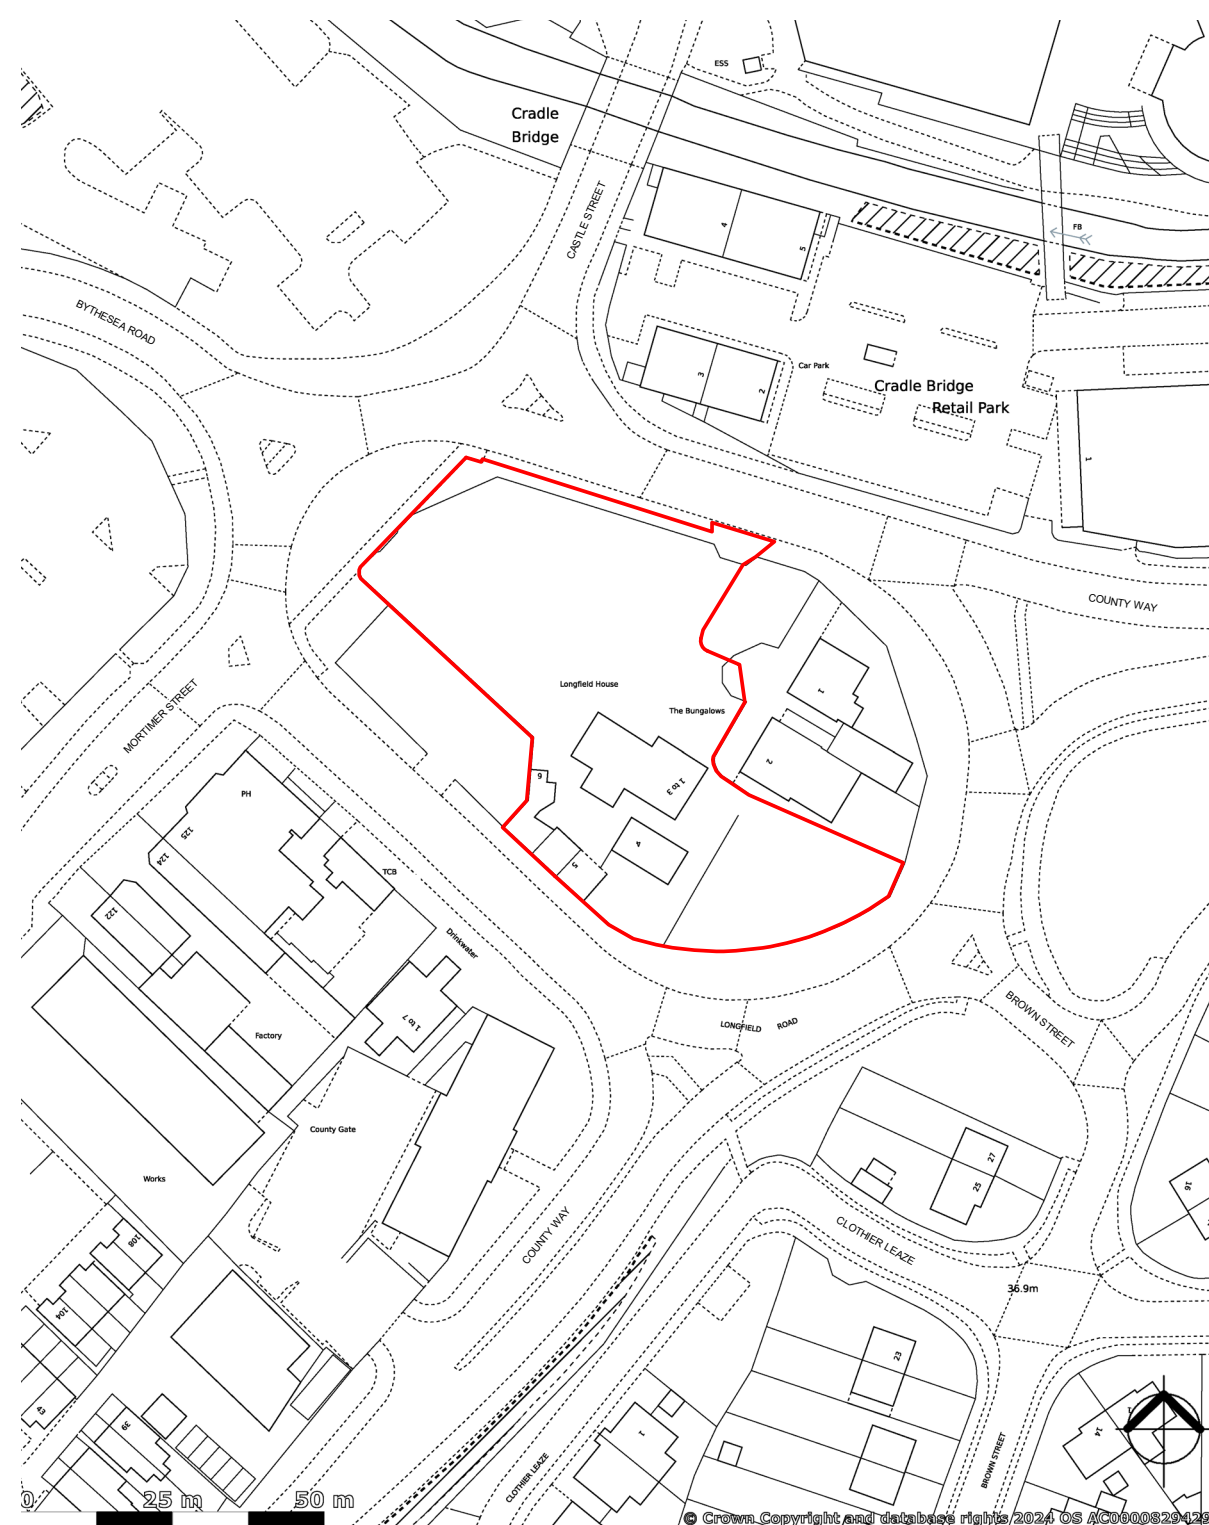


Designs are not coordinated with engineer projects.
All measurements to be checked on site.
This drawing is prepared for planning purposes only.

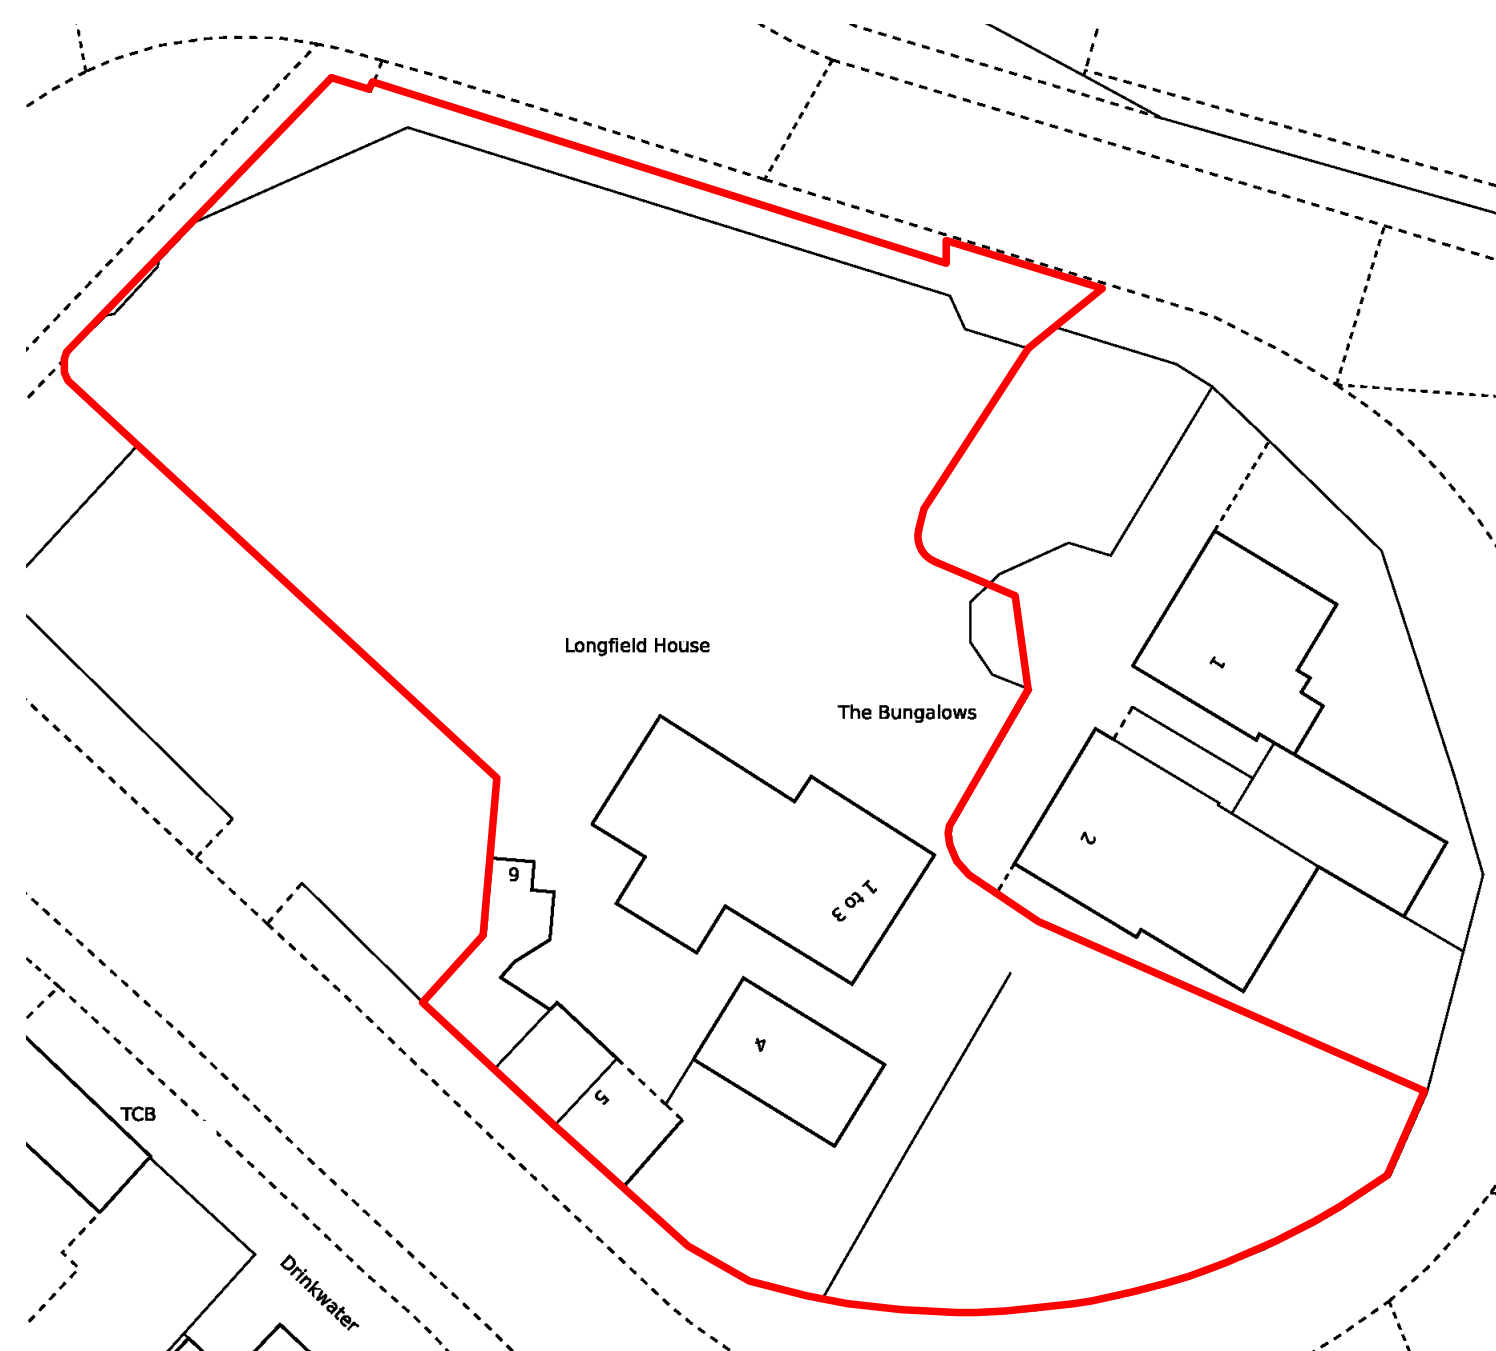

1 Site Location Plan

Site Area: 3548 m²

2 Block Plan

1 : 500



Planning By Design Ltd
www.planning-by-design.co.uk
hello@planning-by-design.co.uk

PROJECT ADDRESS

Longfield House, Mortimer
Street, Trowbridge, BA14
8BG

DRAWING NAME

Site Location Plan and Block Plan

CLIENT

Albert Dzapasi

DRAWN BY
PL

DATE	14.11.2025
------	------------

SCALE (@ A2)
As indicated

PROJECT NUMBER	BA14
----------------	------

DRAWING NUMBER	

BA14-01

REV

V3

