


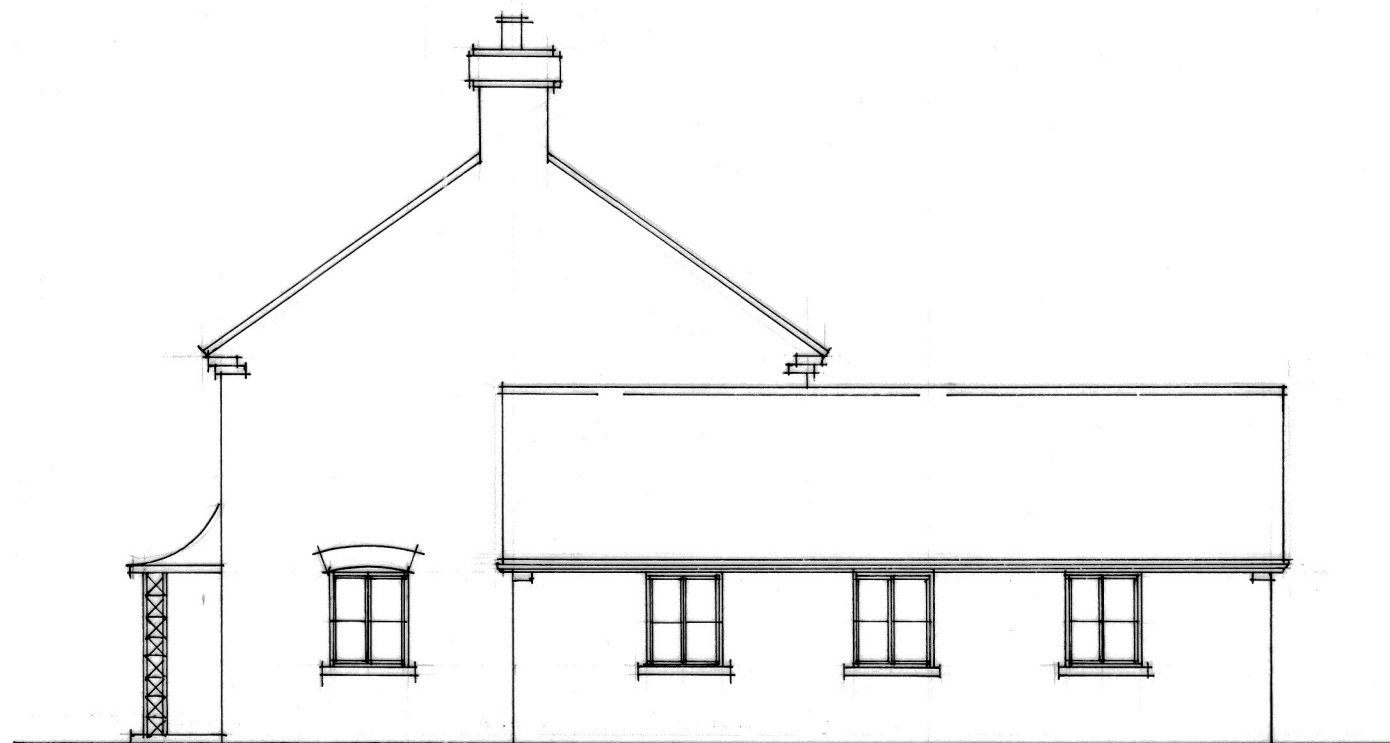

S O U T H E A S T E L E V A T I O N



N O R T H E A S T E L E V A T I O N

revisions int date

Contractors, Sub Contractors and Suppliers are to check all relevant dimensions and levels of site and buildings before commencing any shop drawings or building work.

This drawing is copyright and may not be reproduced in any part or form without the written consent of Fowler Architecture & Planning.

project

LAND ADJ
VALENTINES HOUSE

drawing

ELEVATIONS

scale 1:100 @ A3 date JULY 25

drawing no 220407 ~ 13 rev

FOWLER
ARCHITECTURE & PLANNING



39 High Street
Pewsey
Wiltshire
SN9 5AF

01672 569444
enquiries@faap.co.uk