


Wessex Water Network Map

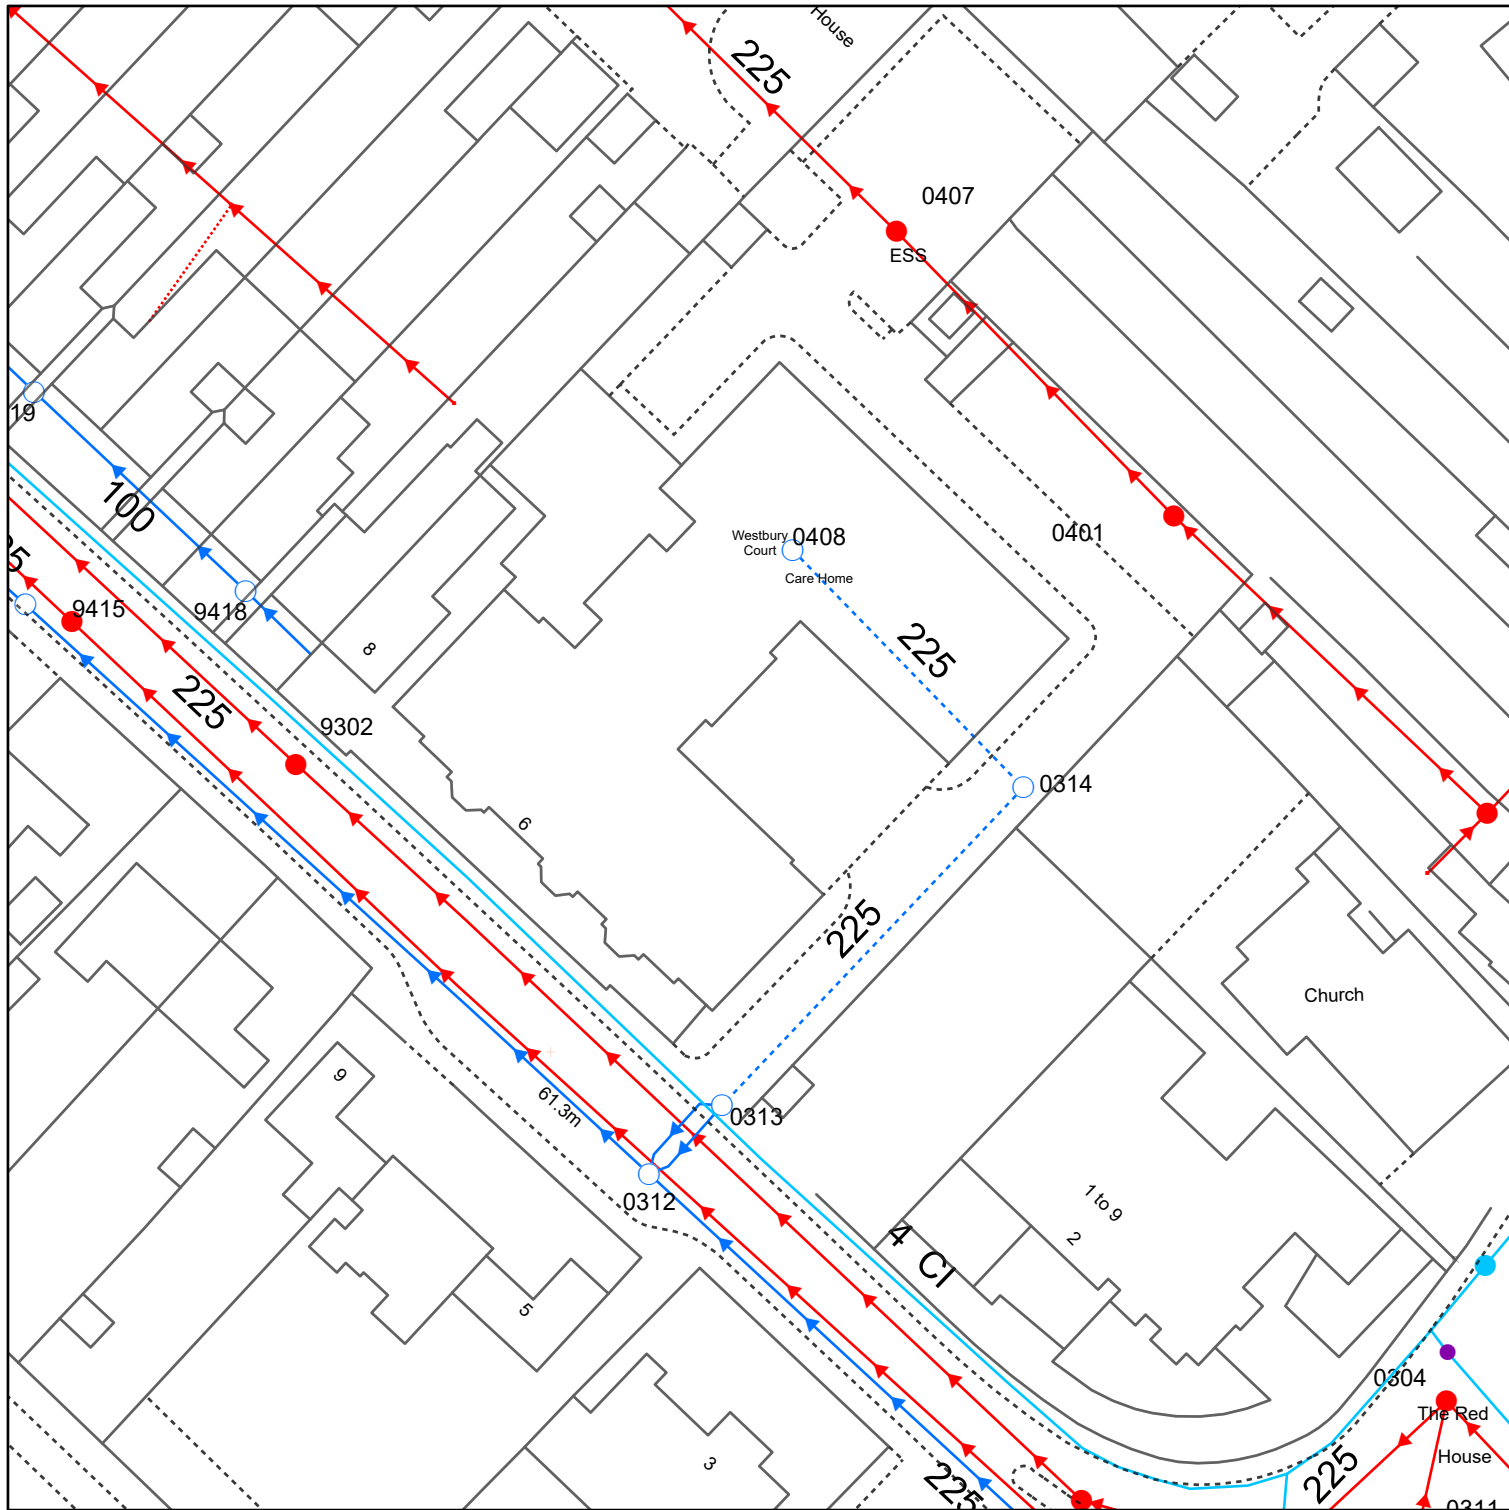

Reproduced from the Ordnance Survey map by permission on behalf of the Controller of Her Majesty's Stationery Office © Crown Copyright . Licence 100019539.

<u>WATER MAINS</u>		<u>SEWERS</u>	<u>STRATEGIC PUBLIC</u>	<u>PRIVATE</u>	<u>SECTION 104</u>	<u>OTHER WESSEX PIPES</u>	<u>NON-WESSEX / UNKNOWN</u>
	Distribution	Foul				Rising Mains	Private Rising Mains
	Washout	Surface				Standby Rising Mains	Culverted Watercourse
	Raw Water	Combined				EDM Effluent Disposal	Highway Drain
	Abandoned	Abandoned				Overflow	Use Unknown
	Private	Colours generally indicate the use of the sewer/drain (i.e Red - Foul, Dark Blue - Surface, Magenta - Combined/Dual Use, Light Green - Highway Drain, Mid Green - Overflow).				Syphon	Status Unknown
Some styles of line and symbol are shown on the key in sample/typical colours.							
<u>FITTINGS</u>		<u>STRUCTURES</u>				OTHER STRUCTURES	
	Hydrant	Manhole - Foul	Pumping Station - Surface			Attenuation Tank	Chamber
	Other	Manhole - Surface	Pumping Stn - Foul/Combined			Storage Tank	Tunnel
		Manhole - Combined	Gully				Interceptor
		Inlet Outfall	Vent Column				
		Lamphole	Rodding Eye				
		Bifurcation - Foul	Catchpit				
		Bifurcation - Surface	Flushing Chamber				
		Bifurcation - Combined	Soakaway				
		Combined Sewage Overflow	Non Return Valve				
			Air Valve	Hatch Box	Washout		

Information in this map is provided for identification purposes only. No warranty as to accuracy is given or implied. The precise route of pipe work may not exactly match that shown. Wessex Water does not accept liability for inaccuracies. Sewers and lateral drains adopted by Wessex Water under the Water Industry (Schemes for Adoption of Private Sewers) Regulations 2011 are to be plotted over time and may not yet be shown. In carrying out any works, you accept liability for the cost of any repairs to Wessex Water apparatus damaged as a result of your works. You are advised to commence excavations using hand tools only. Mechanical digging equipment should not be used until pipe work has been precisely located. If you are considering any form of building works and pipe work is shown within the boundary of your property or a property to be purchased (or very close by) a surveyor should plot its exact position prior to commencing works or purchase. If you are proposing to build over or near Wessex Water's apparatus you should contact the Developer Services Team, tel: 01225 526333 or e-mail: developer.enquiries@wessexwater.co.uk to discuss your proposals. Details of assets within Wessex Water's Land ownership are unavailable through this service.

Date: 13/02/2025
Centre: 387023E, 151392N
Scale: 1:625
(when printed at A4 size)

