

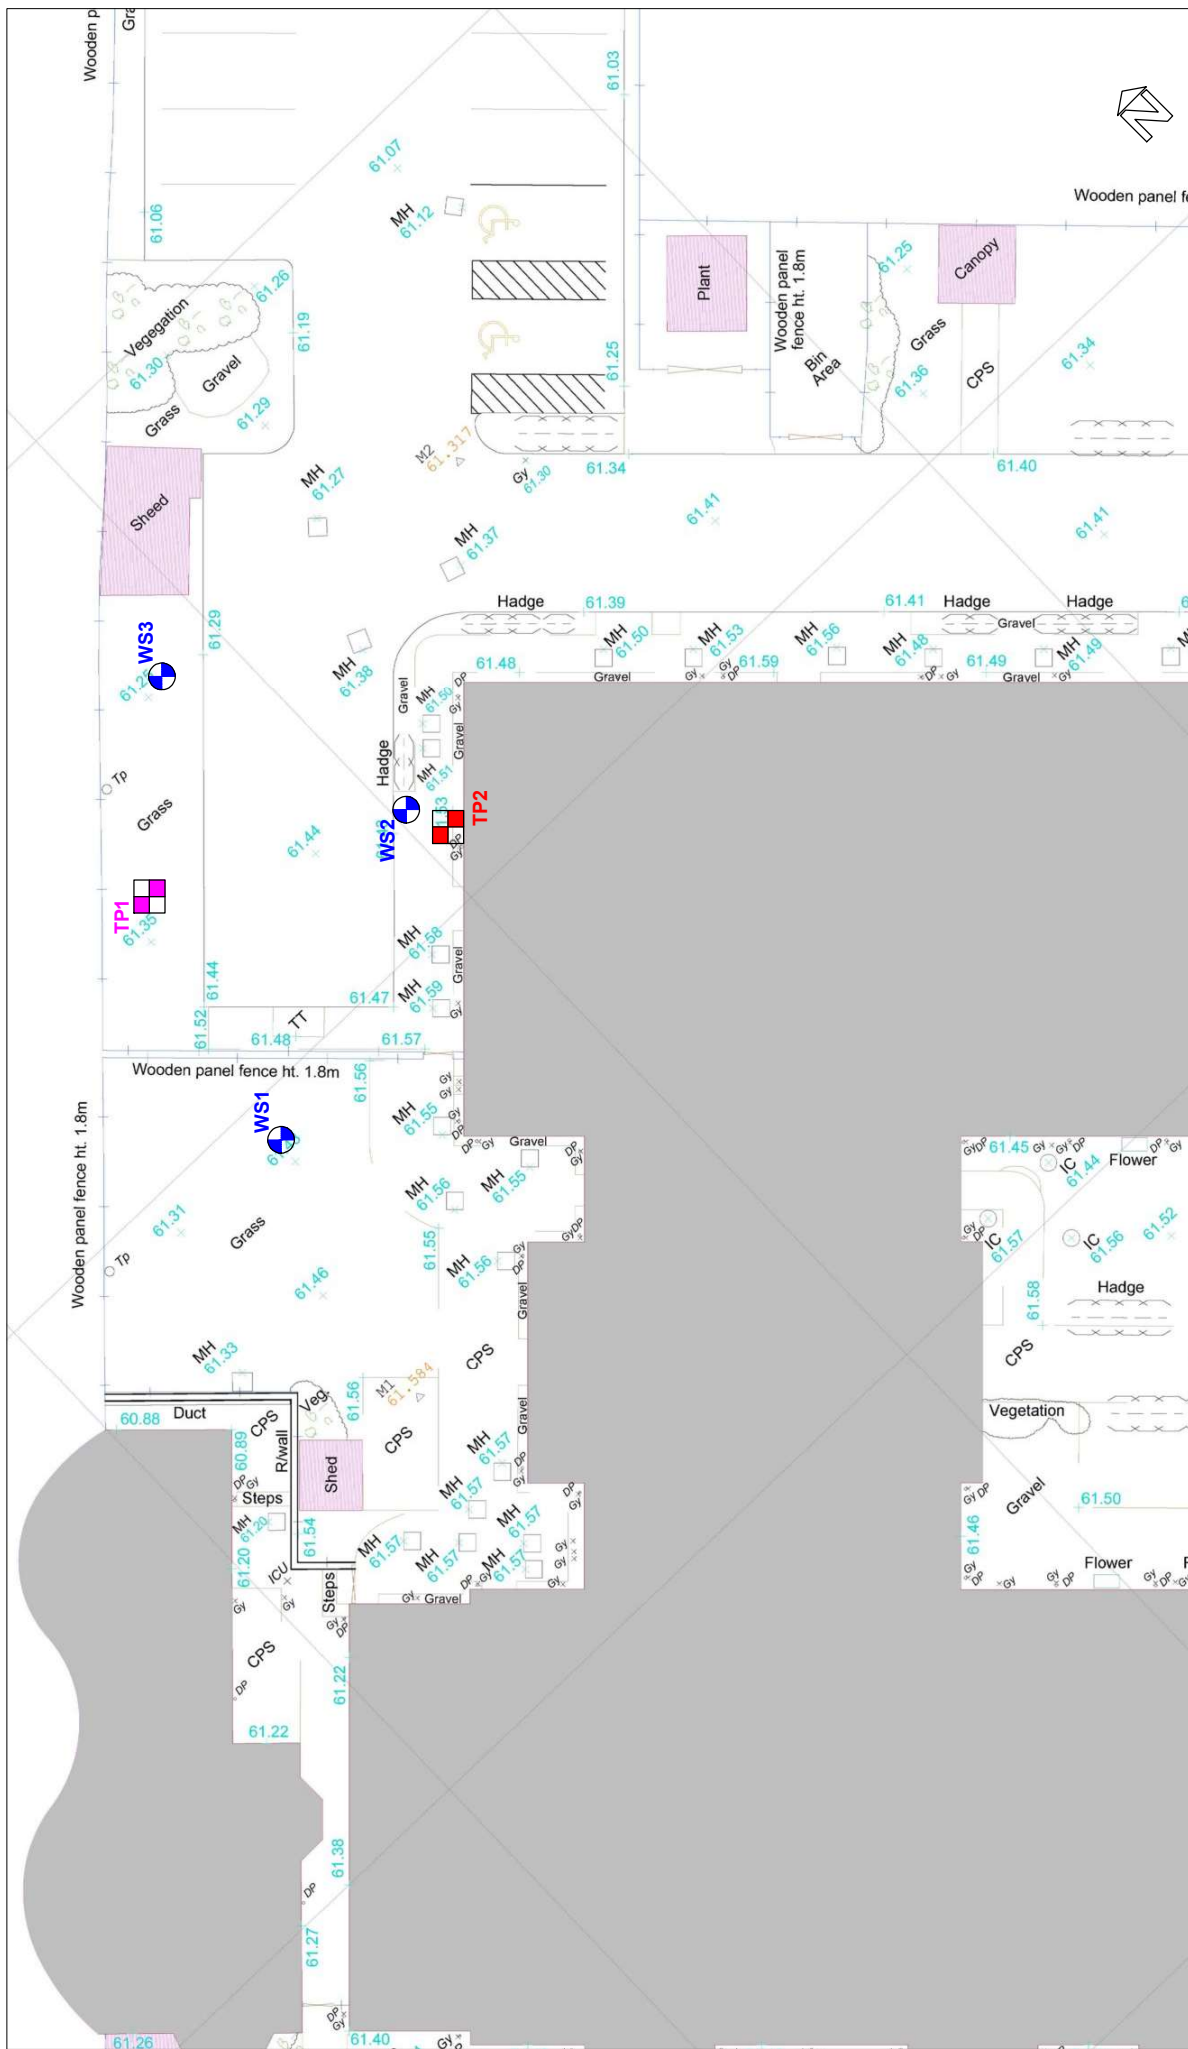


FIGURE 1

Exploratory Hole Location Plan - Existing Site Layout

Site:
Westbury Court Care Home, Westbury

Client:
Country Court Care Homes 2 Limited

Project No: P2083	Scale: NTS
----------------------	---------------

Filename:
P2083.Fig1.dwg



Ground Investigation

Unit 3 Westfield Court, Barns Ground, Kenn
Clevedon, BS21 6FQ
TEL: 01275 876903
www.ground-investigation.com

KEY

Window Sampler Borehole Location



Trial Pit Location



Trial Pit / Infiltration Test Location

